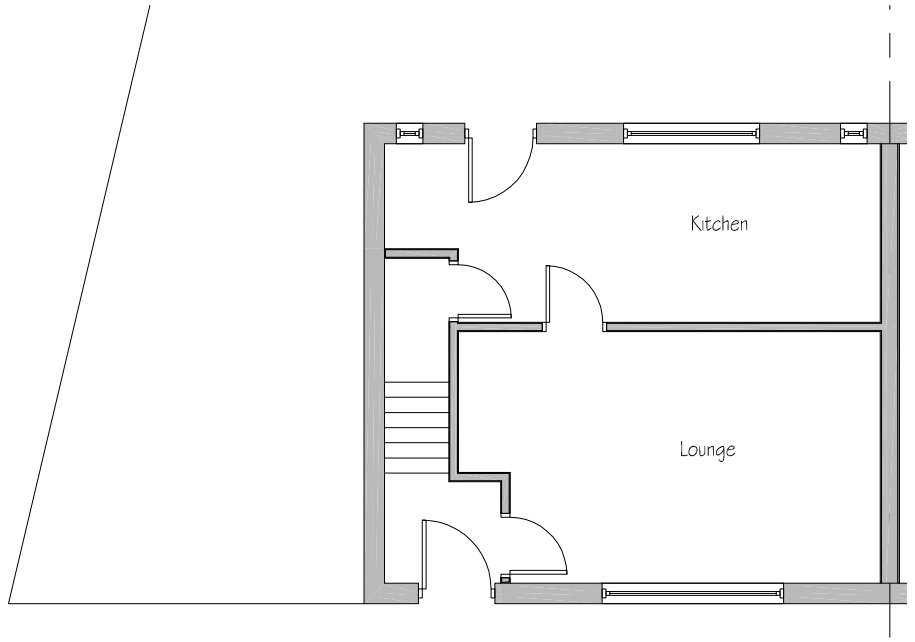

Ex Ground Floor Plan
Scale 1:100

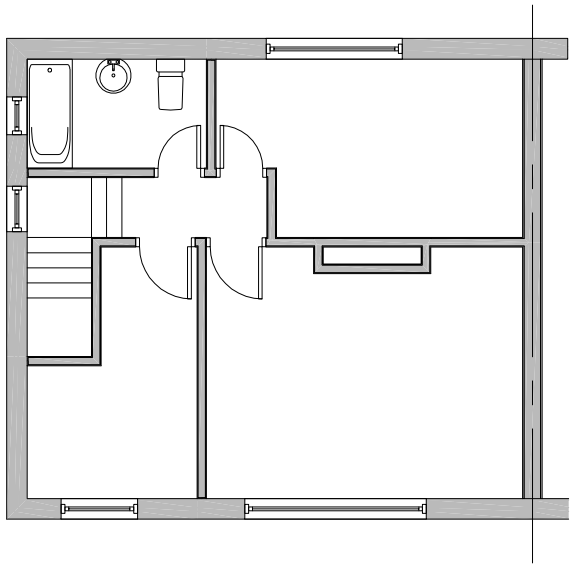

Ex First Floor Plan
Scale 1:100

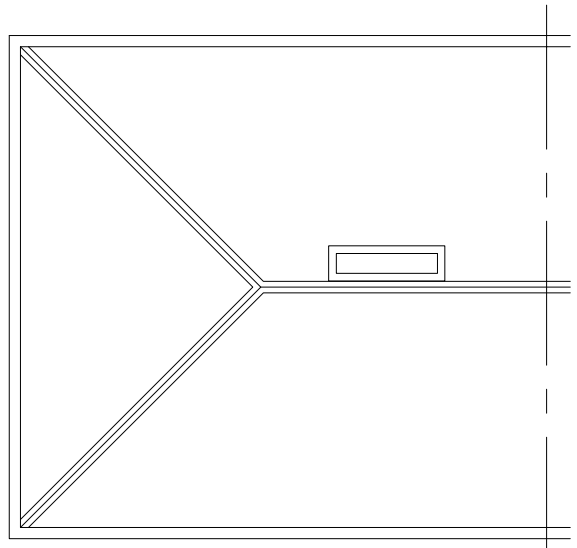

Ex Roof Plan
Scale 1:100

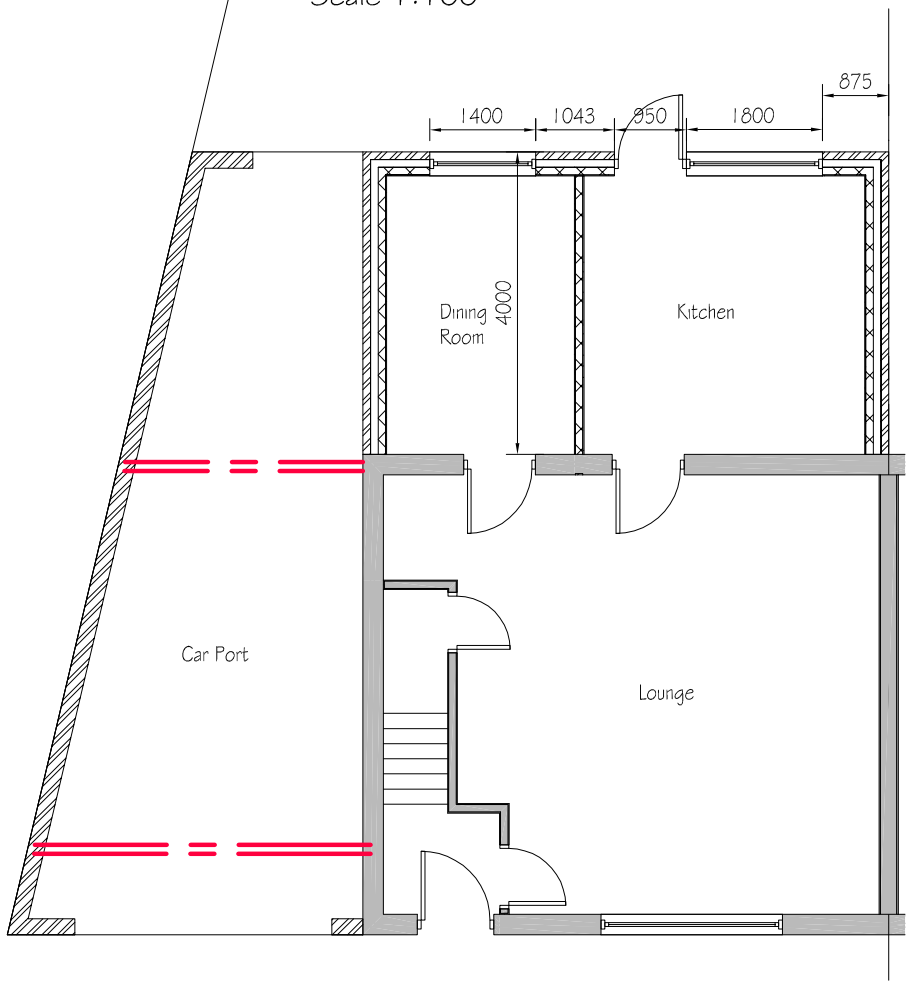

Prop Ground Floor Plan
Scale 1:100

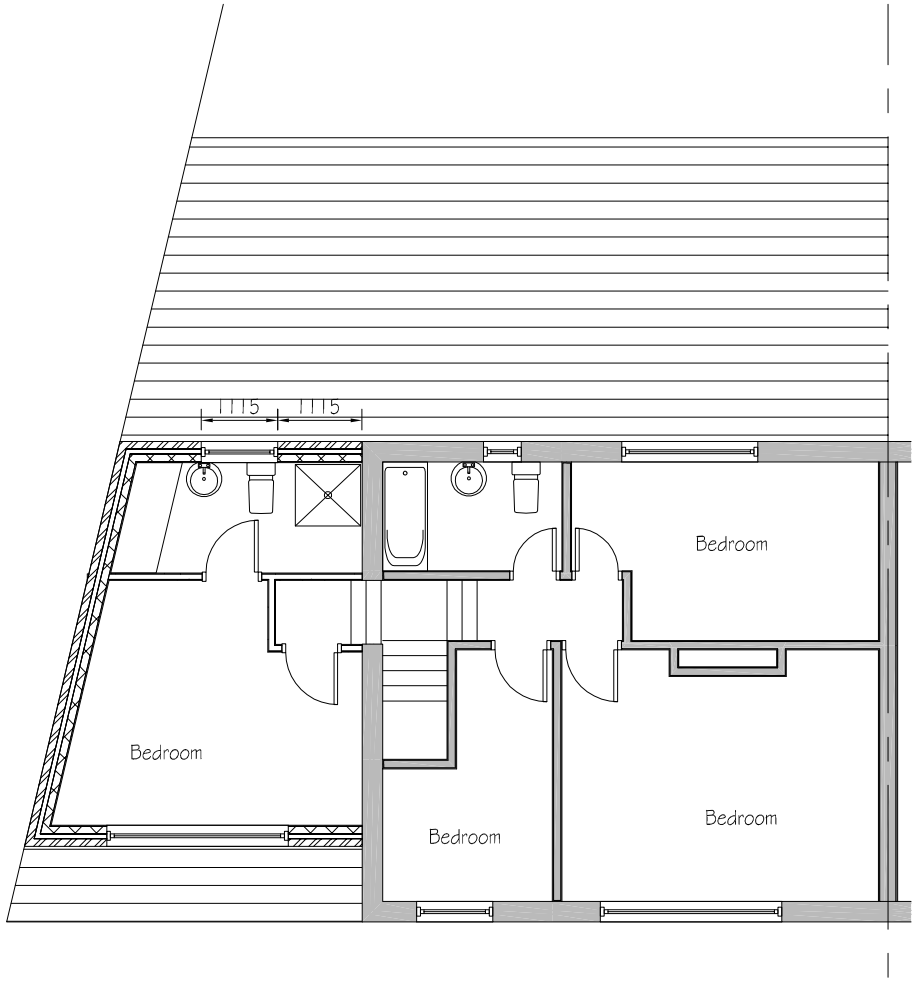

Prop First Floor Plan
Scale 1:100

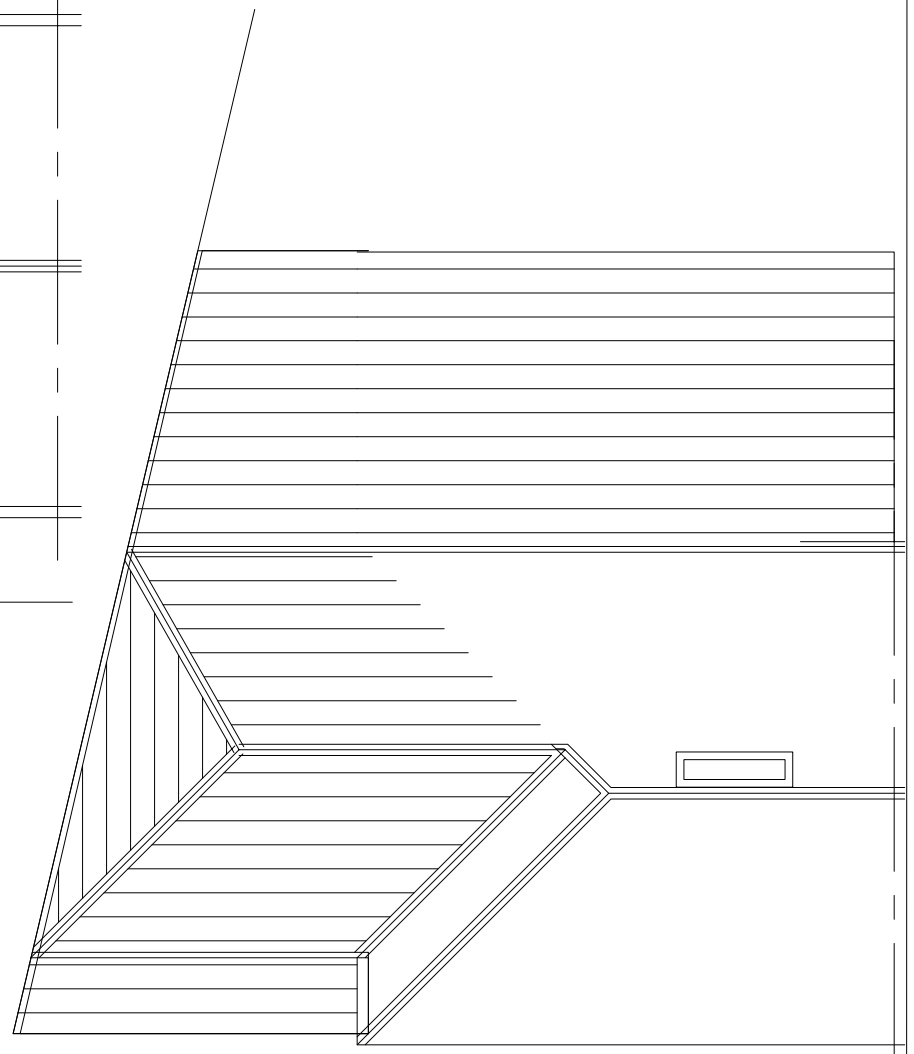

Prop Roof Plan
Scale 1:100

A&A building solutions ltd.
www.aabsl.co.uk email: aabsl@hotmail.co.uk Tel: 07525643043

8 Woodview Avenue Manchester
Two Storey Side and Rear Kitchen Extension
Layout Plans

Planning Issue

Scale 1:100
0 1 2 3 4 5 6 7 8 9 10
Scale 1:50
0 0.5 1 1.5 2 2.5 3.0 3.5 4 4.5 5

Drg No.	Rev
AA/P/01	B
Scale: As Shown	Date: June' 2012