© BOWKER SADLER PARTNERSHIP

THIS DRAWING IS THE SUBJECT OF COPYRIGHT WHICH VESTS IN BOWKER SADLER PARTNERSHIP LIMITED. IT IS AN INFRINGEMENT OF COPYRIGHT TO REPRODUCE THIS DRAWING, BY WHATEVER MEANS, INCLUDING ELECTRONIC, WITHOUT THE EXPRESS WRITTEN CONSENT OF BOWKER SADLER PARTNERSHIP LIMITED WHICH RESERVES ALL ITS RIGHTS

BOWKER SADLER PARTNERSHIP LIMITED ASSERTS ITS RIGHTS TO BE IDENTIFIED AS THE AUTHOR OF THIS DESIGN

- DRAWING NOT TO BE SCALED.
- REPORT ERRORS & OMISSIONS TO ARCHITECT.
- CHECK ALL DIMENSIONS ON SITE
- DRAWING TO BE READ IN CONJUNCTION WITH THE HEALTH AND SAFETY PLAN AND ALL RELEVANT RISK ASSESSMENTS

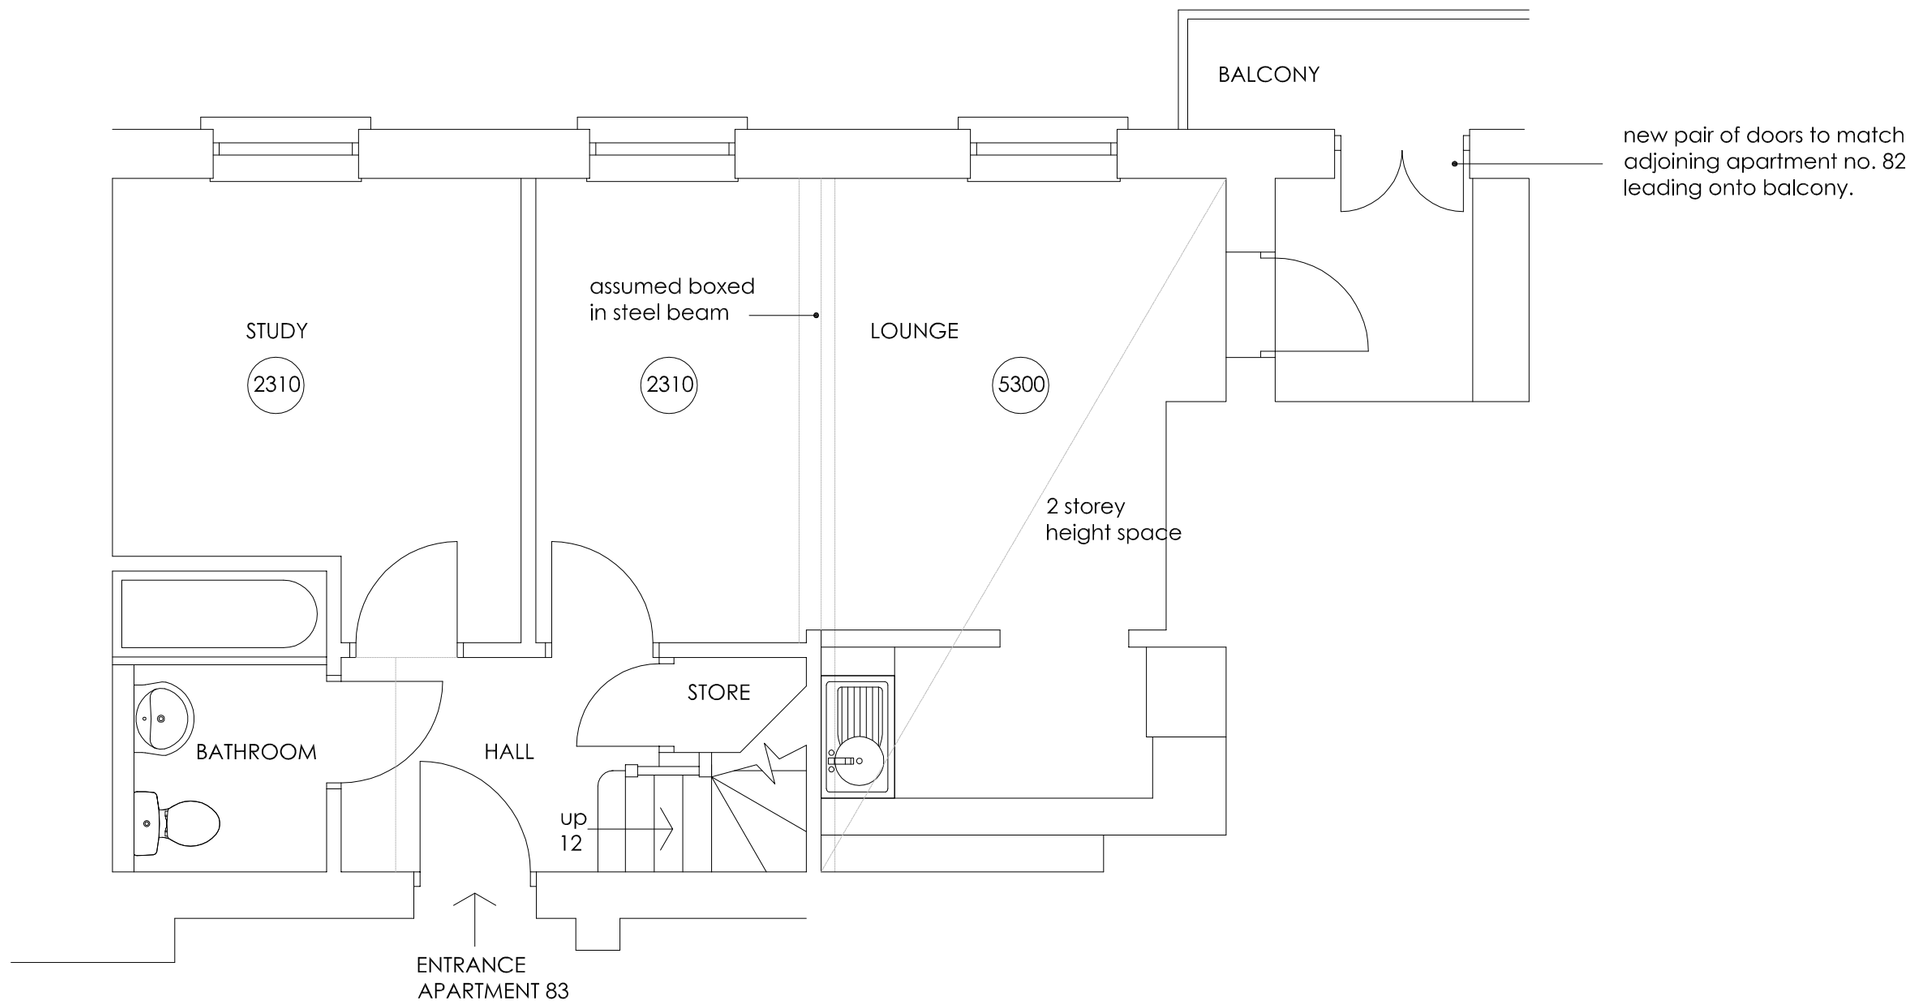

PROPOSED
LOWER FLOOR PLAN

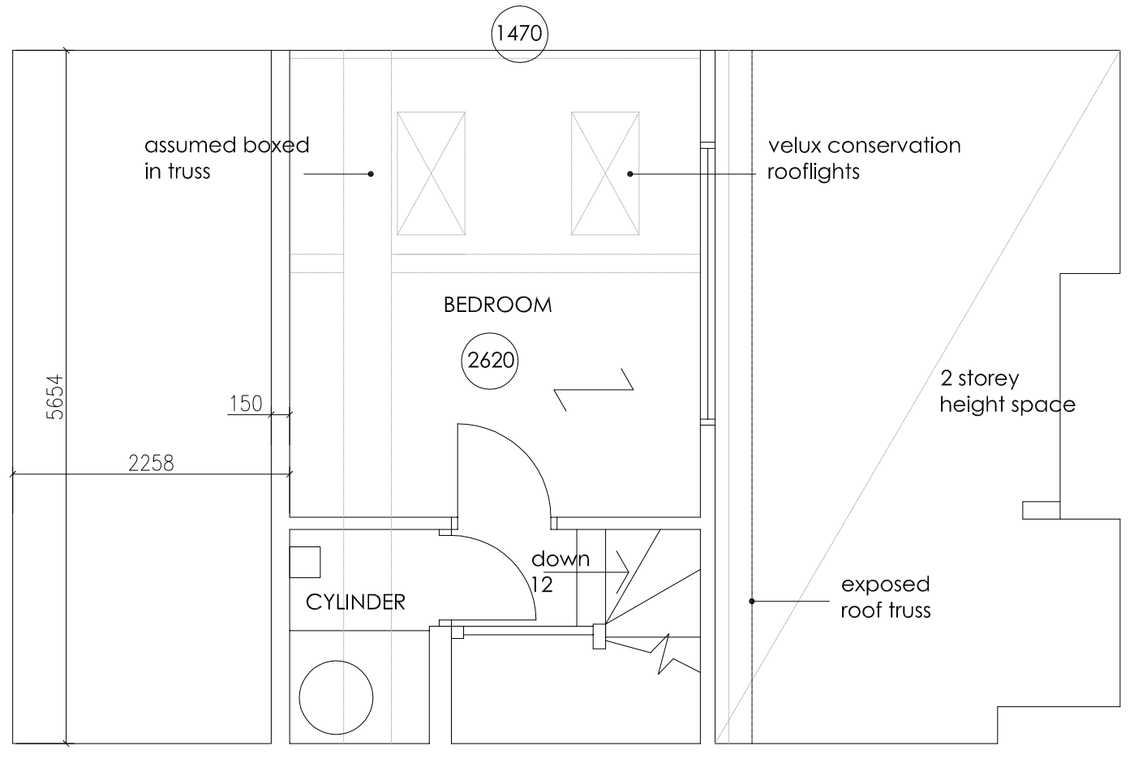

EXISTING
UPPER FLOOR PLAN

REV.	DATE	DRN.	CHKD.

PROJECT

Proposed Balcony Doors
Flat 83, Didsbury Gate, 1 Houseman Crescent, Manchester. M20 2JB.

CLIENT

Mr.D.Sandler

DRAWING

Plans as Proposed

SCALE	SHEET SIZE	DRAWN	CHECKED	DATE
1:50	@ A2	CP		8 Aug 2012

Bowker Sadler
Hatherlow House, Hatherlow, Romiley, Stockport SK6 3DY
Telephone: 0161 406 7333 Facsimile: 0161 406 7444
Email: bsp@bowker-sadler.co.uk
Web: www.bowker-sadler.co.uk

JOB No	DRAWING No	REVISION
12-054	103	

STATUS
PLANNING

P:\2012\12-054\Drawings\Apartment 83, DidsburyGate\Drawings\feasibility\103-Plan as Proposed.dwg