This drawing is sole copyright and should not be copied or reproduced without prior consent.
Do not scale off this drawing.
All dimensions are to be checked on site.

NOTES:

All materials to match existing

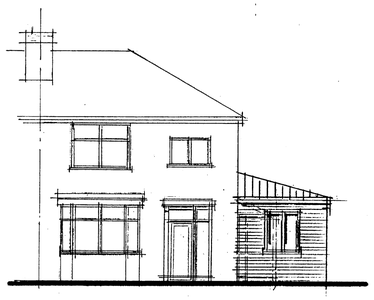

FRONT ELEVATION



SIDE ELEVATION

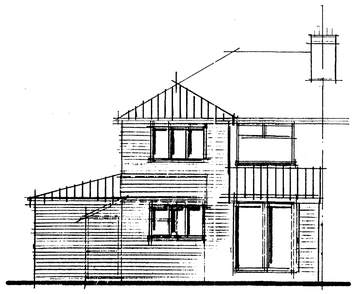

REAR ELEVATION

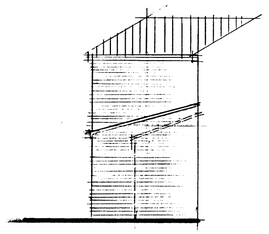

SIDE ELEVATION

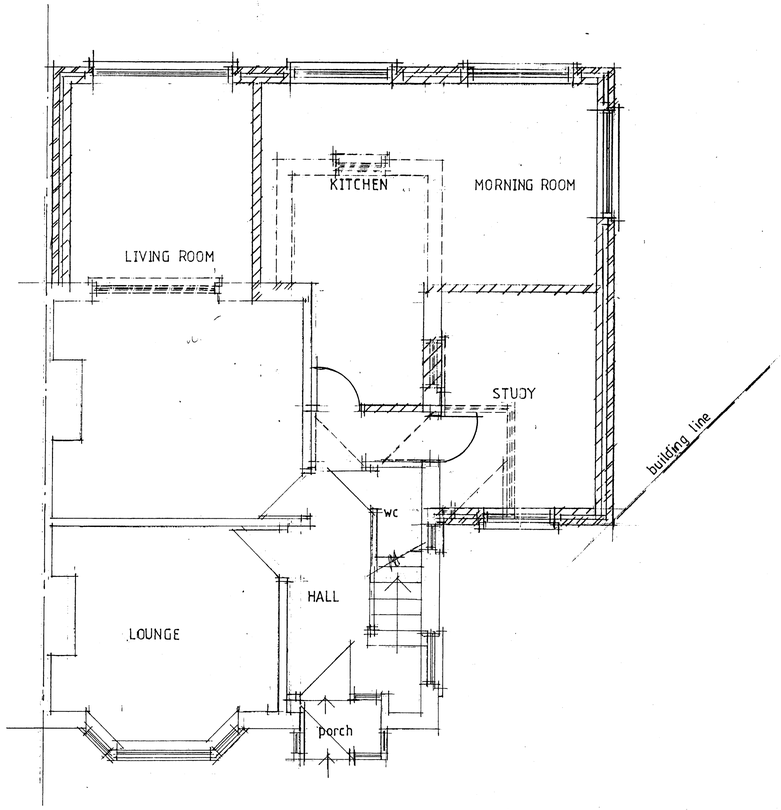

GROUND FLOOR PLAN

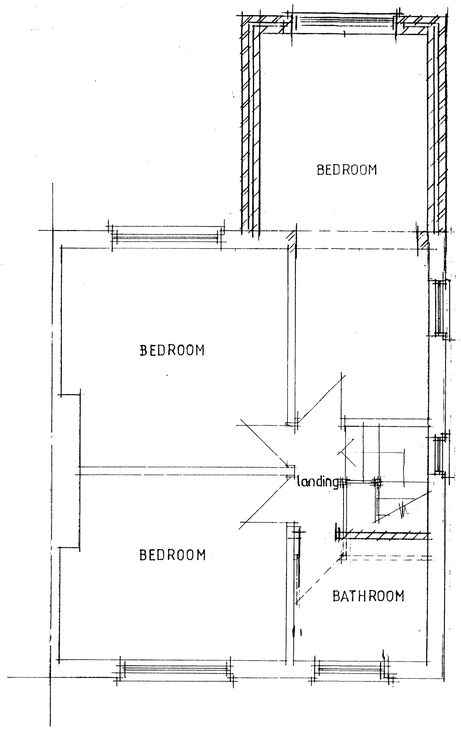

FIRST FLOOR PLAN



REVISION

CLIENT
MR R HUSSAIN
2 KEMPTON ROAD
LEVENSHULME M19 2GJ

JOB TITLE
PROPOSED 1 & 2 STOREY
SIDE AND REAR EXTENSIONS

DRG. TITLE
PLANS AND ELEVATIONS
AS PROPOSED

HOLBOROW ORMESHER + Limited
architectural & interior design
Station House
Adams Hill
Knutsford
Cheshire WA16 6DN
telephone : 01565 652275
facsimile : 01565 750501

ISSUE	ORIGINAL	1	2	3	4	5	6	7
REVISION								
DATE								
DRAWN								
CHECKED								
APPROVED								

SCALE 1:50 1:100

DRAWING NUMBER 903/09/02

M 534554 R