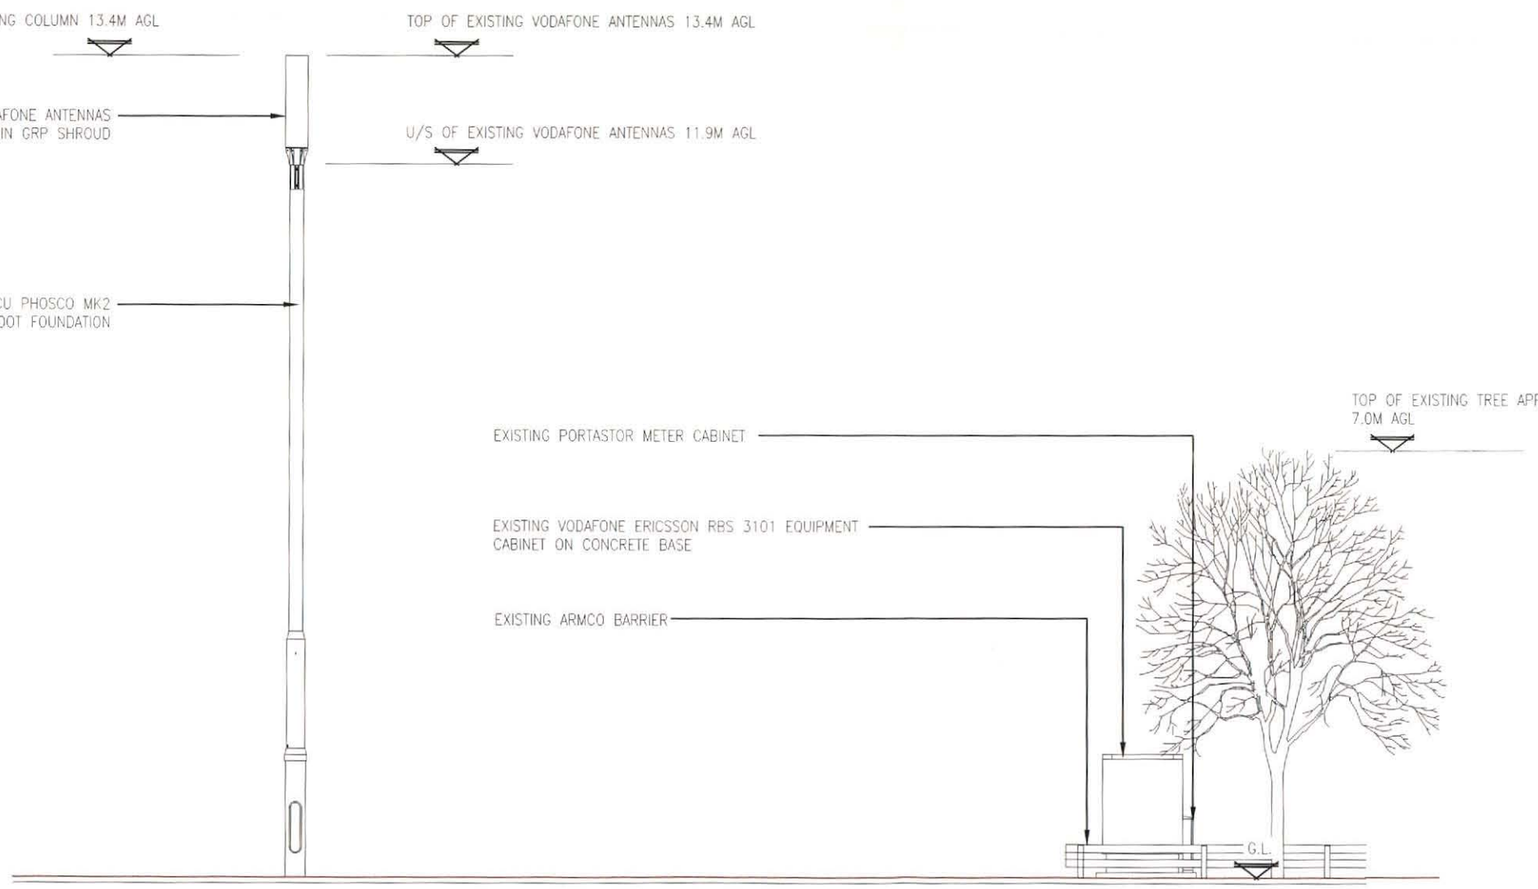


EXISTING SOUTH WEST ELEVATION

(1:100)

Notes:

1 ALL DIMENSIONS ARE IN MM UNLESS NOTED OTHERWISE

N.G.R. E: 389400 N: 395768

PLANNING AND BUILDING CONTROL
27 JUN 2013

REV	MODIFICATION	BY	CH	DATE
C	Existing column height & Elevation changed	CAB	JT	20.06.13
B	Issued for Construction	CAB	JT	29.05.13
A	Issued for Approval	CAB	JT	29.05.13

MONO CONSULTANTS LIMITED
No. 58 Cygnet Court
Timothy's Bridge Road
Stratford-upon-Avon
Warwickshire
CV37 9NW
t. 44 (0)1789 206500
f. 44 (0)1789 206529
www.monoconsultants.com

CTIL

Cell Name	Opt
BROOK GREEN	A

Cell ID No

CTIL	Host	Sharer
(CTIL) 129969	(VF) 44495	(TEF) N/A

Site Address / Contact Details

BROOK GREEN
HYDE ROAD
DENTON
MANCHESTER
M18 7HH

Drawing Title: EXISTING SITE ELEVATION

Purpose of issue:

Drawing Number: 301

Scale:	Drawn:	Date:	Issue:
As Shown	CAB	29.05.13	C

Checked:	Date:	Approved:	Date:
JT	29.05.13	PA	29.05.13