or reproduced without prior consent.
Do not scale off this drawing.
All dimensions are to be checked on site.

NOTES:

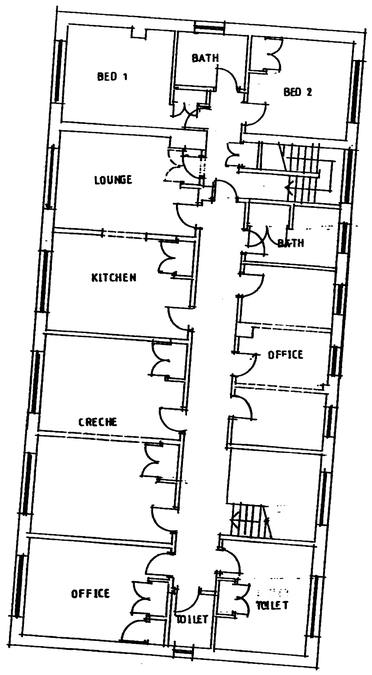

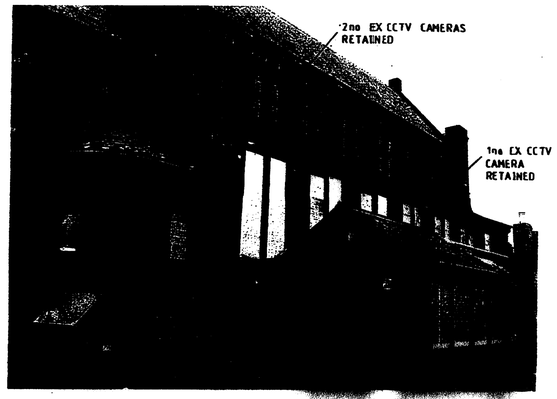

VIEW FROM CARPARK

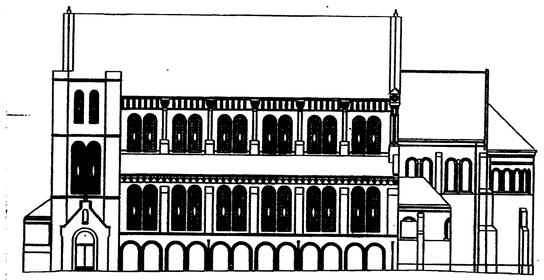

SIDE ELEVATION (north)

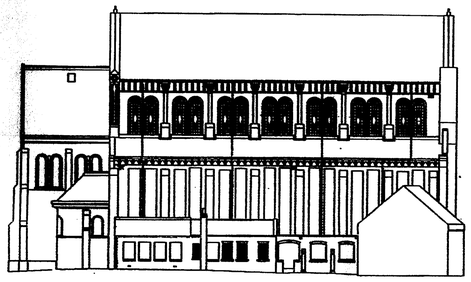

SIDE ELEVATION (south)

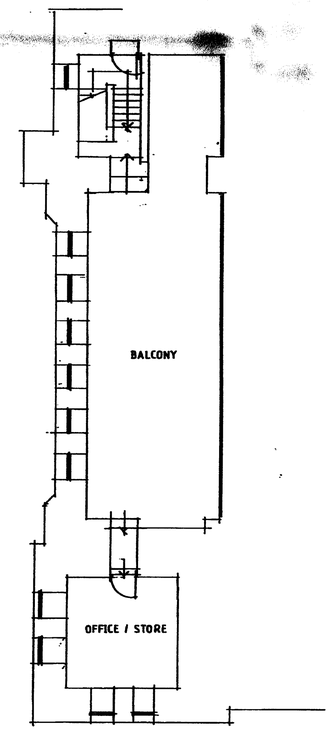

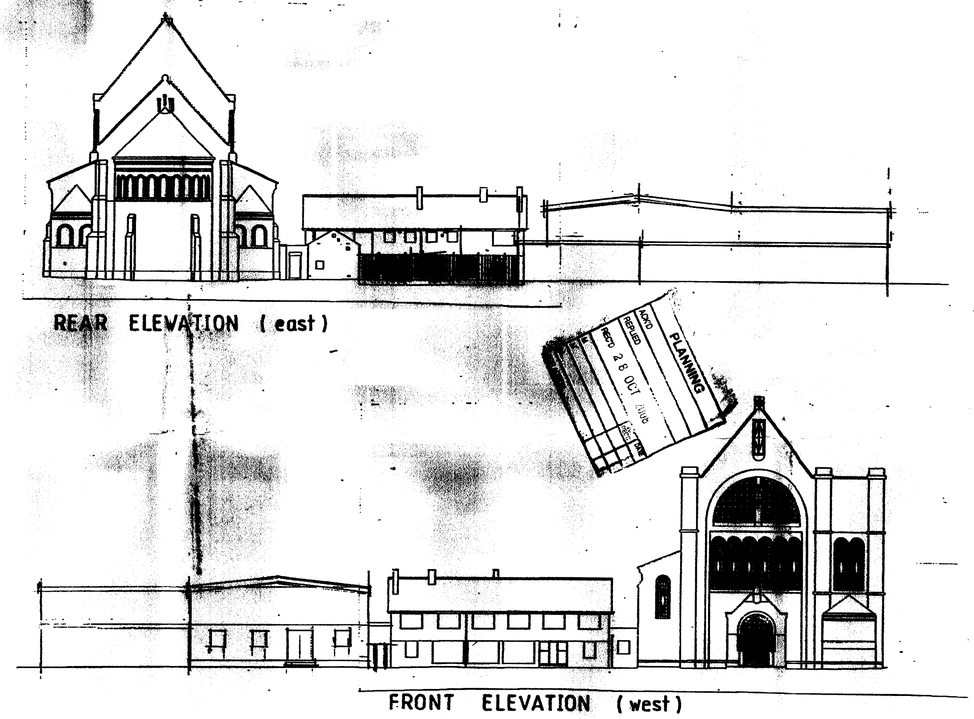

REAR ELEVATION (east)

FRONT ELEVATION (west)

REVISION

CLIENT
EASTERN PALACE
39 VARLEY STREET
MILES PLATTING M40 8EE

JOB TITLE
PROPOSED FUNCTION FACITITY

DRG. TITLE
FIRST FLOOR FLOOR PLANS
AND ELEVATIONS AS PROPOSED

HOLBOROW + ORMESHER Limited
architectural & interior design
Station House
Adams Hill
Knutsford
Cheshire WA16 6DN
telephone : 01565 652275
facsimile : 01565 750501

ISSUE	ORIGINAL	1	2	3	4	5	6	7
REVISION		A						
DATE		OCT 98						
DRAWN		PAR						
CHECKED								
APPROVED								

SCALE 1:100 1:100

DRAWING NUMBER 3028/08/03 A