ALL COPYRIGHT RESERVED BY ATELIER TL

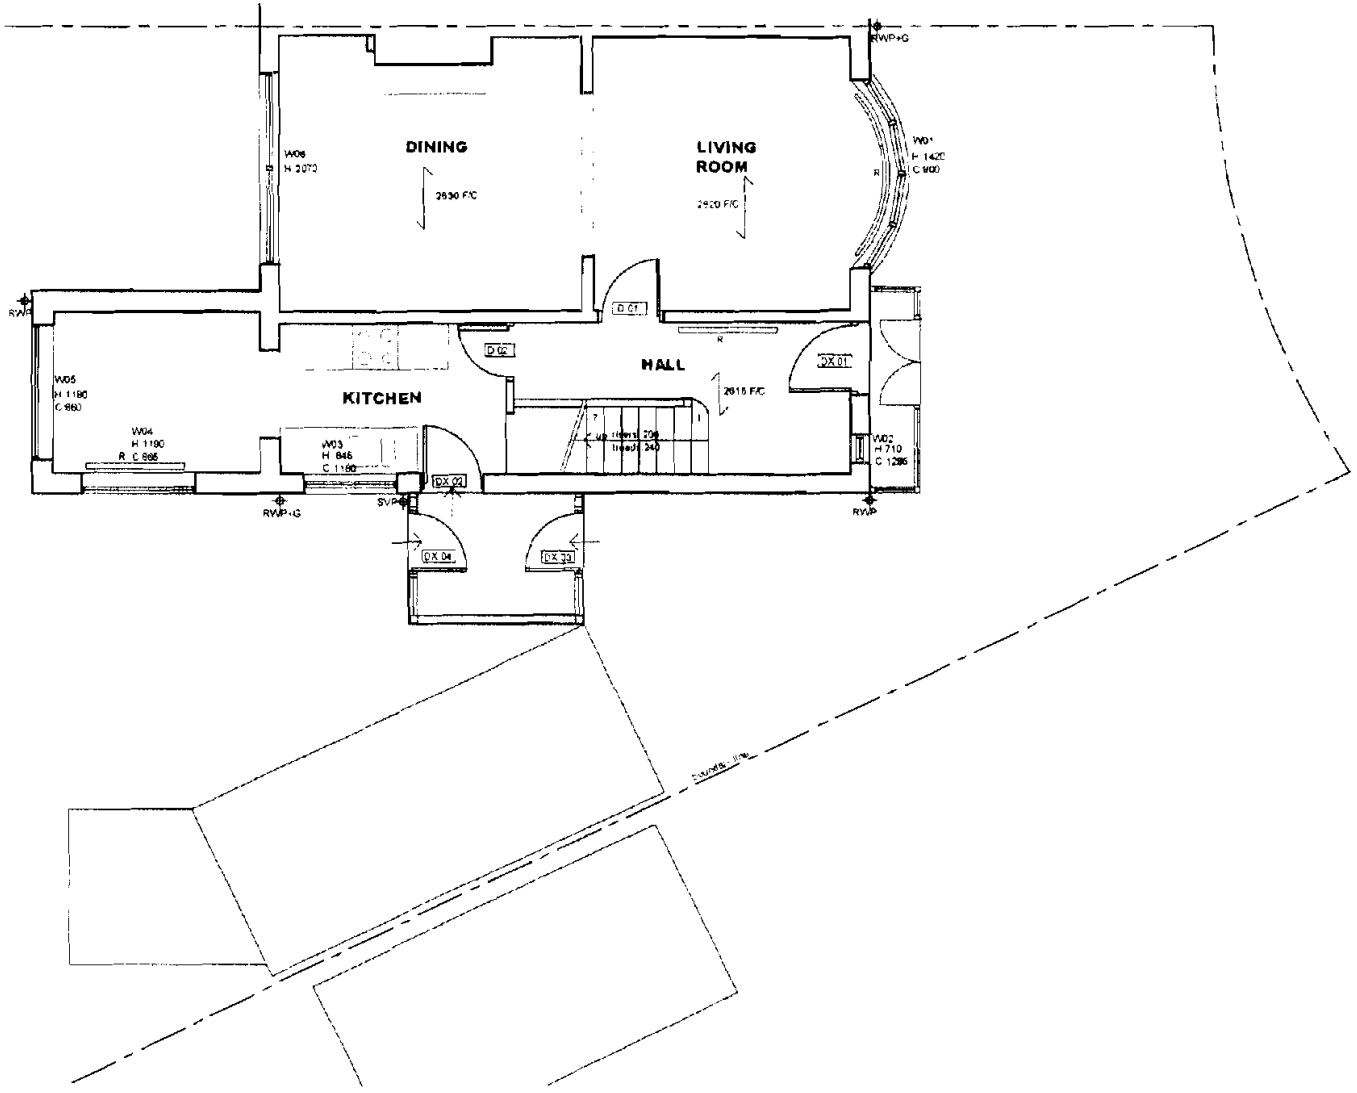

PROJECT **16 SIBSON ROAD, CHORLTON**

DRAWING **EXISTING GROUND FLOOR PLAN**

DRAWING NO. : PL-01

SCALE 1 : 100

REVISION -

ARCHITECT
atelier TL

122 Grosvenor Street
All Saints
Manchester
M1 7HL

Tel 0161 - 2737771
Fax 0161 - 2737771

ALL COPYRIGHT RESERVED BY ATELIER TL

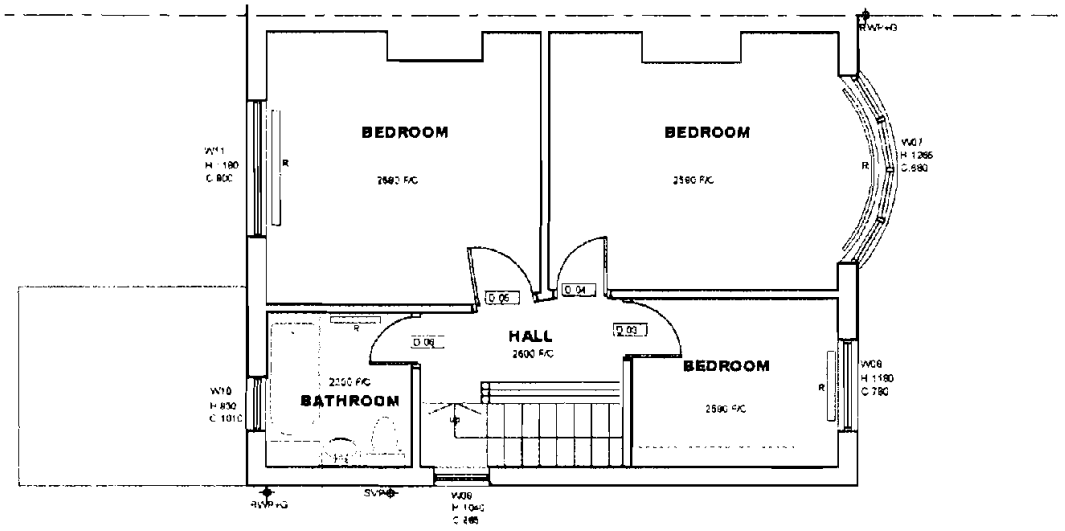

PROJECT **16 SIBSON ROAD, CHORLTON**

DRAWING **EXISTING FIRST FLOOR PLAN**

DRAWING NO PL-02

SCALE 1 : 100

REVISION -

ARCHITECT
atelier TL

122 Grosvenor Street
All Saints
Manchester
M1 7HL

Tel 0161 - 2737771
Fax 0161 - 2737771

ALL COPYRIGHT RESERVED BY ATELIER TL

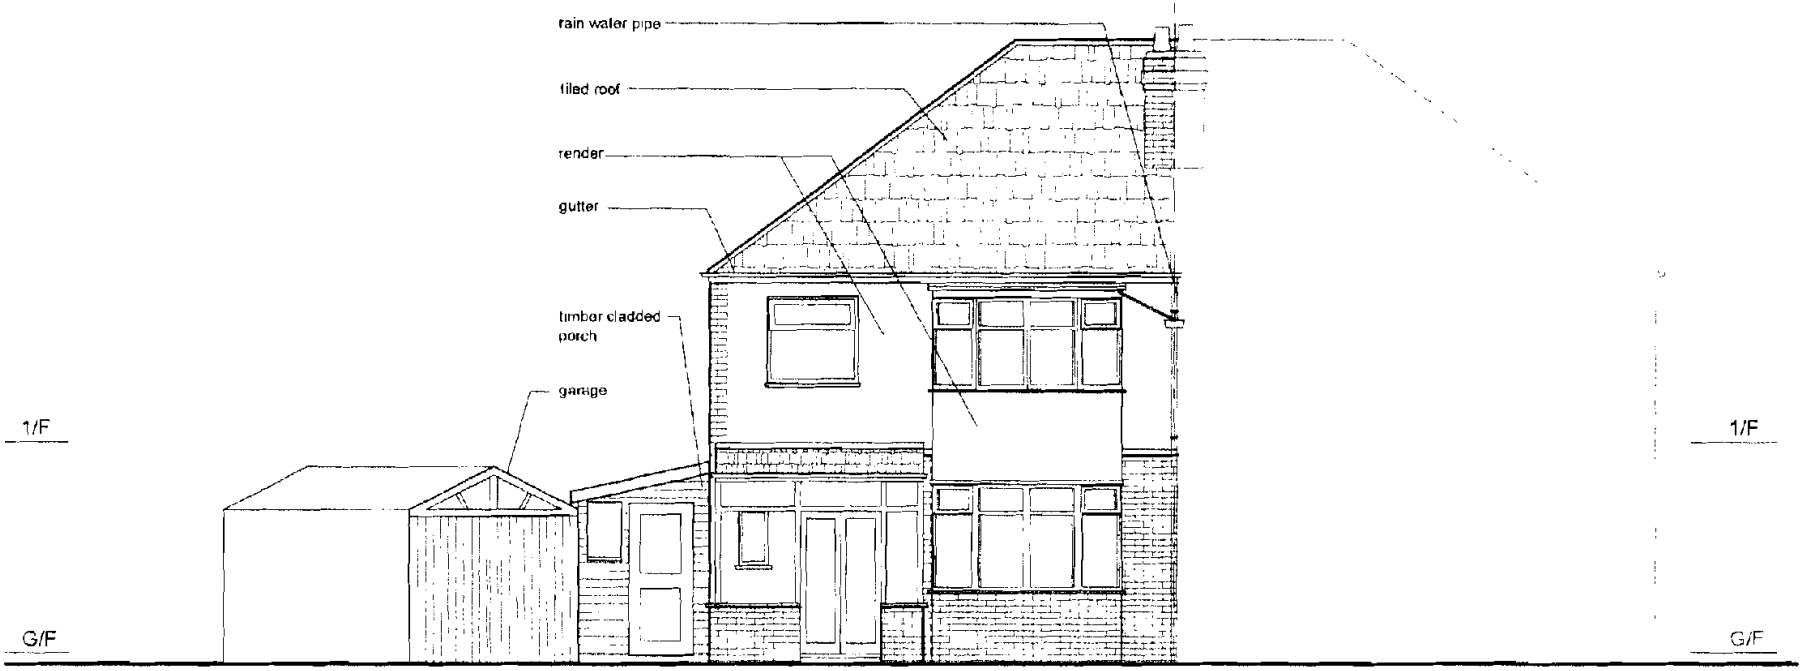

FRONT ELEVATION

PROJECT **16 SIBSON ROAD, CHORLTON**

DRAWING **EXISTING FRONT ELEVATION**

DRAWING NO PL-03

SCALE 1 100

REVISION -

ARCHITECT

atelier TL

122 Grosvenor Street
All Saints
Manchester
M1 7HL

Tel 0161 - 2737771
Fax 0161 - 2737771

ALL COPYRIGHT RESERVED BY ATELIER TL



SIDE ELEVATION

PROJECT **16 SIBSON ROAD, CHORLTON**

DRAWING **EXISTING SIDE ELEVATION**

DRAWING NO PL-04

SCALE 1 100

REVISION -

ARCHITECT
atelier TL

122 Grosvenor Street
All Saints
Manchester
M1 7HL

Tel 0161 - 2737771
Fax 0161 - 2737771

ALL COPYRIGHT RESERVED BY ATELIER TL

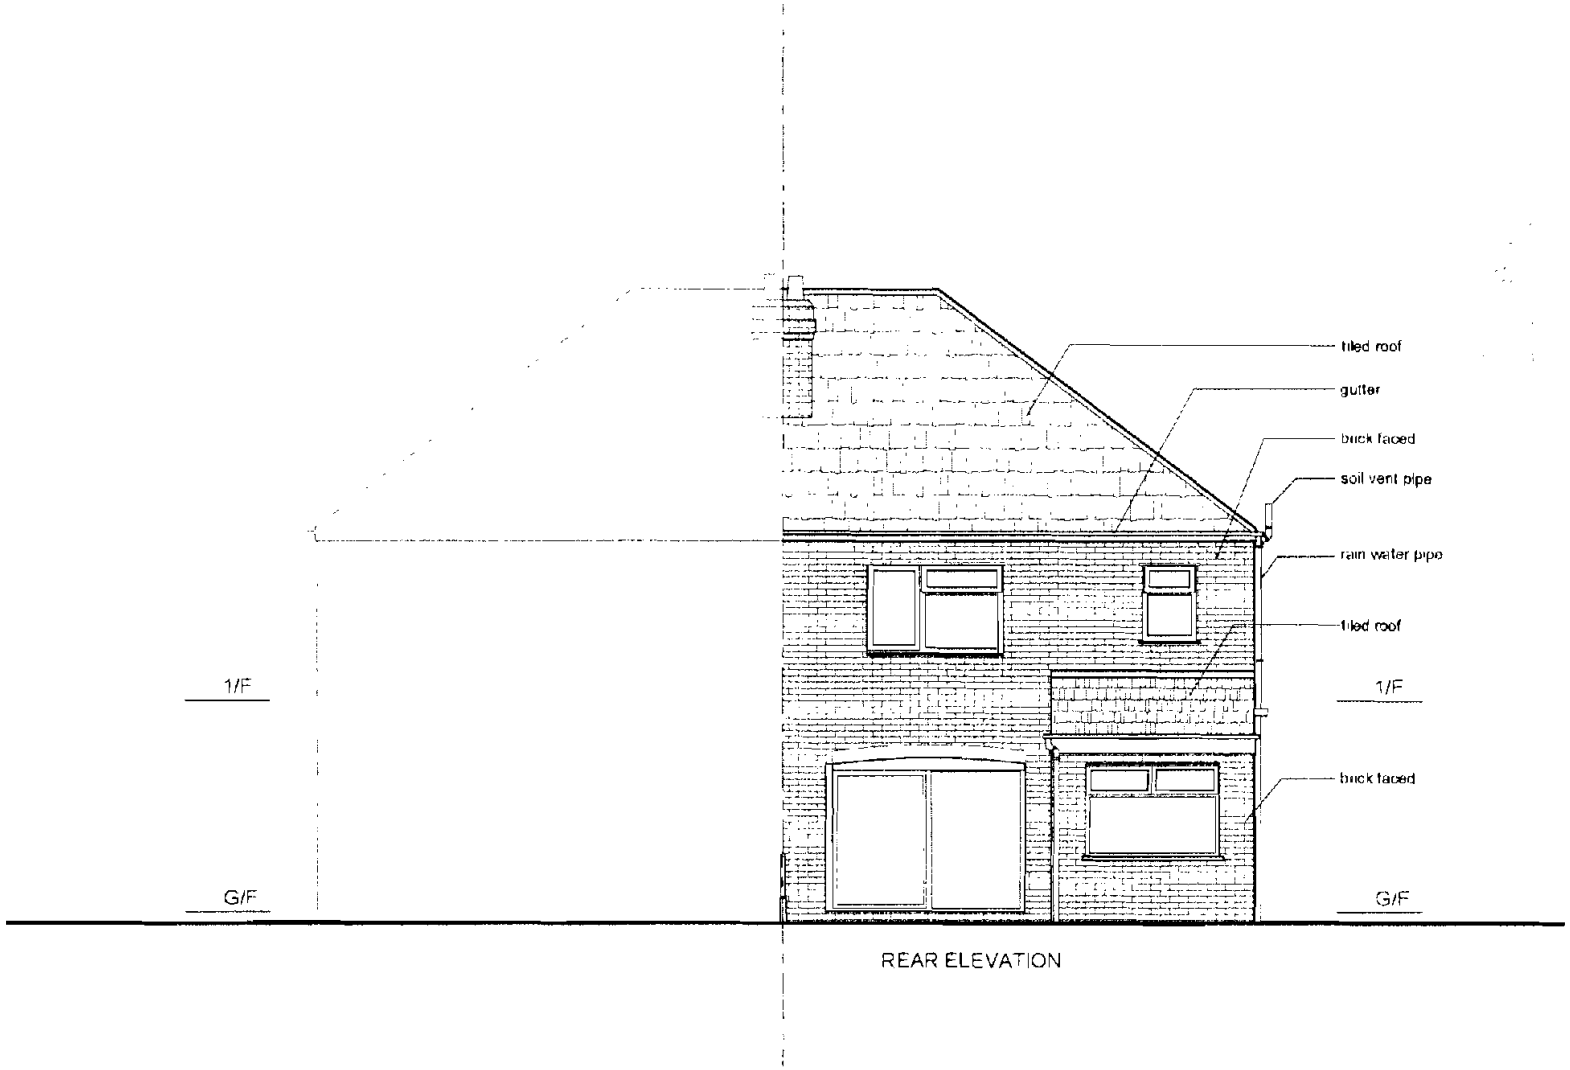

REAR ELEVATION

PROJECT **16 SIBSON ROAD, CHORLTON**

DRAWING **EXISTING REAR ELEVATION**

DRAWING NO : PL-05

SCALE 1 : 100

REVISION -

ARCHITECT
atelier TL

122 Grosvenor Street
All Saints
Manchester
M1 7HL

Tel 0161 - 2737771
Fax 0161 - 2737771