09 SEP 2013

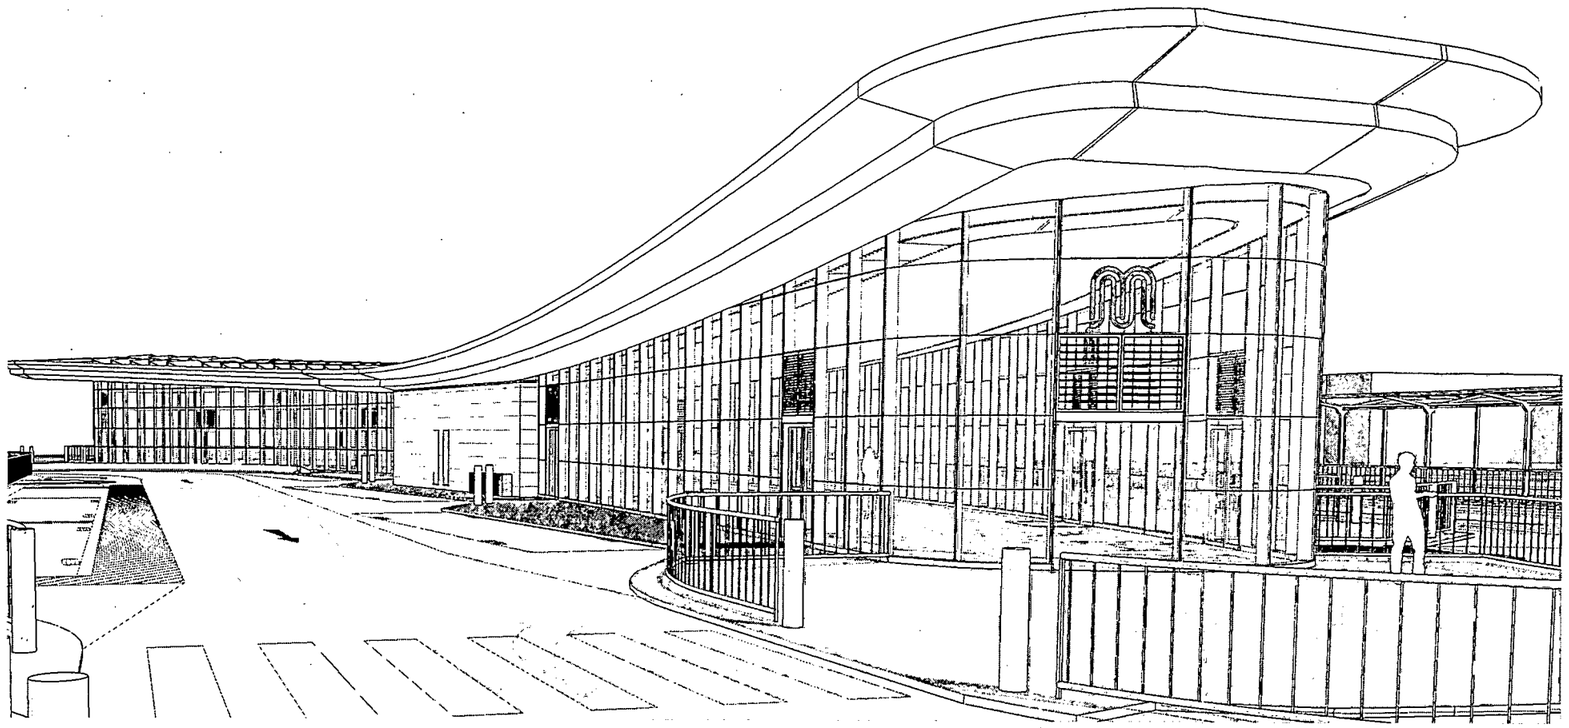

Concourse Eaves 3D_Original

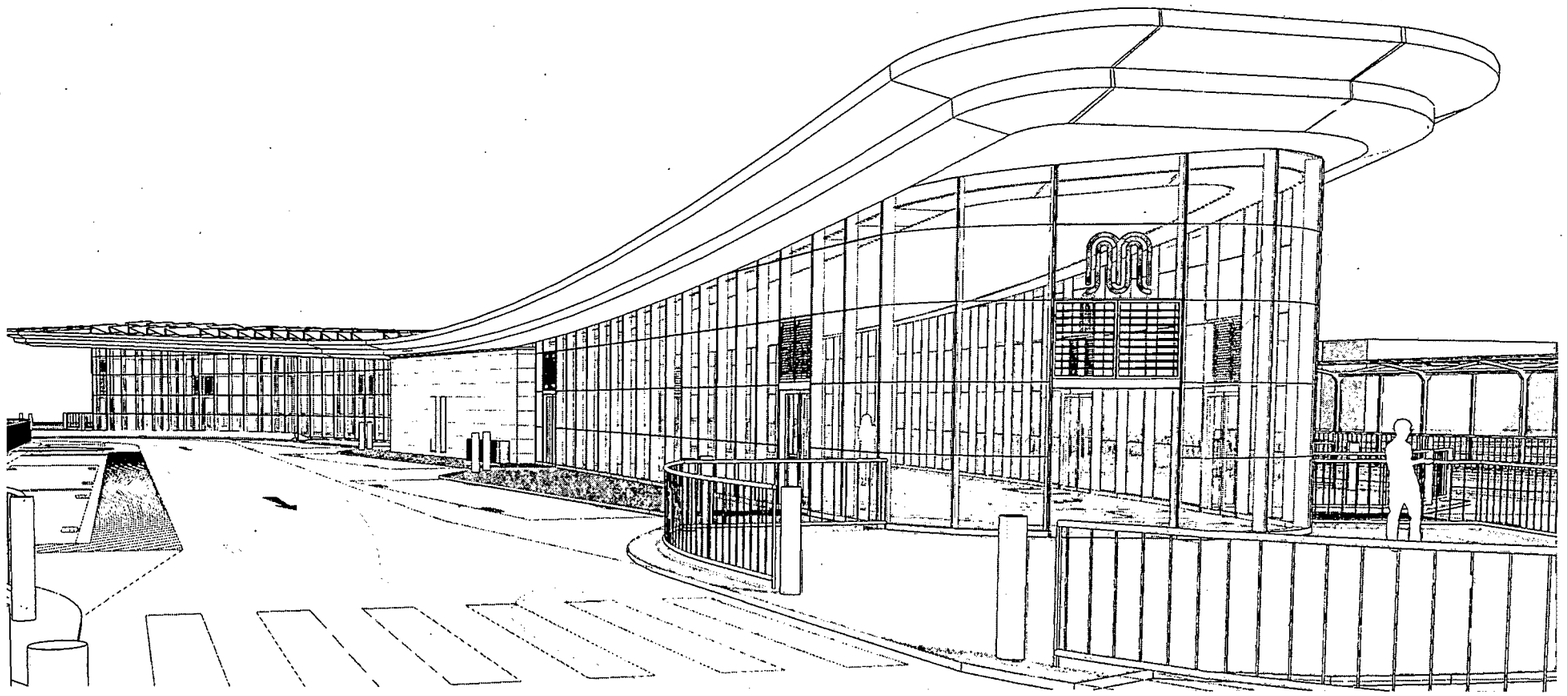

Concourse Eaves 3D_Proposed

Rev	Description	Date	Dr by	App by
original by DH		date created 20/06/13		approved by AB

Aedas

Aedas Architects

Aedas Architects Ltd
7 Brewery Place
Brewery Wharf
Leeds LS10 1NE
United Kingdom

T +44(0)113 3858787
F +44(0)113 3858777
E leeds@aedas.com
aedas.com

client name
TfGM

project
Wythenshawe Transport Interchange

drawing
Eaves Overhang Comparison Sketch

computer file	plot date
C:\Revit Projects\01638-A-MD-XX-Building-CENTRAL 2013_dominic.husband.rvt	June 2013
project number 2010.01638	scale @A3
drawing number (SK)_130620_01	rev	issue status Preliminary

This drawing is to be read in conjunction with all related drawings. All dimensions must be checked and verified on site before commencing any work or producing shop drawings.The originator should be notified immediately of any discrepancy. This drawing is copyright and remains the property of Aedas.

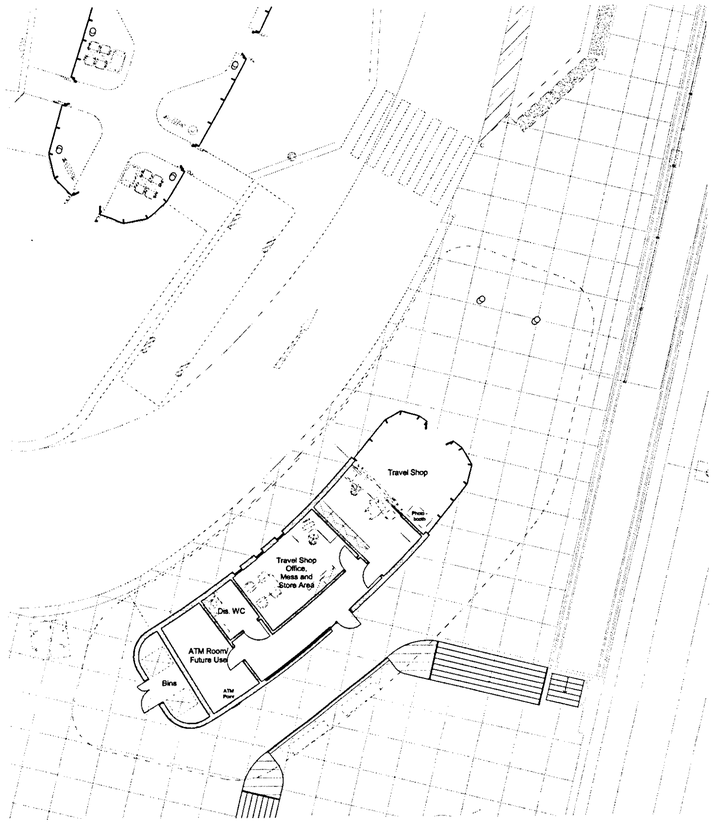

Travel Shop Ground Floor Layout
1 : 200

1 : 200
0 4 8 12m

N

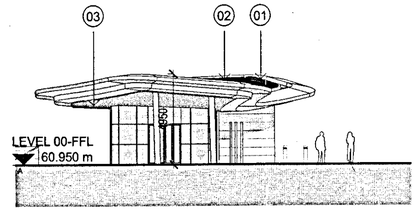

Travel Shop - North Elevation
1 : 200

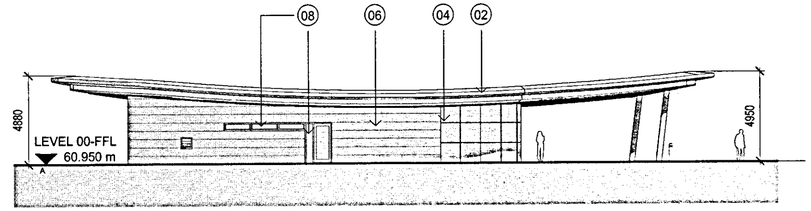

Travel Shop - East Elevation
1 : 200

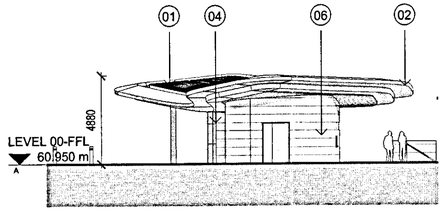

Travel Shop - South
1 : 200

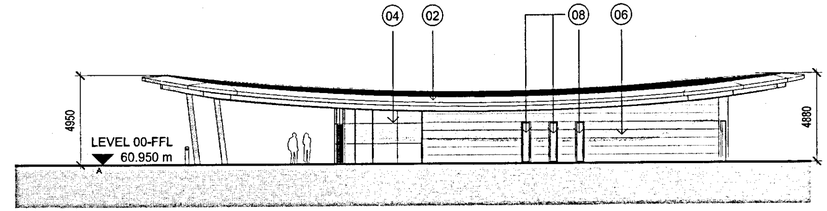

Travel Shop - West Elevation
1 : 200

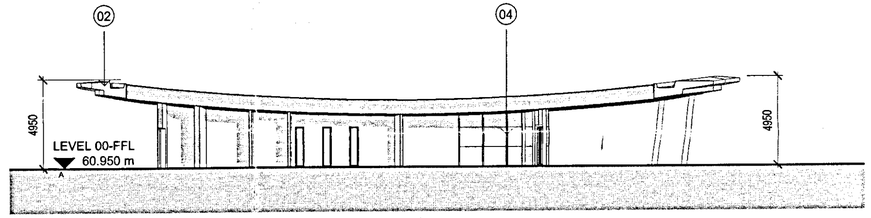

Travel Shop Section AA
1 : 200

Materials Key

(01) - Aluminium standing seam roof

(02) - PPC metal flashing, colour silver

(03) - Aluminium cassette panels, colour silver

(04) - Structural glazing system with PPC mullions, colour grey

(05) - Colt Coltlite glass louvred ventilator with aluminium frame, colour grey

(06) - Natural stone cladding

(07) - Roof mounted photovoltaic panels

(08) - Grey aluminium window

Notes:

All Metrolink details shown here are outside the limits of this planning submission and are for information purposes only. All necessary powers and consents in respect of Metrolink have been previously secured.

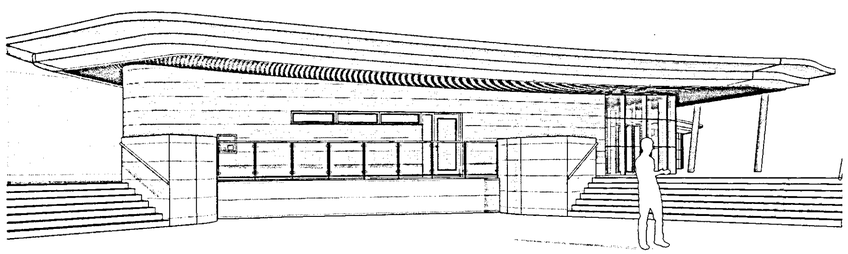

Travel Shop - Exterior View 1

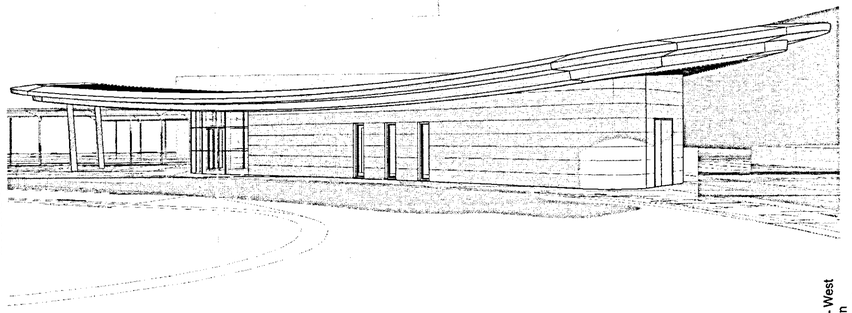

Travel Shop - Exterior View 2

Key Plan

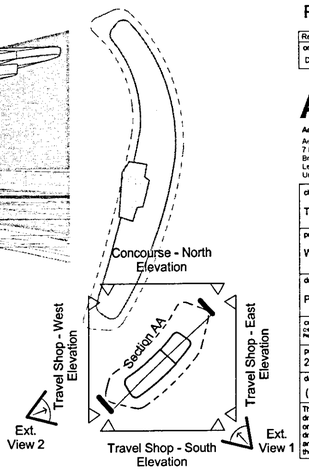

PLANNING SUBMISSION

Rev	Description	Date	Dr by	App by
original by		date created		approved by
DH		31/08/12		AB

Aedas

Aedas Architects

Aedas Architects Ltd
7 Brewery Place
Brewery Wharf
Leeds LS10 1NE
United Kingdom

T +44(0)113 3858787
F +44(0)113 3858777
E leeds@aedas.com
aedas.com

client name	TfGM
project	Wythenshawe Transport Interchange
drawing	Proposed Travel Shop Building
computer file	plot date: Oct 2012
project number: 2010.01638	scale: As indicated @A2
drawing number: (PL)_A_007	rev: issue status: Planning

This drawing is to be read in conjunction with all related drawings. All dimensions must be checked and verified on site before commencing any work or producing shop drawings. The originator should be notified immediately of any discrepancy. This drawing is copyright and remains the property of Aedas

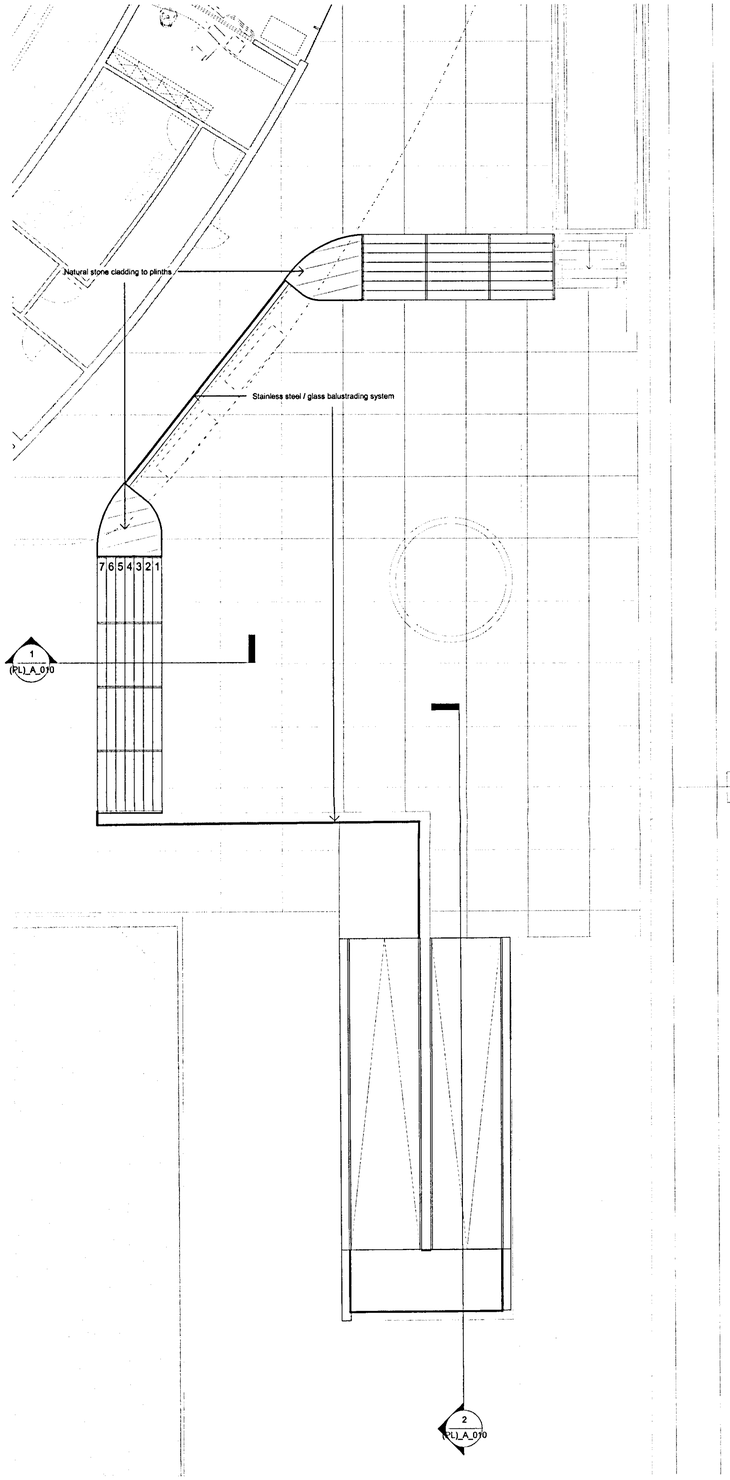

Public Realm Stair Plan
1 : 100

1 : 100
0 2 4 6m

N

Materials Key

(01) - Aluminium standing seam roof
(02) - PPC metal flashing, colour silver
(03) - Aluminium cassette panels, colour silver
(04) - Structural glazing system with PPC mullions, colour grey
(05) - Colt Coltlite glass louvred ventilator with aluminium frame, colour grey
(06) - Natural stone cladding
(07) - Roof mounted photovoltaic panels
(08) - Grey aluminium window

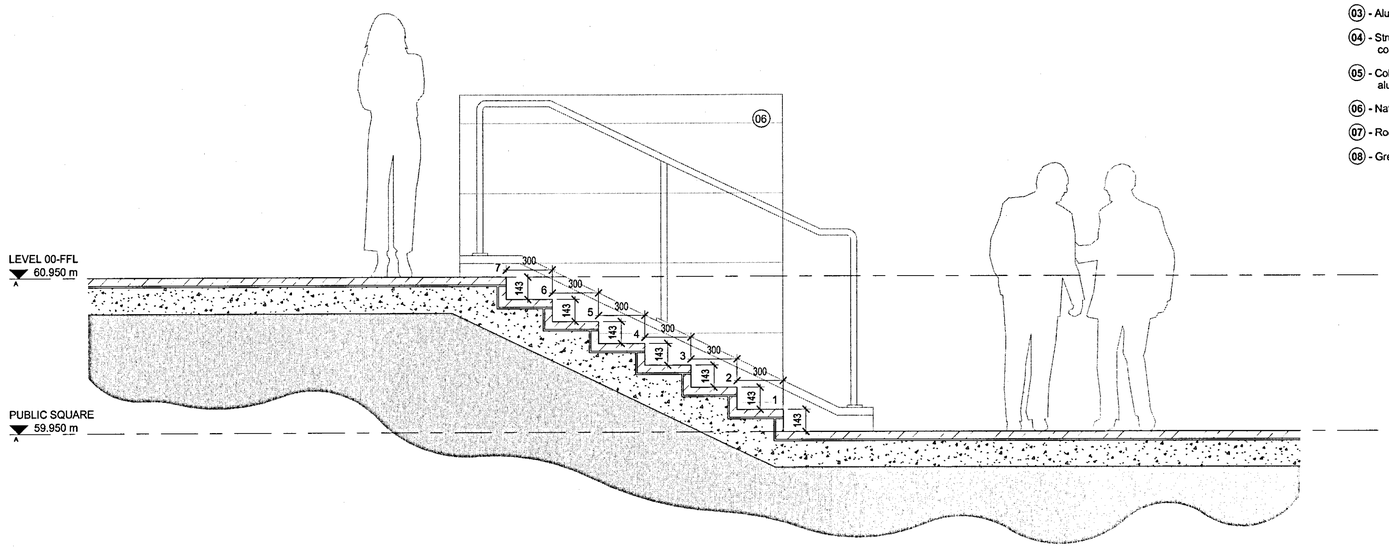

1 Public Realm - Stair Detail
1 : 20

1 : 20
0 0.4 0.8 1.2m

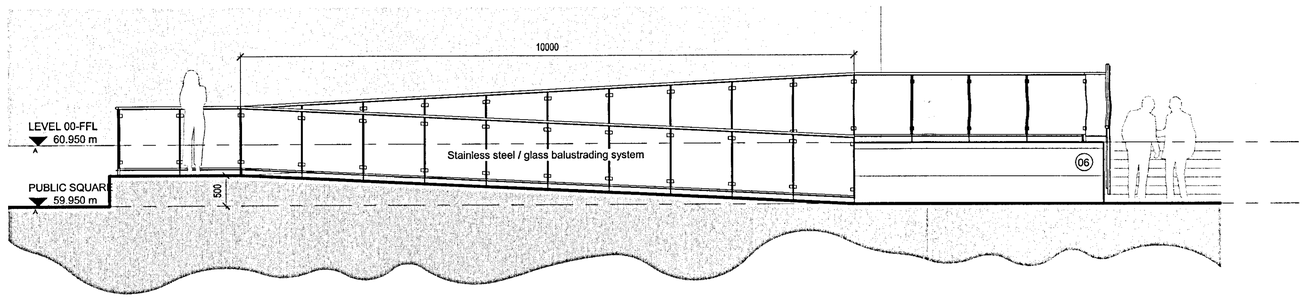

2 Public Realm - Ramp Detail
1 : 50

1 : 50
0 1 2 3m

Notes:

All Metrolink details shown here are outside the limits of this planning submission and are for information purposes only. All necessary powers and consents in respect of Metrolink have been previously secured.

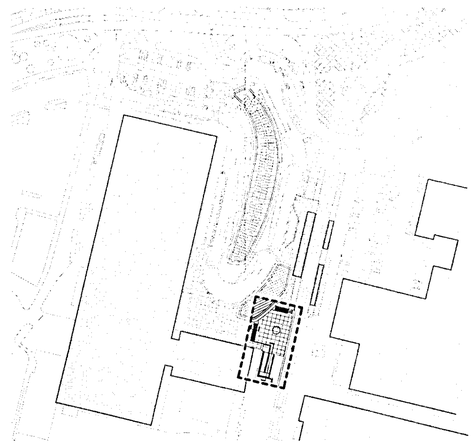

Key Plan
1 : 1500

PLANNING SUBMISSION

Rev	Description	Date	Dr by	App by
orignal by: DH		date created: 15/08/12		approved by: AB

Aedas

Aedas Architects
Aedas Architects Ltd
7 Brewery Place
Brewery Wharf
Leeds LS10 1NE
United Kingdom

T +44(0)113 3858787
F +44(0)113 3858777
E leeds@aedas.com
aedas.com

client name: TfGM

project: Wythenshawe Transport Interchange

drawing: Proposed Stair and Ramp Details

computer file: C:\Revit Projects\2010\638-A-MD-XX-Building-CENTRAL_dominic.hubbard.Recovery1.rvt
plot date: Oct 2012

project number: 2010.01638
scale: As indicated @A1

drawing number: (PL)_A_010
rev:
issue status: Planning

This drawing is to be read in conjunction with all related drawings. All dimensions must be checked and verified on site before commencing any work or producing shop drawings. The originator should be notified immediately of any discrepancy.
This drawing is copyright and remains the property of Aedas.

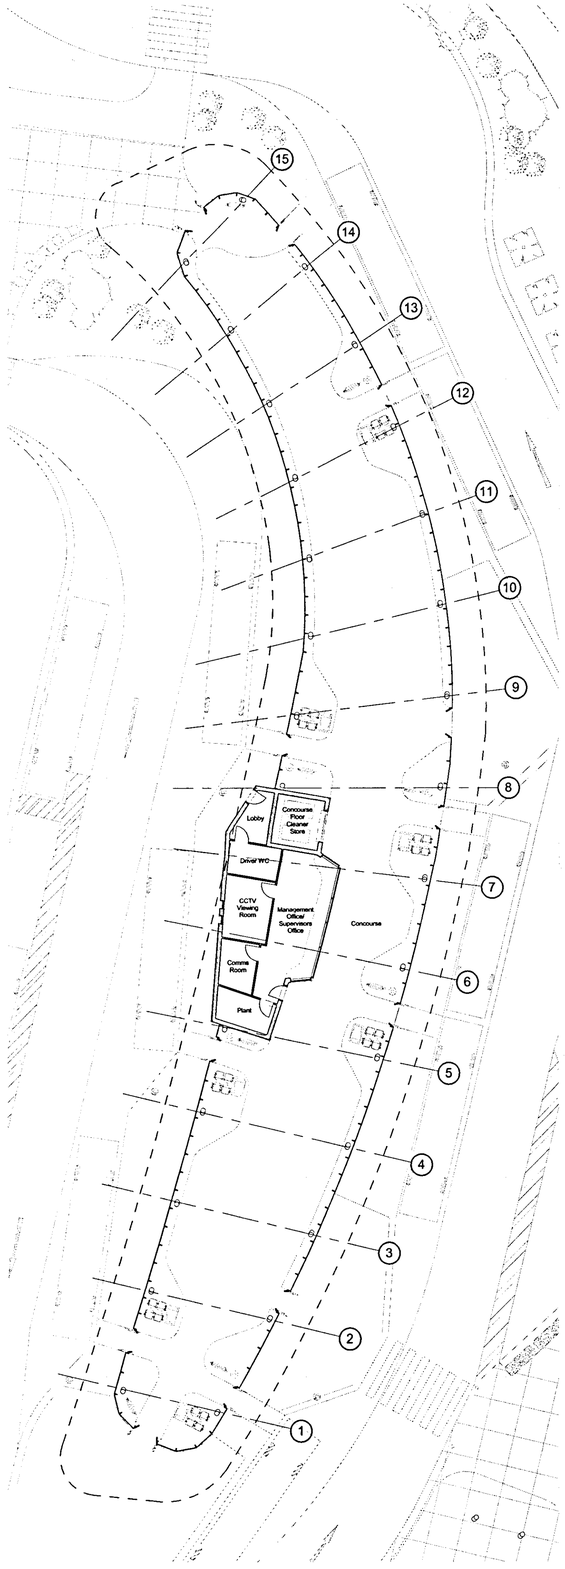

Concourse Ground Floor Plan
1 : 200

1 : 200
0 4 8 12m
N

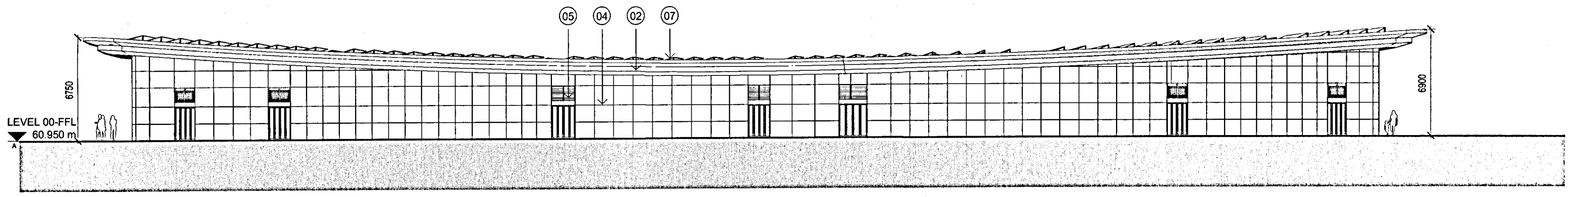

Concourse - East Elevation
1 : 200

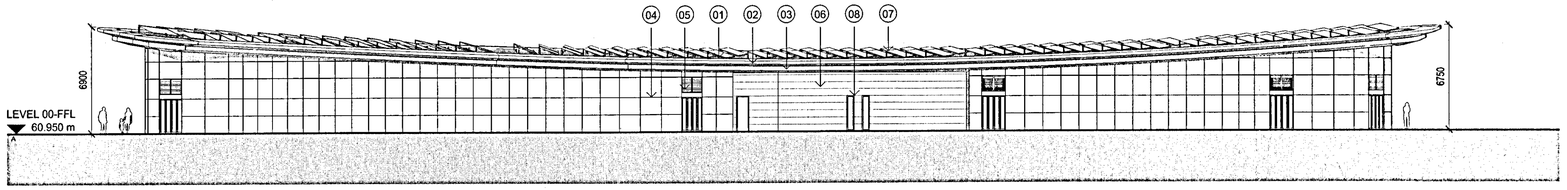

Concourse - West Elevation
1 : 200

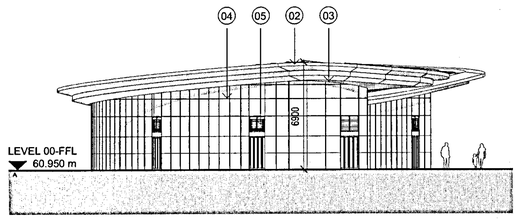

Concourse - North Elevation
1 : 200

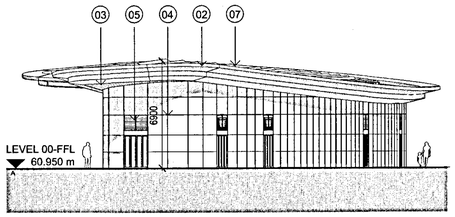

Concourse - South Elevation
1 : 200

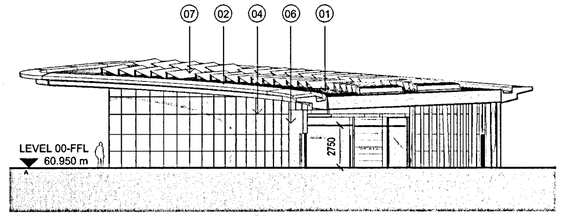

Concourse - Section AA
1 : 200

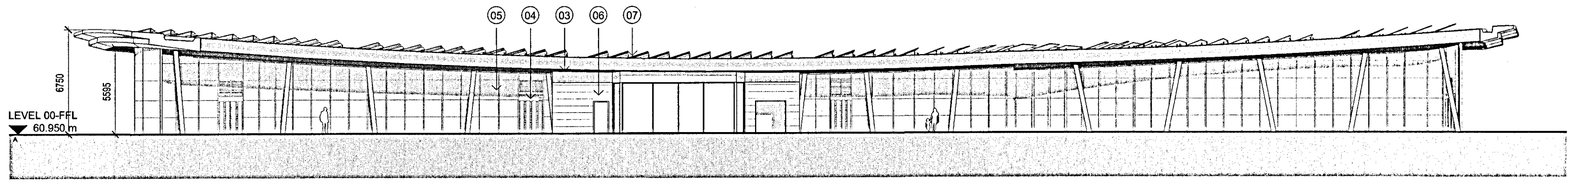

Concourse - Section BB
1 : 200

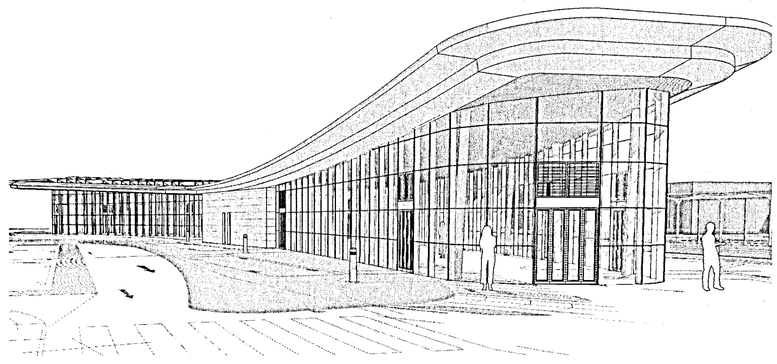

Concourse - Exterior View

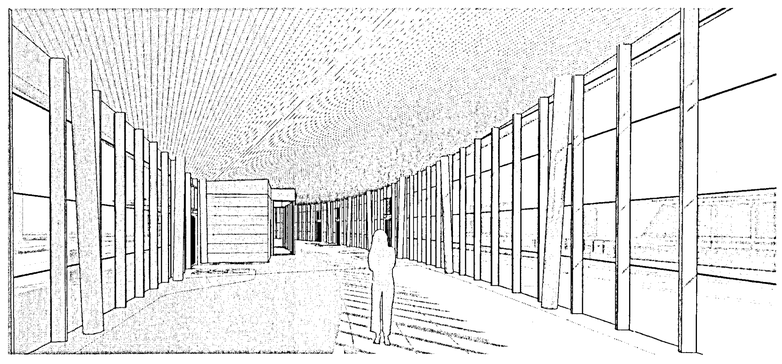

Concourse - Interior View

Key Plan

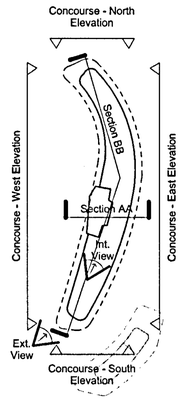

Materials Key

- 01 - Aluminium standing seam roof
- 02 - PPC metal flashing, colour silver
- 03 - Aluminium cassette panels, colour silver
- 04 - Structural glazing system with PPC mullions, colour grey
- 05 - Colt Coltlite glass louvred ventilator with aluminium frame, colour grey
- 06 - Natural stone cladding
- 07 - Roof mounted photovoltaic panels
- 08 - Grey aluminium window

Notes:

All Metrolink details shown here are outside the limits of this planning submission and are for information purposes only. All necessary powers and consents in respect of Metrolink have been previously secured.

PLANNING SUBMISSION

Rev	Description	Date	Dr by	App by
original by		date created	approved by	
DH		24/08/12	AB	

Aedas

Aedas Architects
Aedas Architects Ltd
7 Brewery Place
Brewery Wharf
Leeds LS10 1NE
United Kingdom

T +44(0)113 3858787
F +44(0)113 3858777
E leeds@aedas.com
aedas.com

client name
TfGM

project
Wythenshawe Transport Interchange

drawing
Proposed Concourse Building

computer file
C:\Revit Projects\01638-A-MD-XX-Building-CENTRAL_dominic.husband(Recovery)

plot date
Oct 2012

project number
2010.01638

scale
As indicated @A1

drawing number
(PL)_A_006

rev

issue status
Planning

This drawing is to be read in conjunction with all related drawings. All dimensions must be checked and verified on site before commencing any work or producing shop drawings. The originator should be notified immediately of any discrepancy.
This drawing is copyright and remains the property of Aedas.

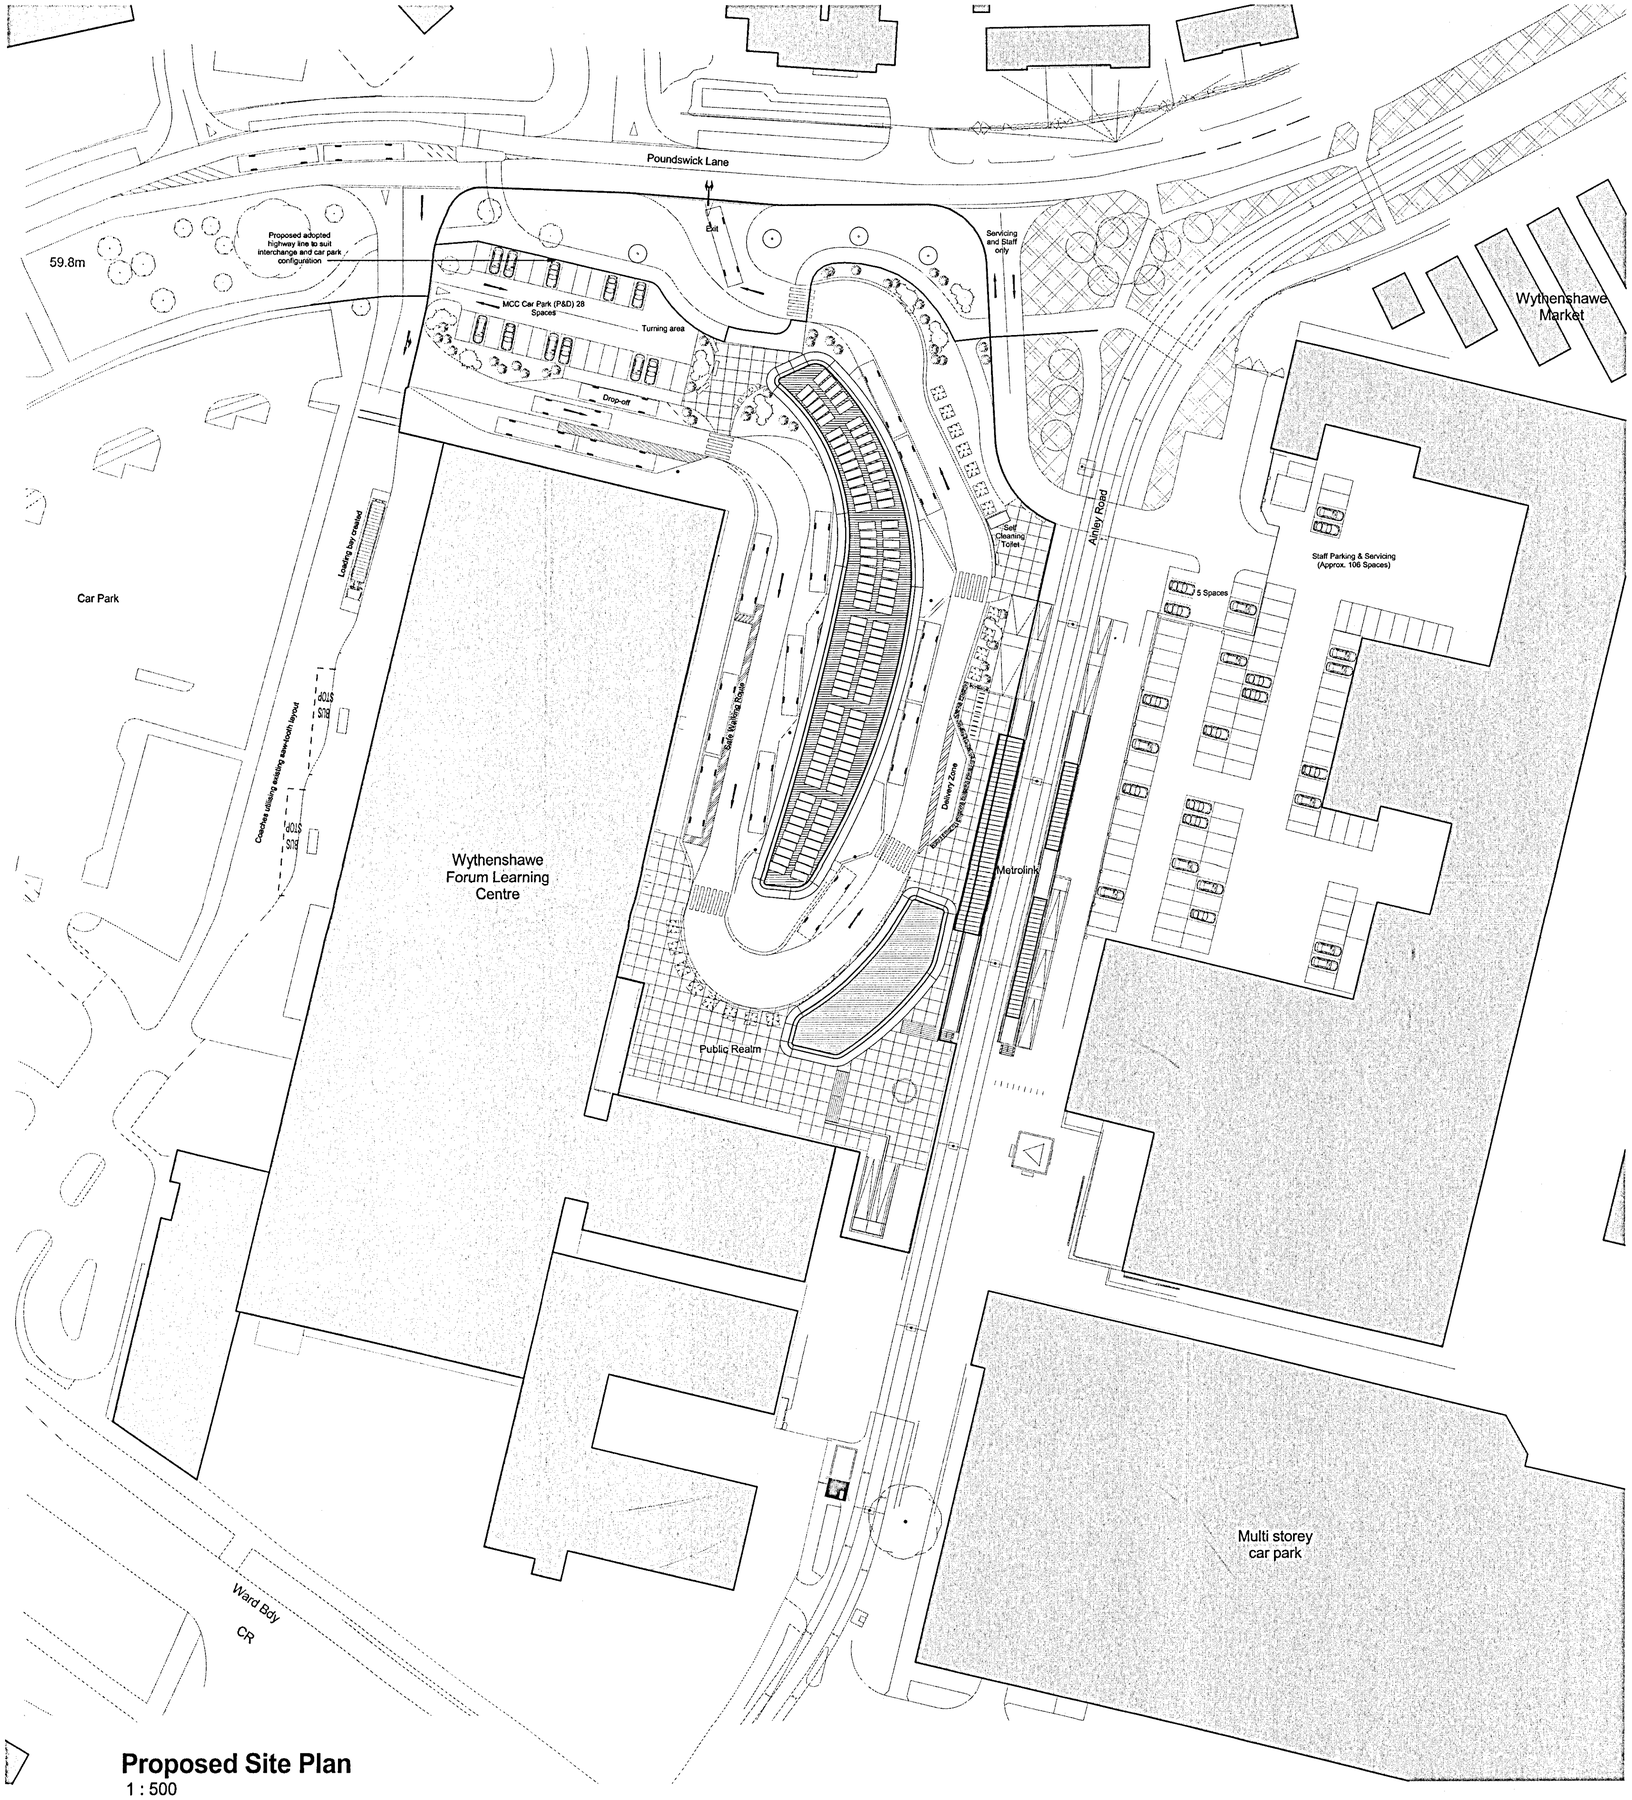

Proposed Site Plan
1 : 500

— Application Boundary

Notes:

All Metrolink details shown here are outside the limits of this planning submission and are for information purposes only. All necessary powers and consents in respect of Metrolink have been previously secured.

For landscaping proposals refer to landscape architects drawing *'R-1366-1C Landscape Masterplan'*

N

1 : 500
0 10 20 30m

PLANNING SUBMISSION

Rev	Description	Date	Dr by App by
original by: DH		date created: 24/08/12	approved by: AB

Aedas

Aedas Architects
Aedas Architects Ltd
7 Brewery Place
Brewery Wharf
Leeds LS10 1NE
United Kingdom

T +44(0)113 3855787
F +44(0)113 3855777
E leeds@aedas.com
aedas.com

client name: TfGM

project: Wythenshawe Transport Interchange

drawing: Proposed Site Plan

computer file	plot date
C:\Revit Projects\2010\638-A-MD-XX-Building-CENTRAL_dominic.husband@aedas.com	Oct 2012
project number: 2010.01638	scale: As indicated @A1
drawing number: (PL)_A_005	rev:	issue status: Planning

This drawing is to be read in conjunction with all related drawings. All dimensions must be checked and verified on site before commencing any work or producing shop drawings. The originator should be notified immediately of any discrepancy.
This drawing is copyright and remains the property of Aedas.

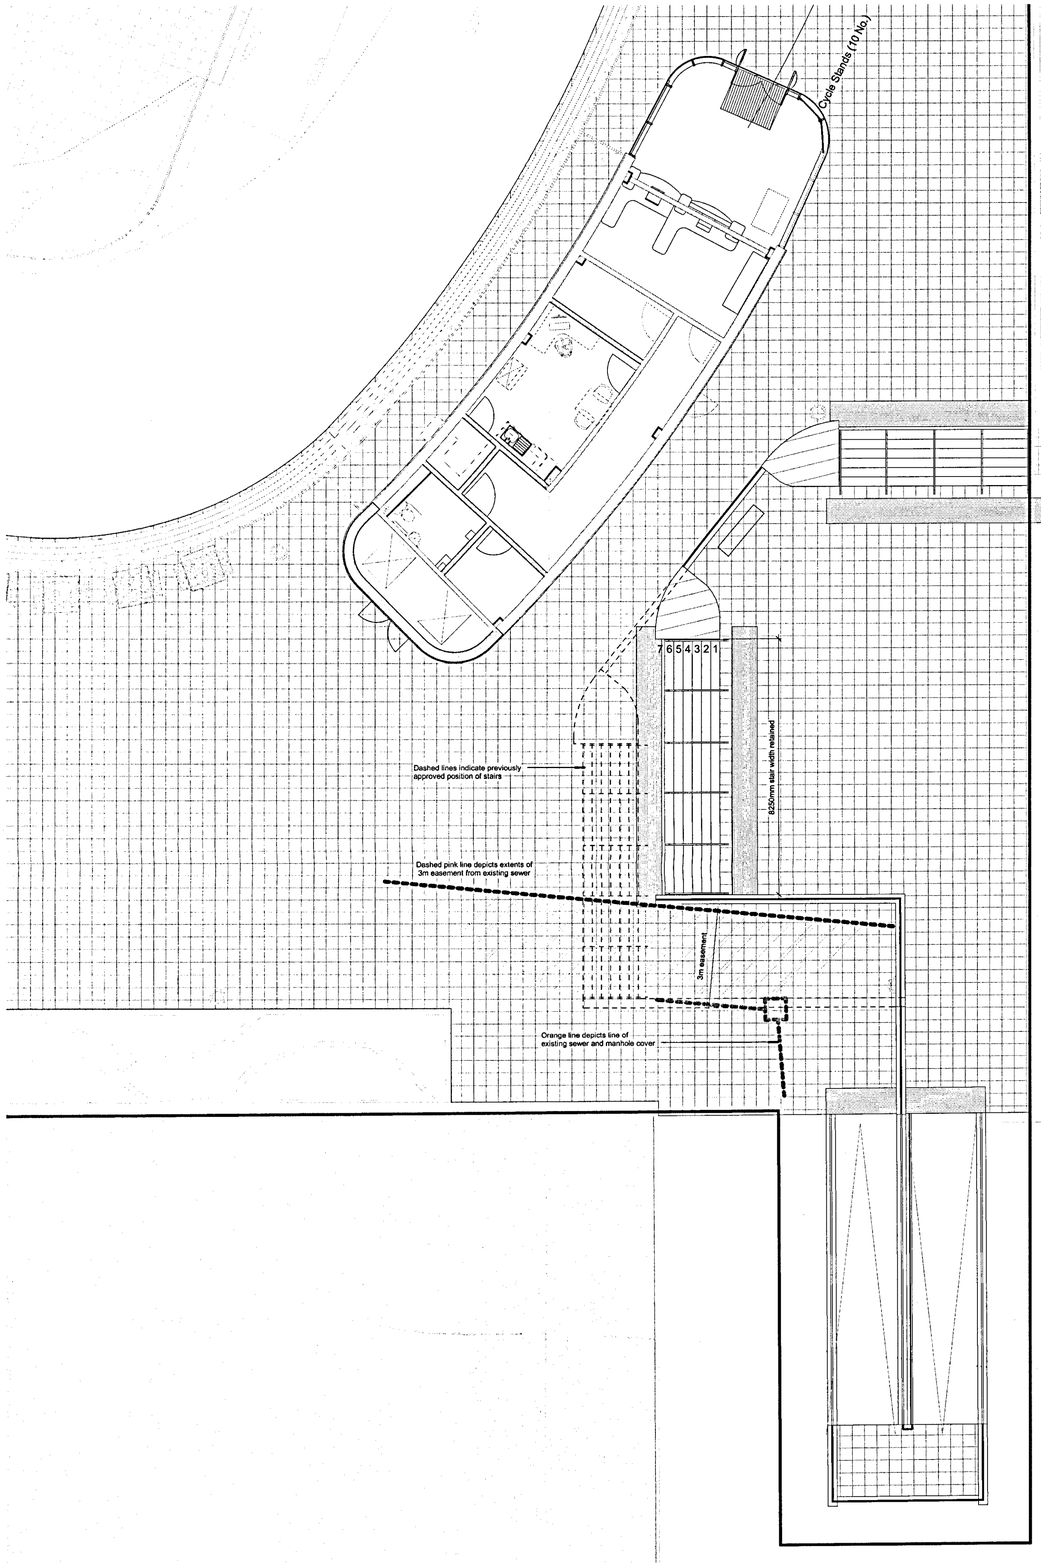

Revised Public Realm Stair Plan

1 : 100

— Application Boundary

Notes:

All Metrolink details shown here are outside the limits of this planning submission and are for information purposes only. All necessary powers and consents in respect of Metrolink have been previously secured.

For landscaping proposals refer to landscape architects drawing *'R-1366-1C Landscape Masterplan'*

N

1 : 100
0 2 4 6m



PLANNING SUBMISSION

Rev	Description	Date	Dr by	App by
original by: DH		date created: 07/08/13		approved by: AB

Aedas

Aedas Architects

Aedas Architects Ltd
7 Brewery Place
Brewery Wharf
Leeds LS10 1NE
United Kingdom

T +44(0)113 3858787
F +44(0)113 3858777
E leeds@aedas.com
aedas.com

client name: TfGM

project: Wythenshawe Transport Interchange

drawing: Revised Stair and Ramp Configuration

computer file	plot date
C:\Revit Projects\2010.01638-A-MD-XX-Building-CENTRAL 2013_dominic.hatcher2.rvt	
project number: 2010.01638	scale: As indicated @A1
drawing number: (PL)_A_016	rev:	issue status: PLANNING

This drawing is to be read in conjunction with all related drawings. All dimensions must be checked and verified on site before commencing any work or producing shop drawings. The originator should be notified immediately of any discrepancy.
This drawing is copyright and remains the property of Aedas.