PROPOSED PLAN

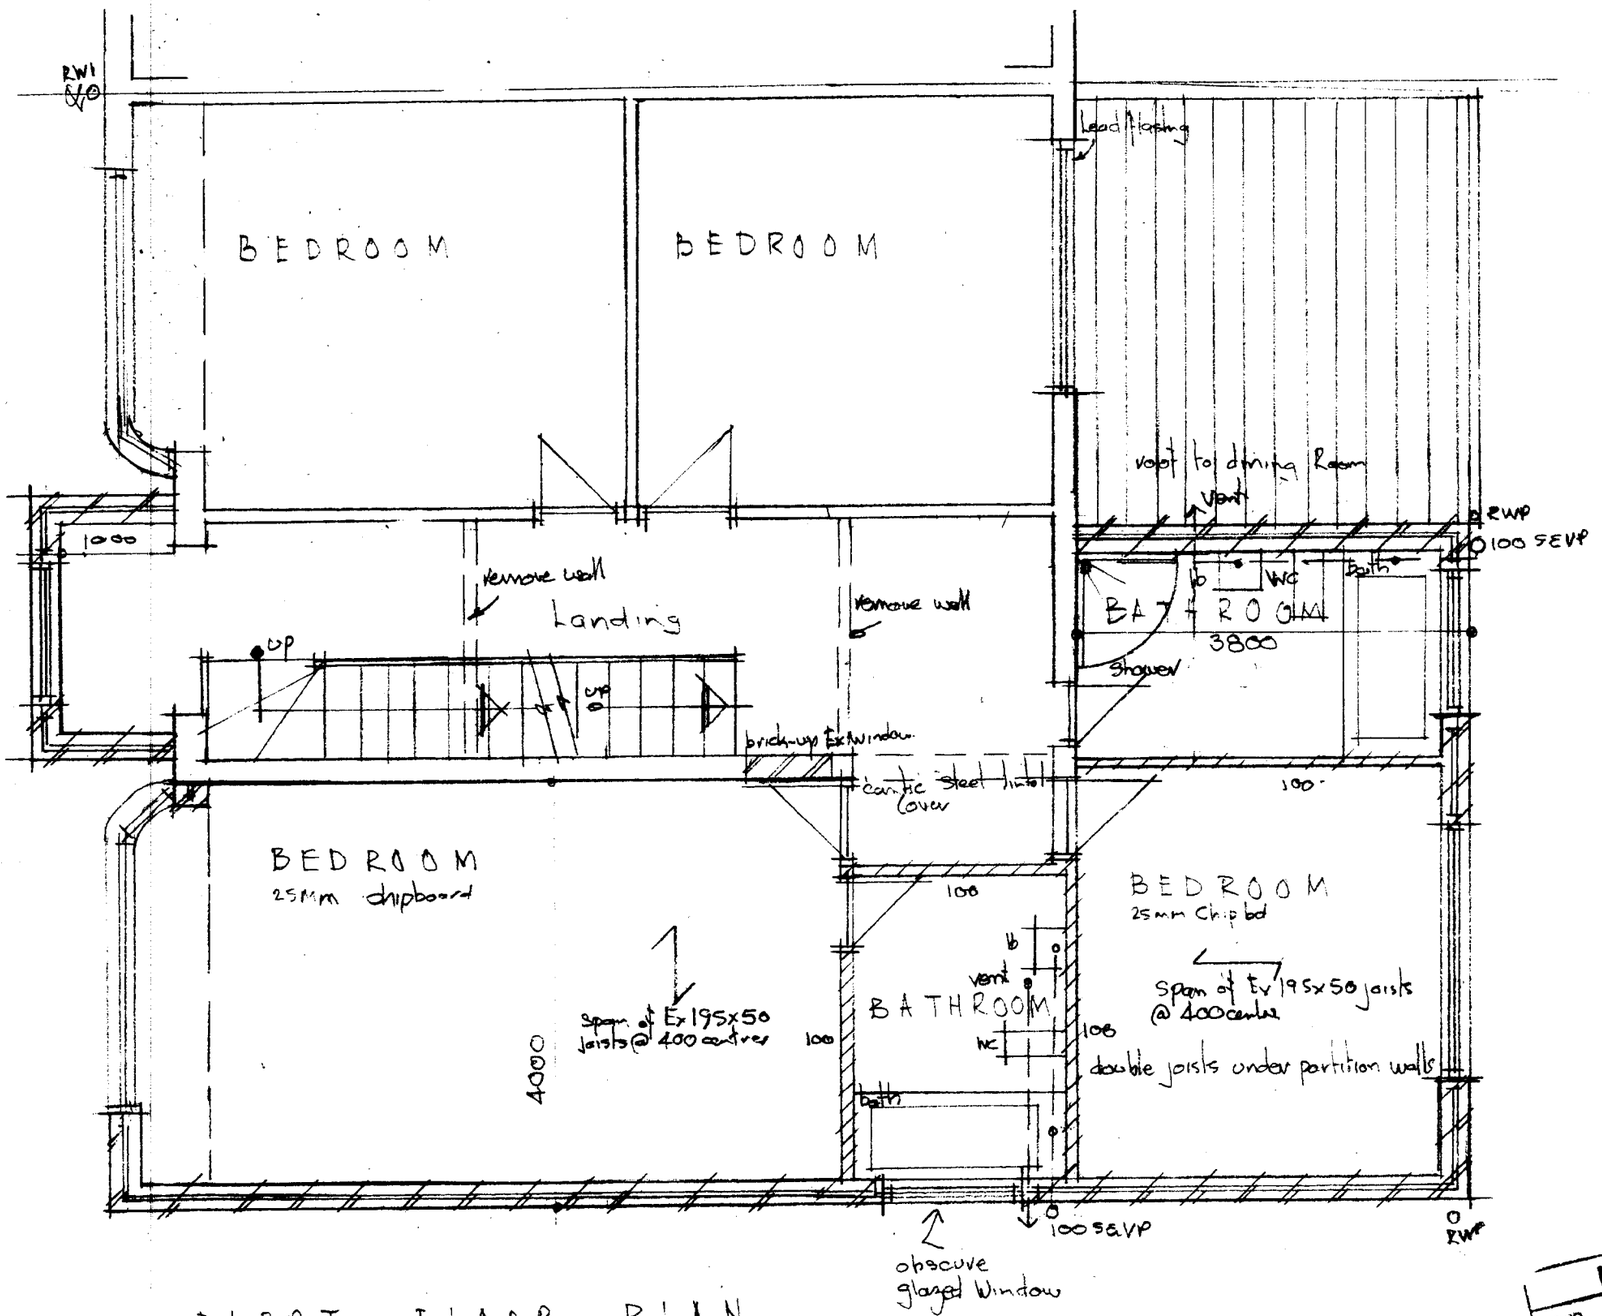

FIRST FLOOR PLAN

PLANNING
REC'D
ISSUED
RECD 15 JUL 2008
INT REC'D | DATE

PDC ARCHITECTS

SCALE:	1:50	Drg. No.
DATE:	06:08	838.02

PROJECT DESIGN CONSULTANT
BARCLAY HOUSE, 35 WHITWORTH ST. WEST
MANCHESTER. M1 5NG
Telephone +44 (0) 161 228 2370
Facsimile +44 (0) 161 236 2646