DO NOT SCALE FROM THIS DRAWING.
CONTRACTORS MUST VERIFY DIMENSIONS ON SITE BEFORE SETTING OUT, COMMENCING WORK OR MAKING ANY SHOP DRAWINGS

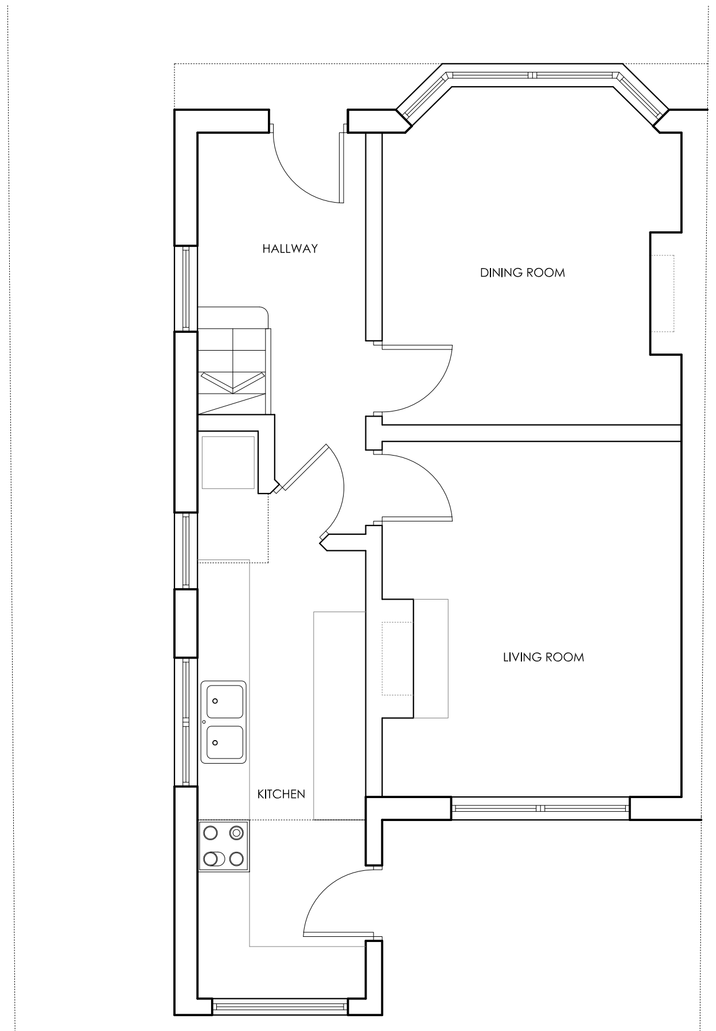

EXISTING GROUND FLOOR PLAN

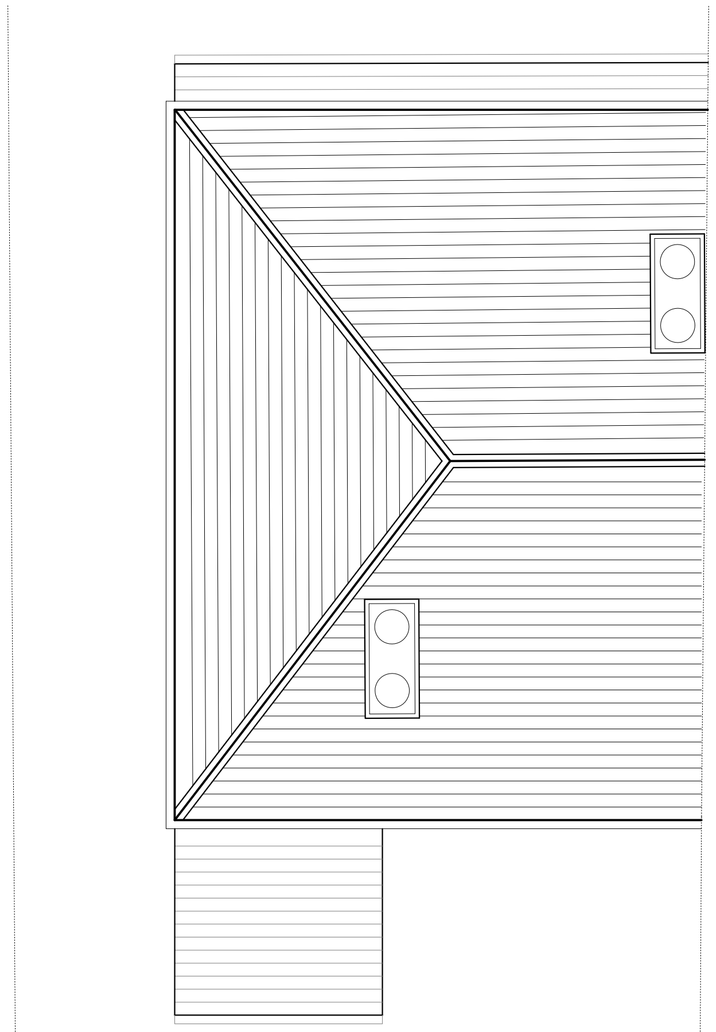

EXISTING ROOF PLAN

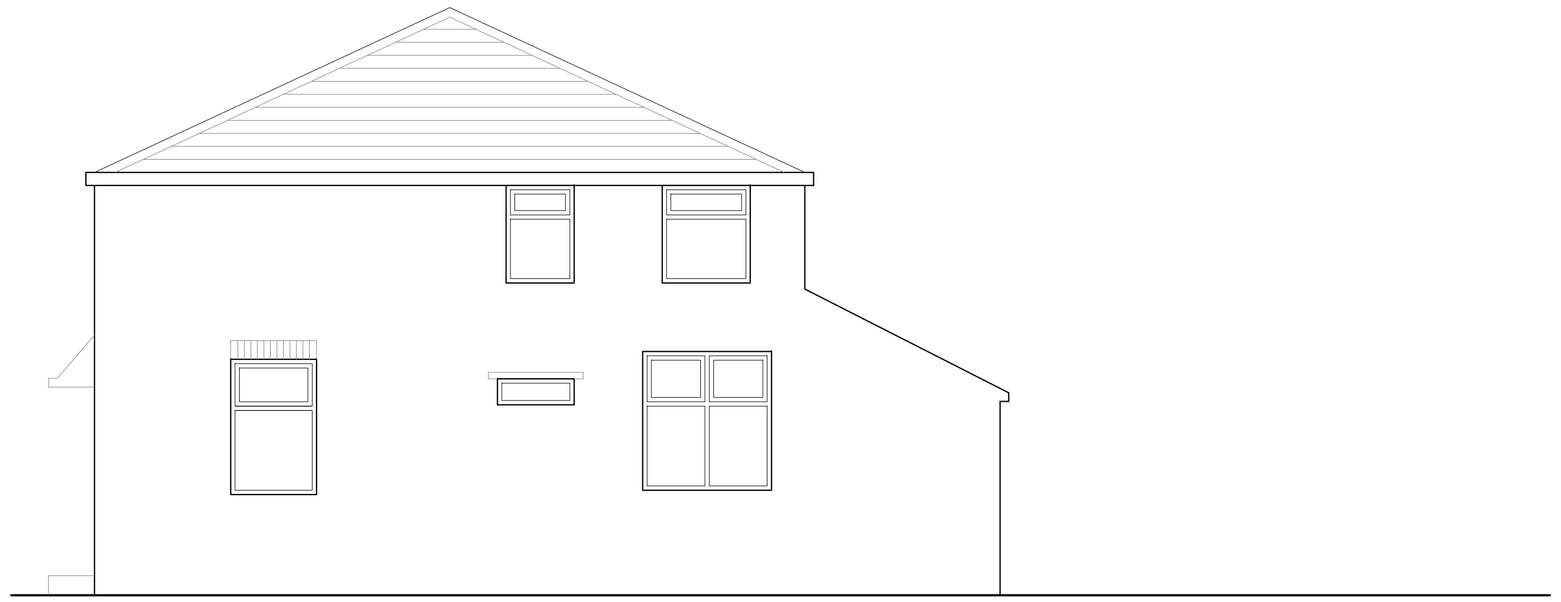

EXISTING SIDE ELEVATION



EXISTING FRONT ELEVATION

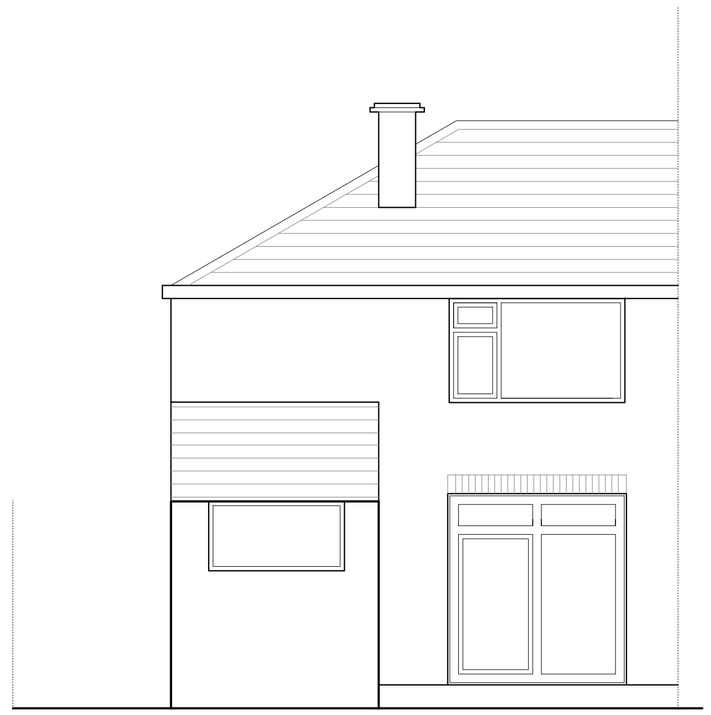

EXISTING REAR ELEVATION

REVISION	DATE	DETAILS		

22 berwick ave
heaton mersey
stockport SK4 3AA

e. info@marginstudio.com
m. +44(0)7762925975

marg:in studio architects

PROJECT:	TITLE:		DWG No.:
22 Berwick Ave, Stockport	Existing Plans & Elevations		A2100-001
CLIENT:	SCALE:	DATE:	DRAWN BY:
Mr & Mrs Gregory	1:50 @ A1	August '12	CHECKED BY: