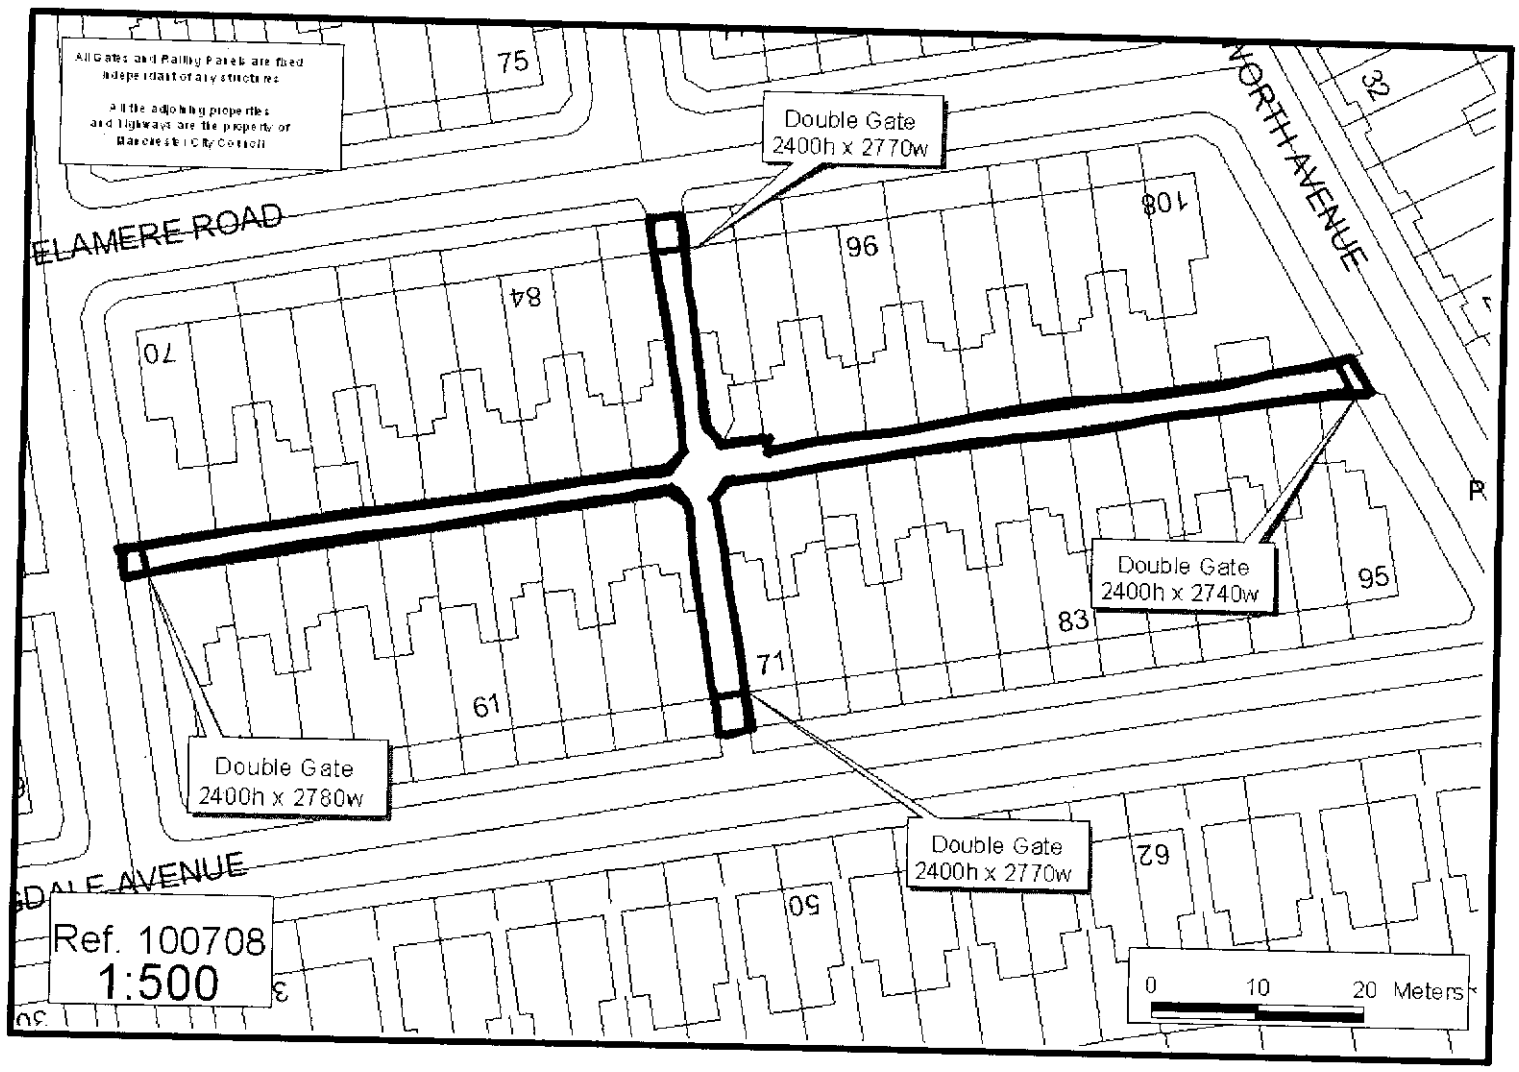

All Gates and Railing Panels are fixed independant of any structures
All the adjoining properties and Highways are the property of Manchester City Council
Double Gate 2400h x 2770w
Double Gate 2400h x 2740w
Double Gate 2400h x 2780w
Double Gate 2400h x 2770w
ELAMERE ROAD
NORTH AVENUE
75
32
108
96
84
70
95
83
71
61
62
50
Ref. 100708
1:500
0
10
20 Meters