




ELEVATION ONE

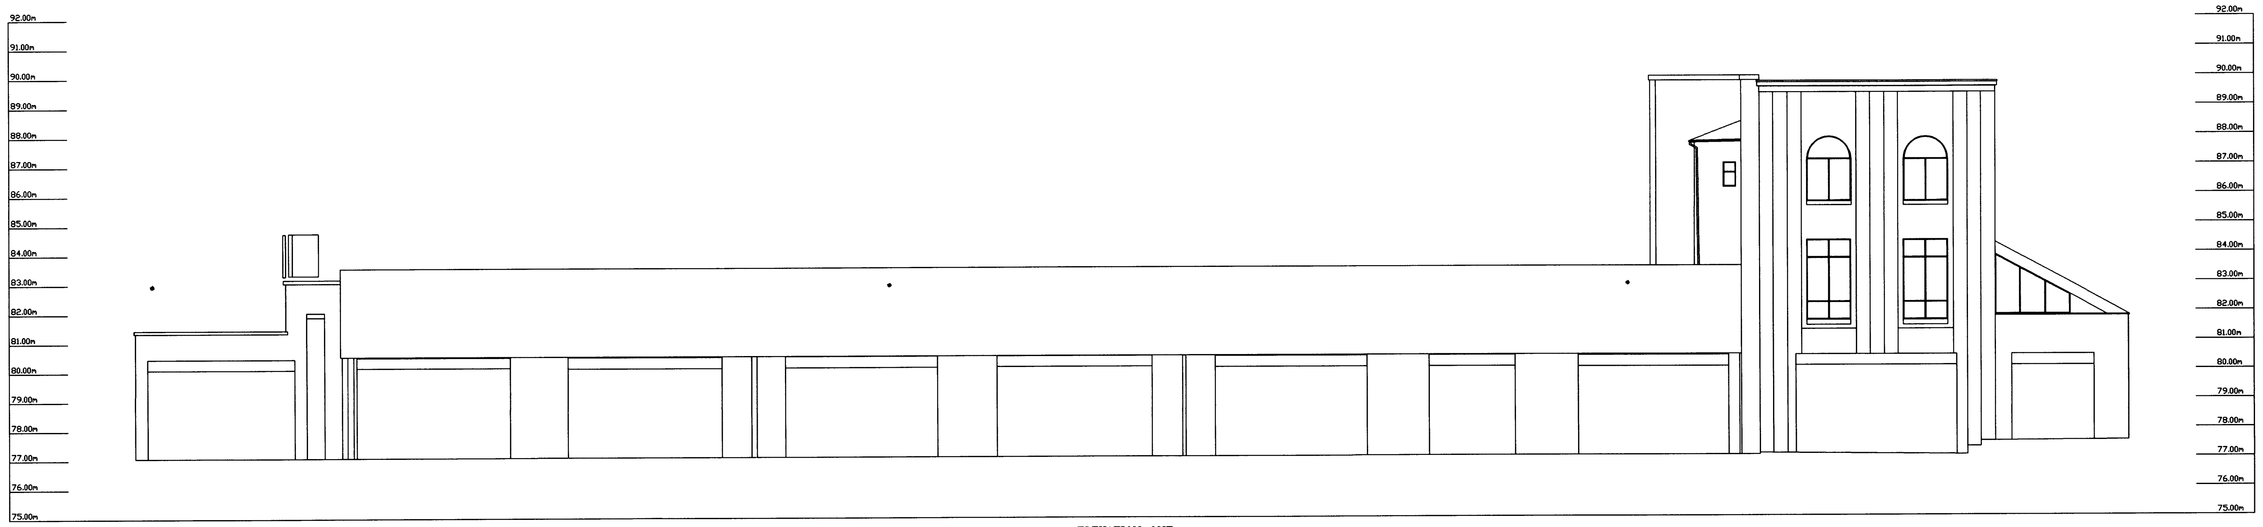

ELEVATION TWO

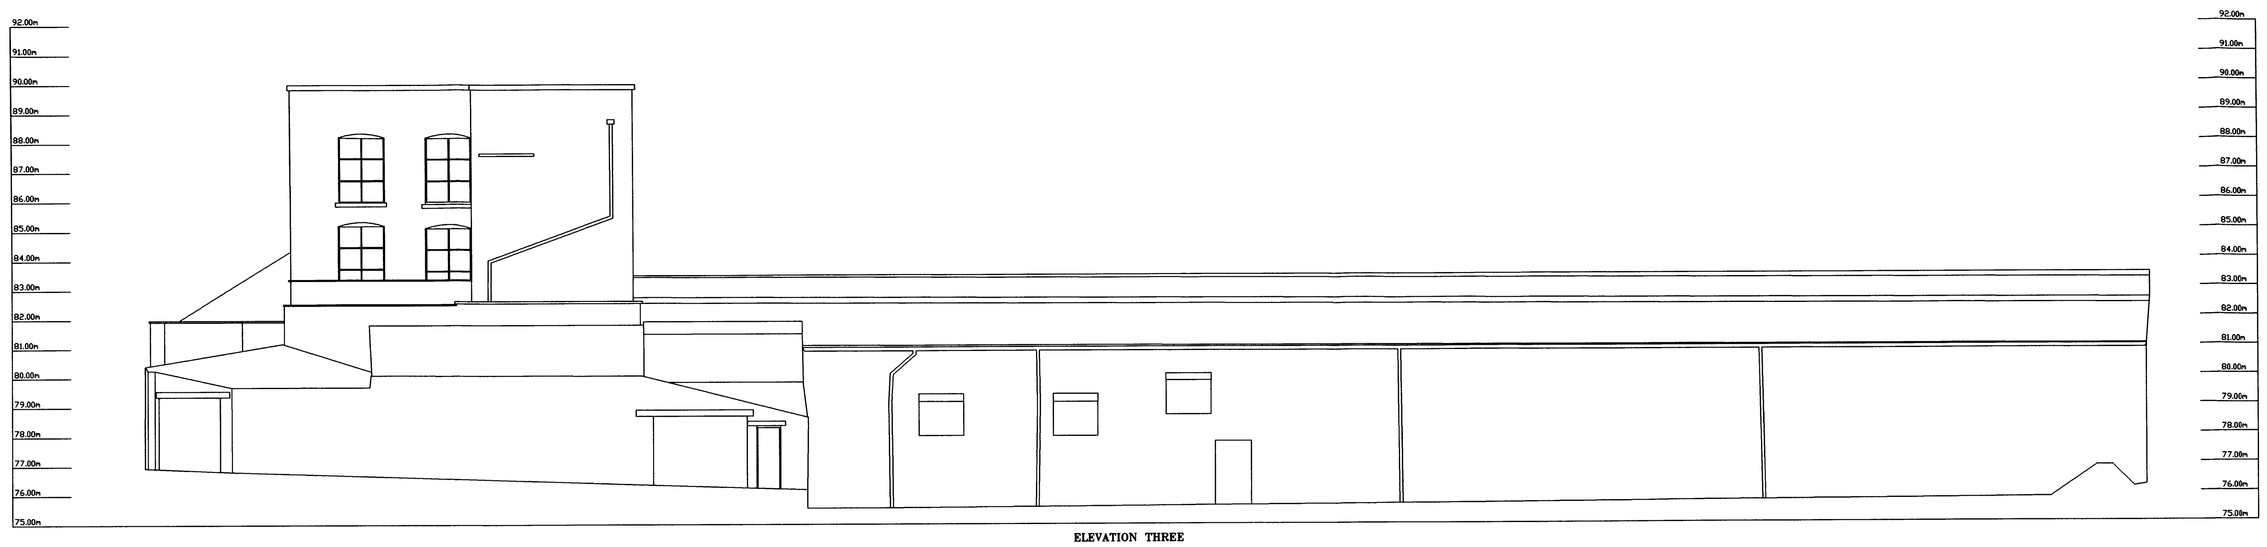

ELEVATION THREE

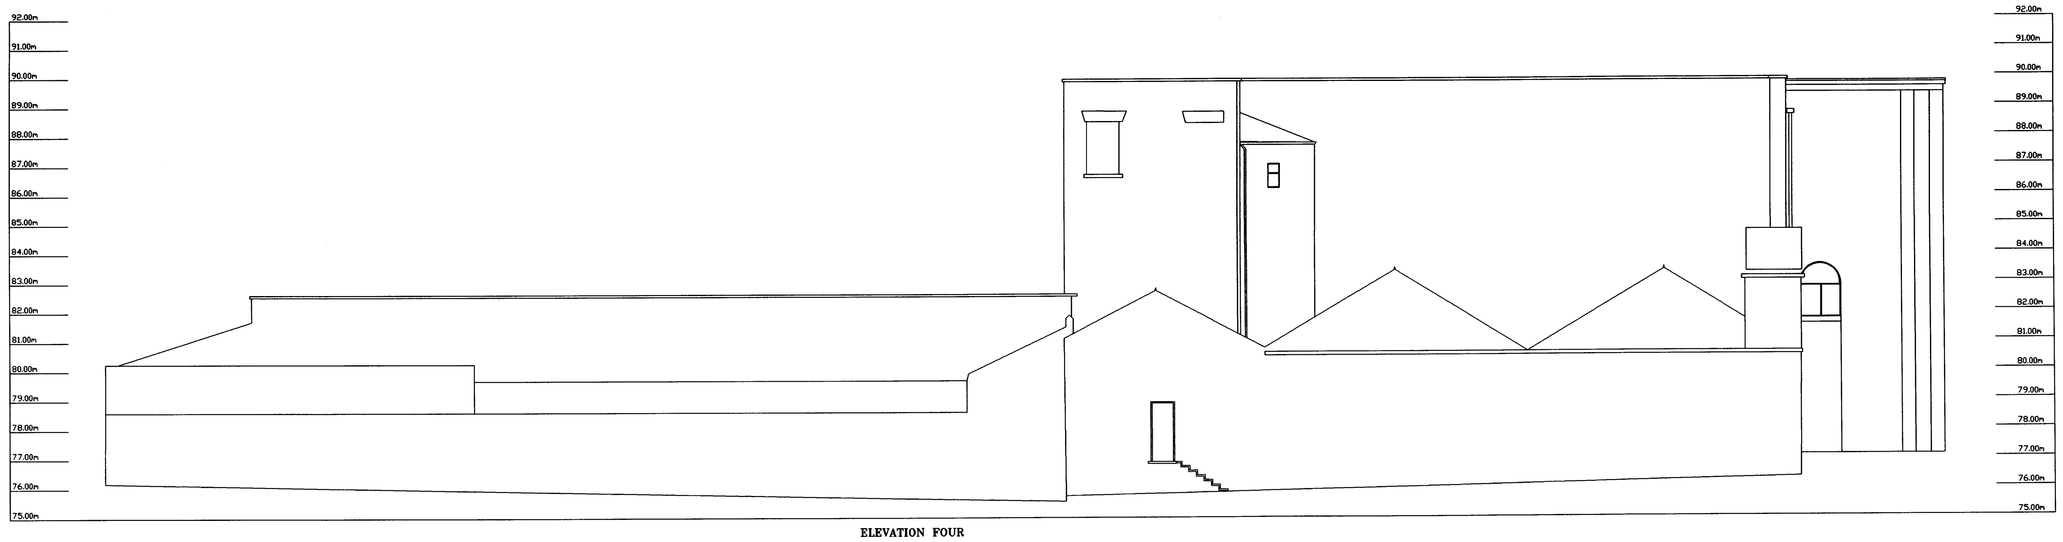


ELEVATION FOUR

KEY

- STONEWORK
- BRICKWORK
- GROUND
- WALL & KERB
- ROOF
- DOORS
- DRAINAGE
- WINDOWS
- MISCELLANEOUS
- TIMBER
- RENDER
- VENTS
- ELECTRICAL

LAYOUT

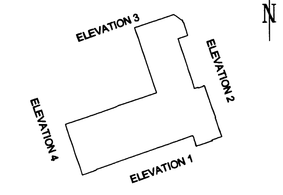

RECEIVED
31 MAR 2008

REV	DETAILS	BY	DATE

GRID: ASSUMED LOCAL Orientated by scaling from existing plans.

DATUM: ORDINANCE SURVEY Bench mark on wall in front of the site. Value 78.78m

IETG
Cross Green way, Cross Green Industrial Estate, Leeds, LS9 0SN
Tel: (0113) 201 9700 Fax: (0113) 201 9701
E-Mail: info@ietg.co.uk Web site: http://www.ietg.co.uk
Certificate Number FS 1031

CLIENT:
THE HARRIS PARTNERSHIP
2 St. JOHNS NORTH
WAKEFIELD
WF1 3QA

PROJECT TITLE:
UNITED CARPETS
ASHTON OLD ROAD
MANCHESTER

DRAWING TITLE:
ELEVATIONS
BUILING SURVEY

SURVEYED BY:	DRAWN BY:	APPROVED BY:
MS	MS	MWU

SCALE:	SURVEY DATE:
1:100 @ A0	May 2008

DRAWING NUMBER:	SHEET NUMBER:	REV:
LUD407_E	1 of 1	