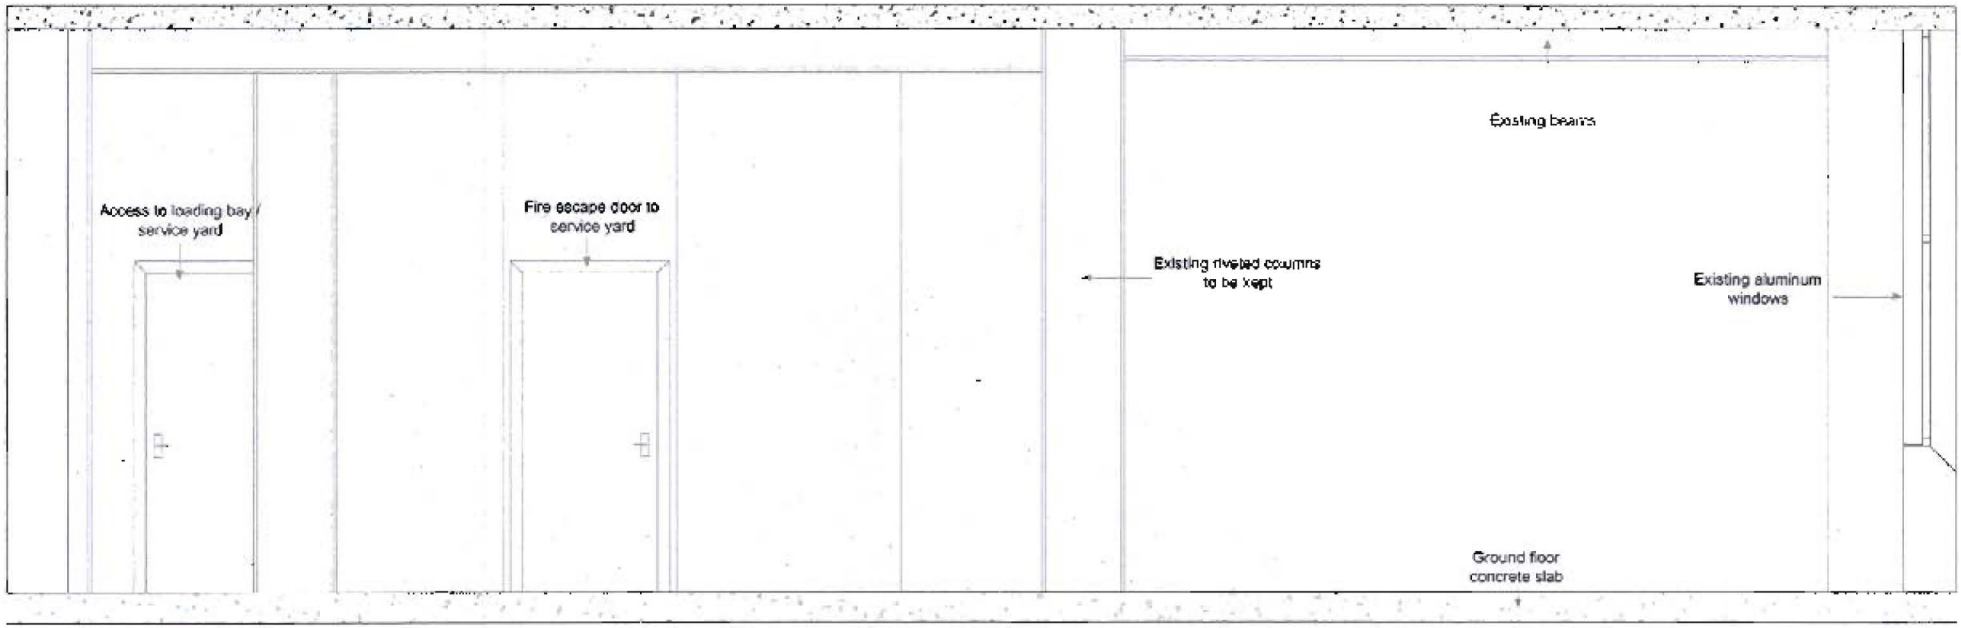

Section A - A (existing)

02 - Entrance ramp detail

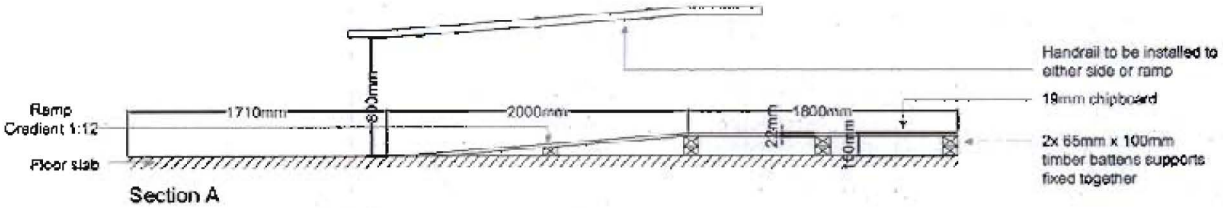

Section A

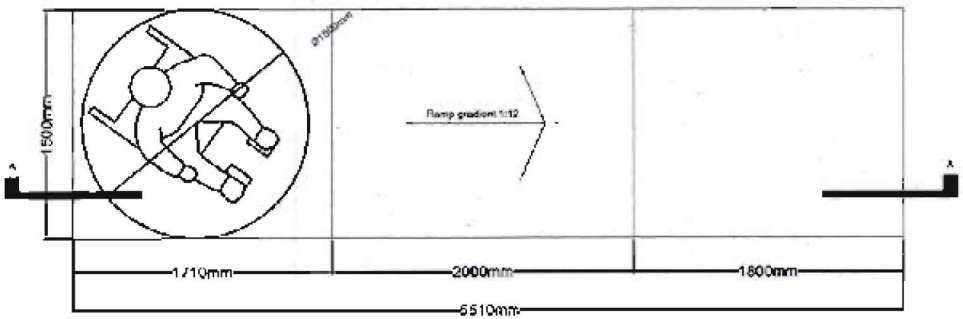

Plan - Ramp access

Rev	Description	Date	Drr

Scheme
Bridgewater House

Client
bruntwood
Bruntwood Limited

Date	08.01.10	Scale	1:50@A4
Drawn	DS	Revision	
Job No.		Drwg No.	
			A - 05

Title
Existing section & Ent. ramp detail

Bruntwood Limited
City Tower
Piccadilly Plaza
Manchester
M1 4BD
Tel: 0161 237 3883
Fax: 0161 237 1779

This drawing is confidential & is the property of Bruntwood Limited. It must not be disclosed to any third party, copied or used without prior written consent.

K:\City Centre Investment Portfolio\Bridgewater House\Planning app\Ground Floor plan.dwg, Section A-A & entrance ramp detail