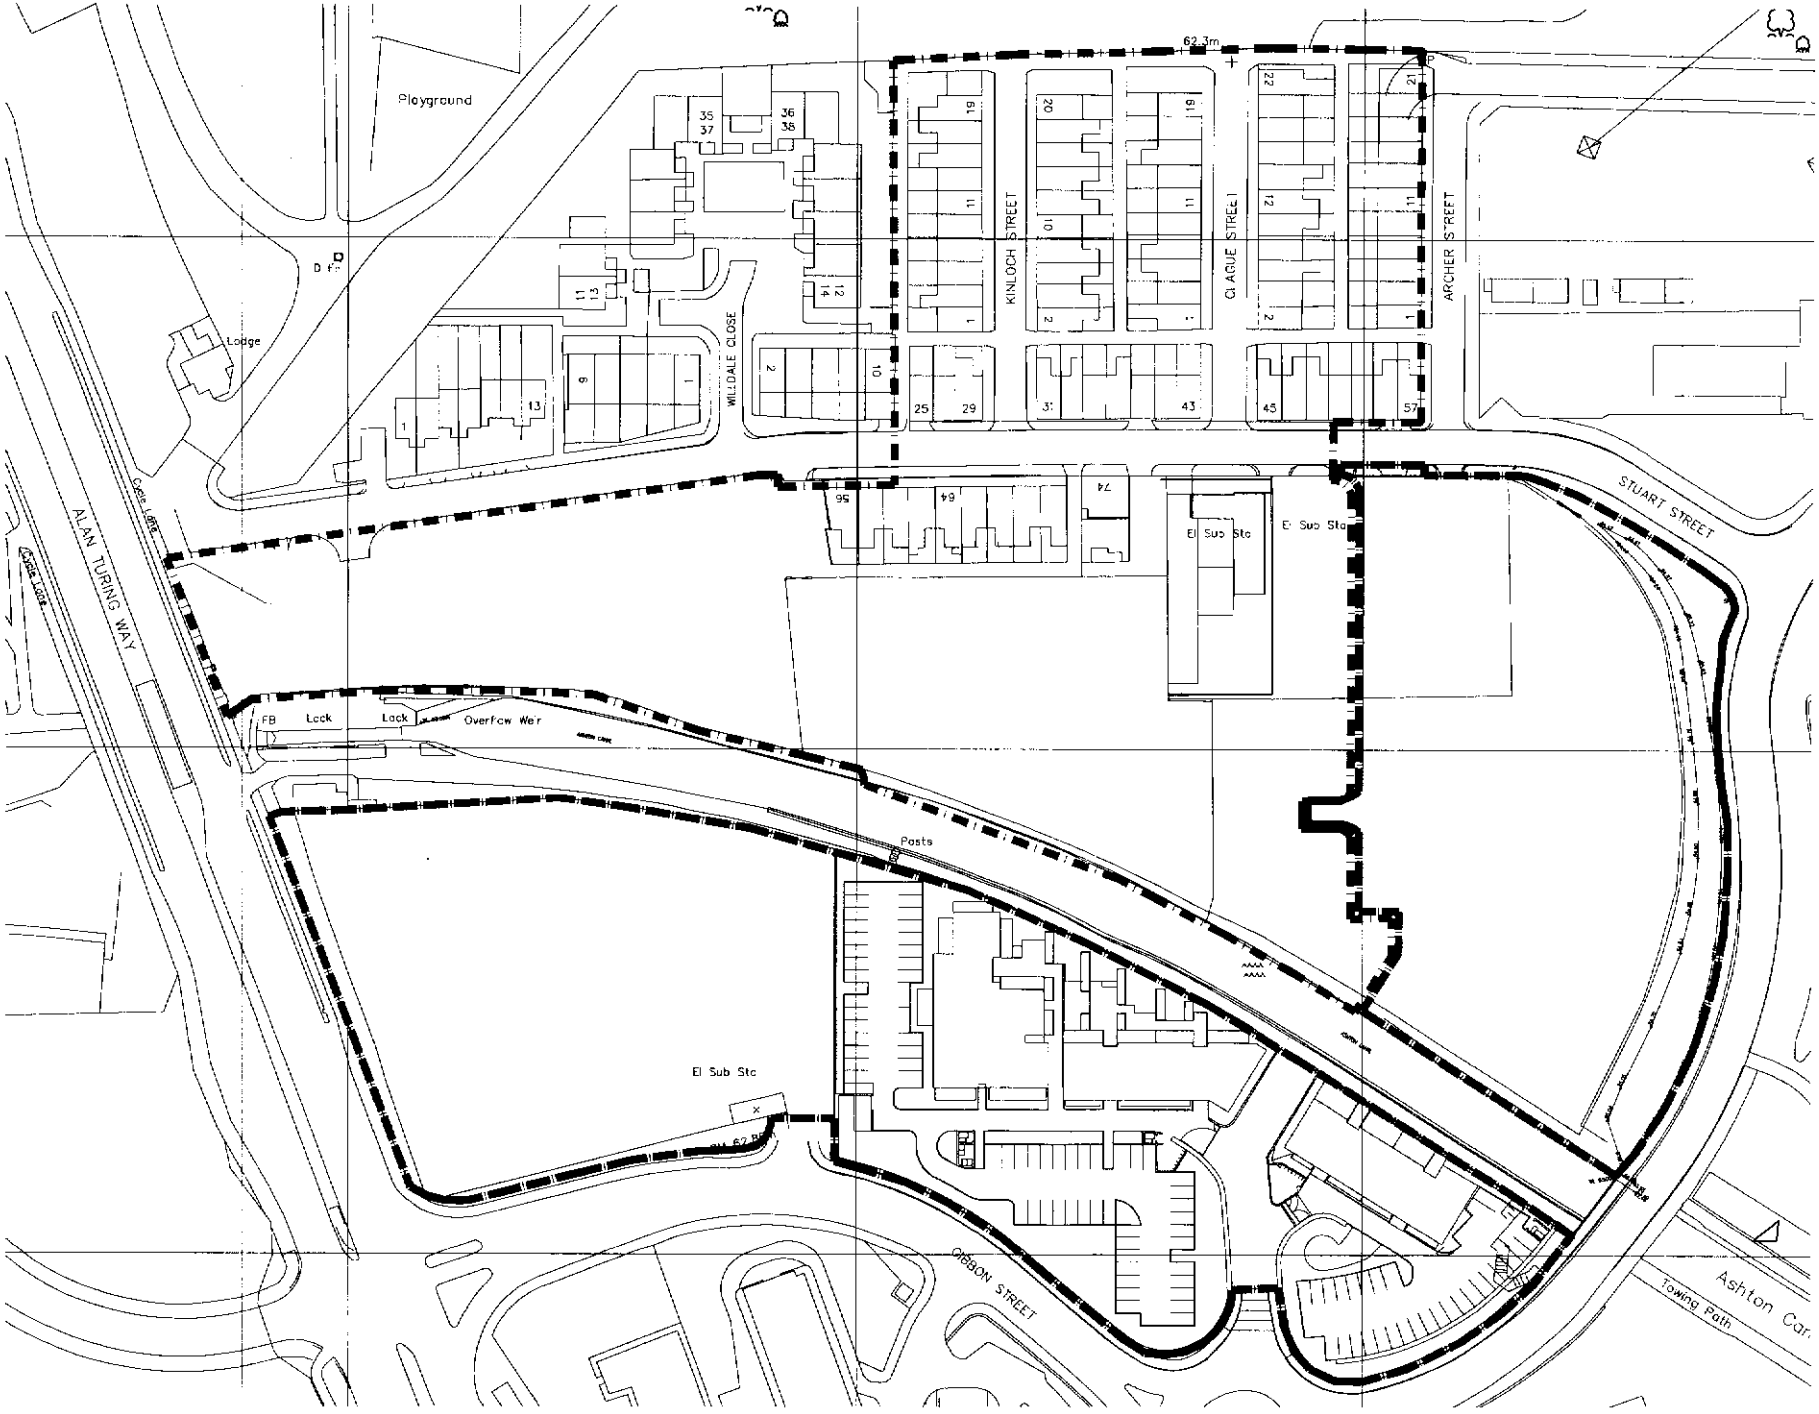

Contractors are not to scale dimensions from this drawing

Rev.		Date
A	REVISED REDLINE TO SUIT PLANNERS REQUEST	17-05-08

PLANNING
ACK'D
REPLIED
RECD 11 DEC 2007
M
M
M
FOR ACTION

"APPROVED" PLANS

Reproduced by permission of Ordnance Survey on behalf of HMSO © CROWN COPYRIGHT and database right 2006 All rights reserved Ordnance Survey Licence number AL 100017880 Broadway Malyan Limited

The survey information shown on this drawing is based on a topographical survey prepared by a third party and Broadway Malyan Limited accept no responsibility for the accuracy or completeness of the survey.

N

BroadwayMalyan

Base Warehouse
Castle Street, Castlefield
Manchester, M3 4LZ
T: +44 (0)161 819 1277
F: +44 (0)161 819 1332
E: Manc@broadwaymalyan.com

Client
Countryside Properties

Project
Sportcity, Manchester

Description
General Site Drawing
Site Planning Boundary
Red Edge

Status
Planning

Scale	Drawn	Date
1:500 @ A1	CP	MAY 06
Job number	Drawing number	Revision
24300	GSD (01) 001	A

Original size 100mm @ A1 Copyright Broadway Malyan Limited

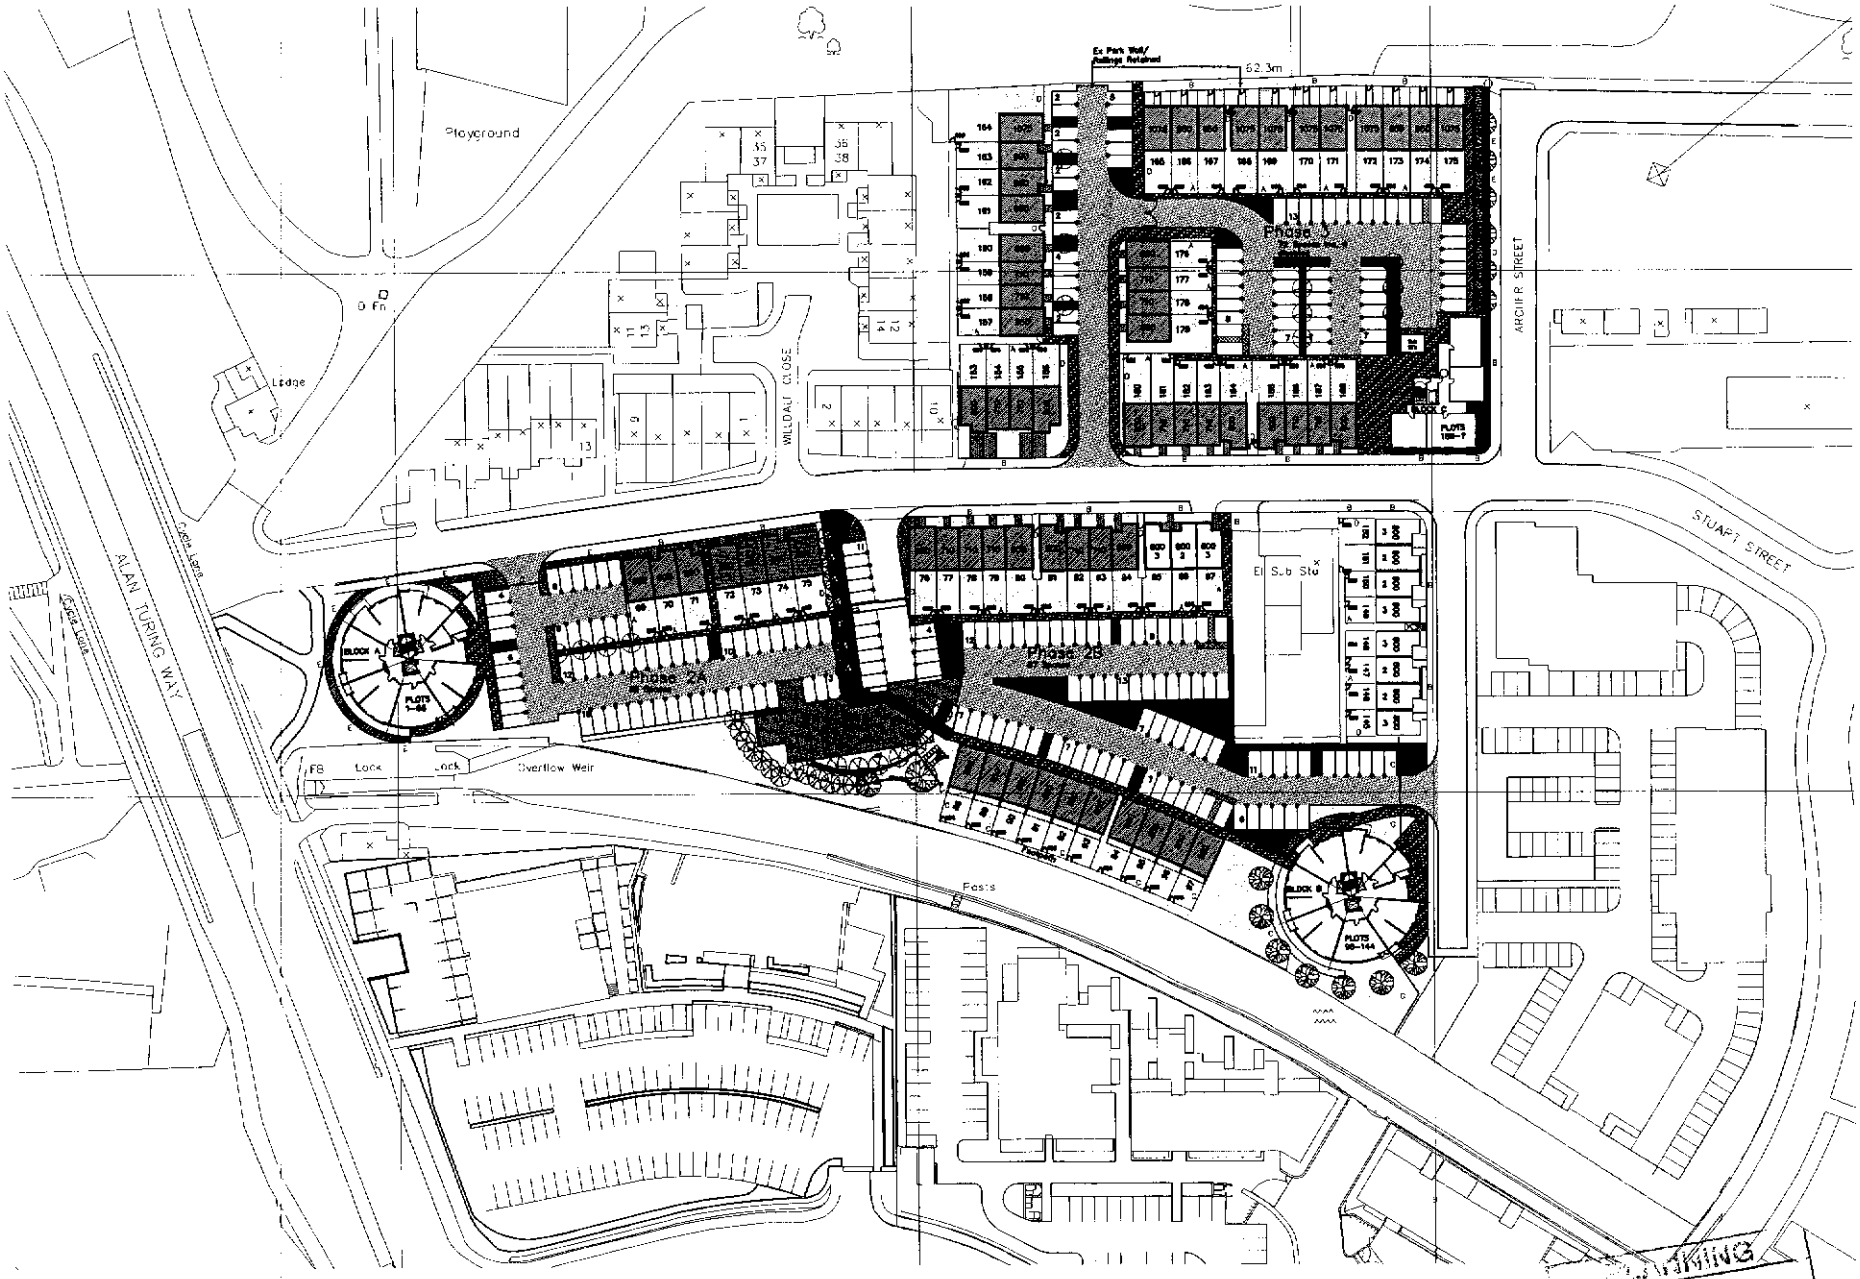

Contractors are not to scale dimensions from this drawing

Rev.		Date
J	-	01-03-06
K		03-03-06
L		06-03-06
M		10-03-06
N		10-03-06
P		13-03-06
Q		16-03-06
R		23-03-06
S		27-03-06
T	REVISED 2A HOUSING LAYOUT/ CAR PARKING AND PHASE 3 CARPARKING AS CLIENTS	29-03-06
U	REVISED 2A HOUSING LAYOUT/ CAR PARKING AS PLANNERS	03-04-06
V	REVISED 2A/B CAR PARKING AS PLANNERS COMMENTS	05-04-06
W	REVISED PHASE 3 CAR PARKING AND ADDED 2no. HOUSES AS PLANNERS COMMENTS	05-04-06
X	GENERAL UPDATE TO SUIT CLIENT COMMENTS	27-04-06
Y	GENERAL UPDATE TO SUIT CLIENT COMMENTS	28-04-06
Z	REVISED CAR PARKING LAYOUT ON PHASE 2A FOLLOWING LANDSCAPE ARCHITECTS	02-05-06
AA	GENERAL UPDATE AS CLIENT COMMENTS	03-05-06
AB	REINSTATED GATE BETWEEN PHASE 2A, B AS CLIENT	03-05-06
AC	STREET NUMBERS	22-05-06
AD	ALTERATIONS TO BLK C	07-06-06
AE	ALTERATIONS TO EXTERNAL DETAIL	08-06-06

SECURE BY DESIGN KEY

- G – SELF CLOSING GATE
- D.S. – DEFENSIBLE SPACE
- GBS – GATES LOCKABLE BOTH SIDES
- ------ – DENOTES FENCING
- A – 1.8M CLOSE BOARDED TIMBER FENCING WITH TRELLIS – PERMEABLE
- B – 1M HIGH RAILING AND GATES
- C – 1.8M FENCING WITH SHUBS AT BASE
- D – 1.8M CLOSE BOARDED SOLID TIMBER FENCING
- E – GABION WALLING/FRONTAGE

BroadwayMalyan
Architects & Designers
Base Warehouse
Castle Street, Castlefield
Manchester. M3 4LZ
T: +44 (0)161 819 2277
F: +44 (0)161 819 2332
E: Mail@broadwaymalyan.com

Client
Countryside Properties
Project
Sportcity, Manchester
Description
Planning
Masterplan

Status
Planning
Scale 1:500 @ A1M
Drawn
Date Dec 05
Job number 24300
Drawing number GSD (02) 002
Revision AE

Sportcity
Sketch Scheme
Scale 1:500 @ A1

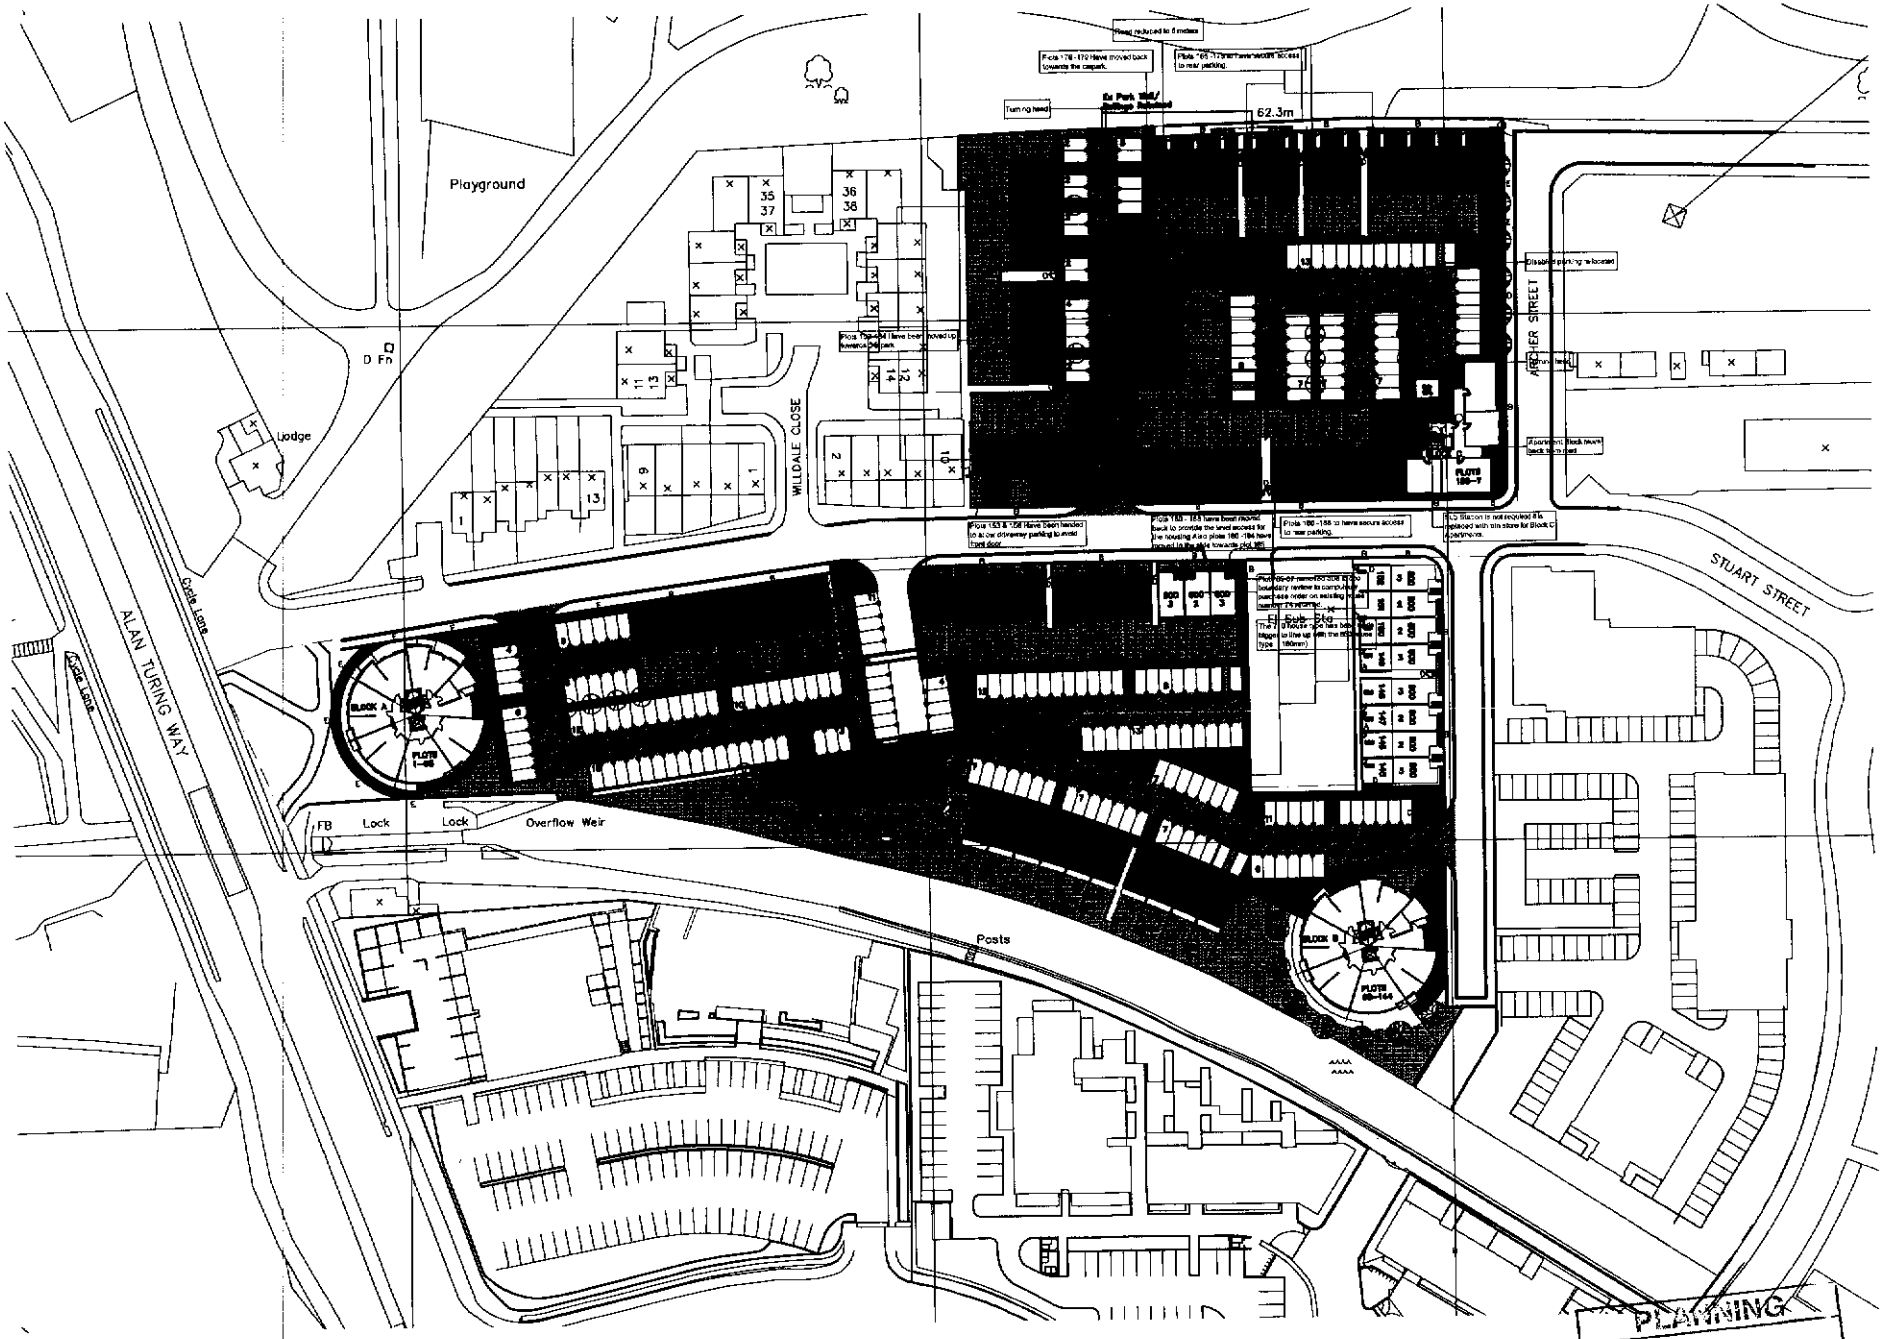

Contractors are not to scale dimensions from this drawing

Rev.		Date
J	-	01-03-06
K		03-03-06
L		06-03-06
M		10-03-06
N		10-03-06
P		13-03-06
Q		18-03-06
R		21-03-06
S		27-03-06
T	REVISED 2A HOUSING LAYOUT/ CAR PARKING AND PHASE 3 CARPARKING AS CLIENTS COMMENTS	29-03-06
U	REVISED 2A HOUSING LAYOUT/ CAR PARKING AS PLANNERS COMMENTS	03-04-06
V	REVISED 2A/B CAR PARKING AS PLANNERS COMMENTS	05-04-06
W	REVISED PHASE 3 CAR PARKING AND ADDED 3nr. HOUSES AS PLANNERS COMMENTS	05-04-06
X	GENERAL UPDATE TO SUIT CLIENT COMMENTS	27-04-06
Y	GENERAL UPDATE TO SUIT CLIENT COMMENTS	28-04-06
Z	REVISED CAR PARKING LAYOUT ON PHASE 2A FOLLOWING LANSCAPE ARCHITECTS COMMENTS	02-05-06
AA	GENERAL UPDATE AS CLIENT COMMENTS	03-05-06
AB	REINSTATED GATE BETWEEN PHASE 2A, B AS CLIENT REQUEST	03-05-06
AC	ADDED PLOT NUMBERS	22-05-06
AD	ALTERATIONS TO BLK C	07-08-06
AE	ALTERATIONS TO EXTERNAL DETAIL	09-08-06

SECURE BY DESIGN KEY

G – SELF CLOSING GATE

D.S. – DEFENSIBLE SPACE

GBS – GATES LOCKABLE BOTH SIDES

– – – – DENOTES FENCING

A – 1.8M CLOSE BOARDED TIMBER FENCING WITH TRELLIS – PERMEABLE

B – 1M HIGH RAILING AND GATES

C – 1.8M FENCING WITH SHUBS AT BASE

D – 1.8M CLOSE BOARDED SOLID TIMBER FENCING

E – GABION WALLING/FRONTAGE

Broadway Malyan
Architects & Designers

Base Warehouse
Castle Street, Castlefield
Manchester, M3 4LZ
T: +44 (0)161 819 2277
F: +44 (0)161 819 2332
E: Man@BroadwayMalyan.com

Client
Countryside Properties

Project
Sportcity, Manchester

Description
Planning
Masterplan

Status
Planning

Scale	Drawn	Date
1:500 @ A1	AMJ	Dec 05

Job number	Drawing number	Revision
24300	GSD (02) 002	AE

PLANNING
ACK'D
REPLIED
RECD 11 DEC 2007

Sportcity
Sketch Scheme
Scale 1:500 @ A1

16.12.05 jonsarn U:\24300\Library\TemplateDwgSheet

Original size 700mm ©Copyright Broadway Malyan Limited



PLANNING
ACKD
REPLIED
RECD 11 DEC 2007

Contractors are not to scale dimensions from this drawing

Rev.		Date
J	–	01-03-06
K		03-03-06
L		06-03-06
M		10-03-06
N		10-03-06
P		13-03-06
Q		16-03-06
R		21-03-06
S		27-03-06
T	REVISED 2A HOUSING LAYOUT/ CAR PARKING AND PHASE 3 CARPARKING AS CLIENTS COMMENT	28-03-06
U	REVISED 2A HOUSING LAYOUT/ CAR PARKING AS PLANNERS COMMENTS	03-04-06
V	REVISED 2A/B CAR PARKING AS PLANNERS COMMENTS	05-04-06
W	REVISED PHASE 3 CAR PARKING AND ADDED 2no. HOUSES AS PLANNERS COMMENTS	05-04-06
X	GENERAL UPDATE TO SUIT CLIENT COMMENTS	27-04-06
Y	GENERAL UPDATE TO SUIT CLIENT COMMENTS	28-04-06
Z	REVISED CAR PARKING LAYOUT ON PHASE 2A FOLLOWING LANDCARE ARCHITECTS COMMENTS	02-05-06
AA	GENERAL UPDATE AS CLIENT COMMENTS	03-05-06
AB	REINSTATED GATE BETWEEN PHASE 2A, B AS CLIENT REQUESTED	03-05-06
AC	REVISED PLOT NUMBERS	22-05-06
AD	ALTERATIONS TO BLK C	07-06-06
AE	ALTERATIONS TO EXTERNAL DETAIL	09-06-06

SECURE BY DESIGN KEY

G – SELF CLOSING GATE
D.S. – DEFENSIBLE SPACE
GBS – GATES LOCKABLE BOTH SIDES
– – – – DENOTES FENCING
A – 1.8M CLOSE BOARDED TIMBER FENCING WITH TRELLIS – PERMEABLE
B – 1M HIGH RAILING AND GATES
C – 1.8M FENCING WITH SHUBS AT BASE
D – 1.8M CLOSE BOARDED SOLID TIMBER FENCING
E – GABION WALLING/FRONTAGE

BroadwayMalyan
Architects & Designers
Base Warehouse
Castle Street, Castlefield
Manchester, M3 4LZ
T: +44 (0)161 819 2277
F: +44 (0)161 819 2332
E: vlan@BroadwayMalyan.com

Client
Countryside Properties
Project
Sportcity, Manchester
Description
Planning
Masterplan

Status
Planning
Scale 1:500 @ A0
Drawn AMJ
Date Dec 05
Job number 24300
Drawing number GSD (02) 002
Revision AE

Original size 100mm © Copyright Broadway Malyan Limited

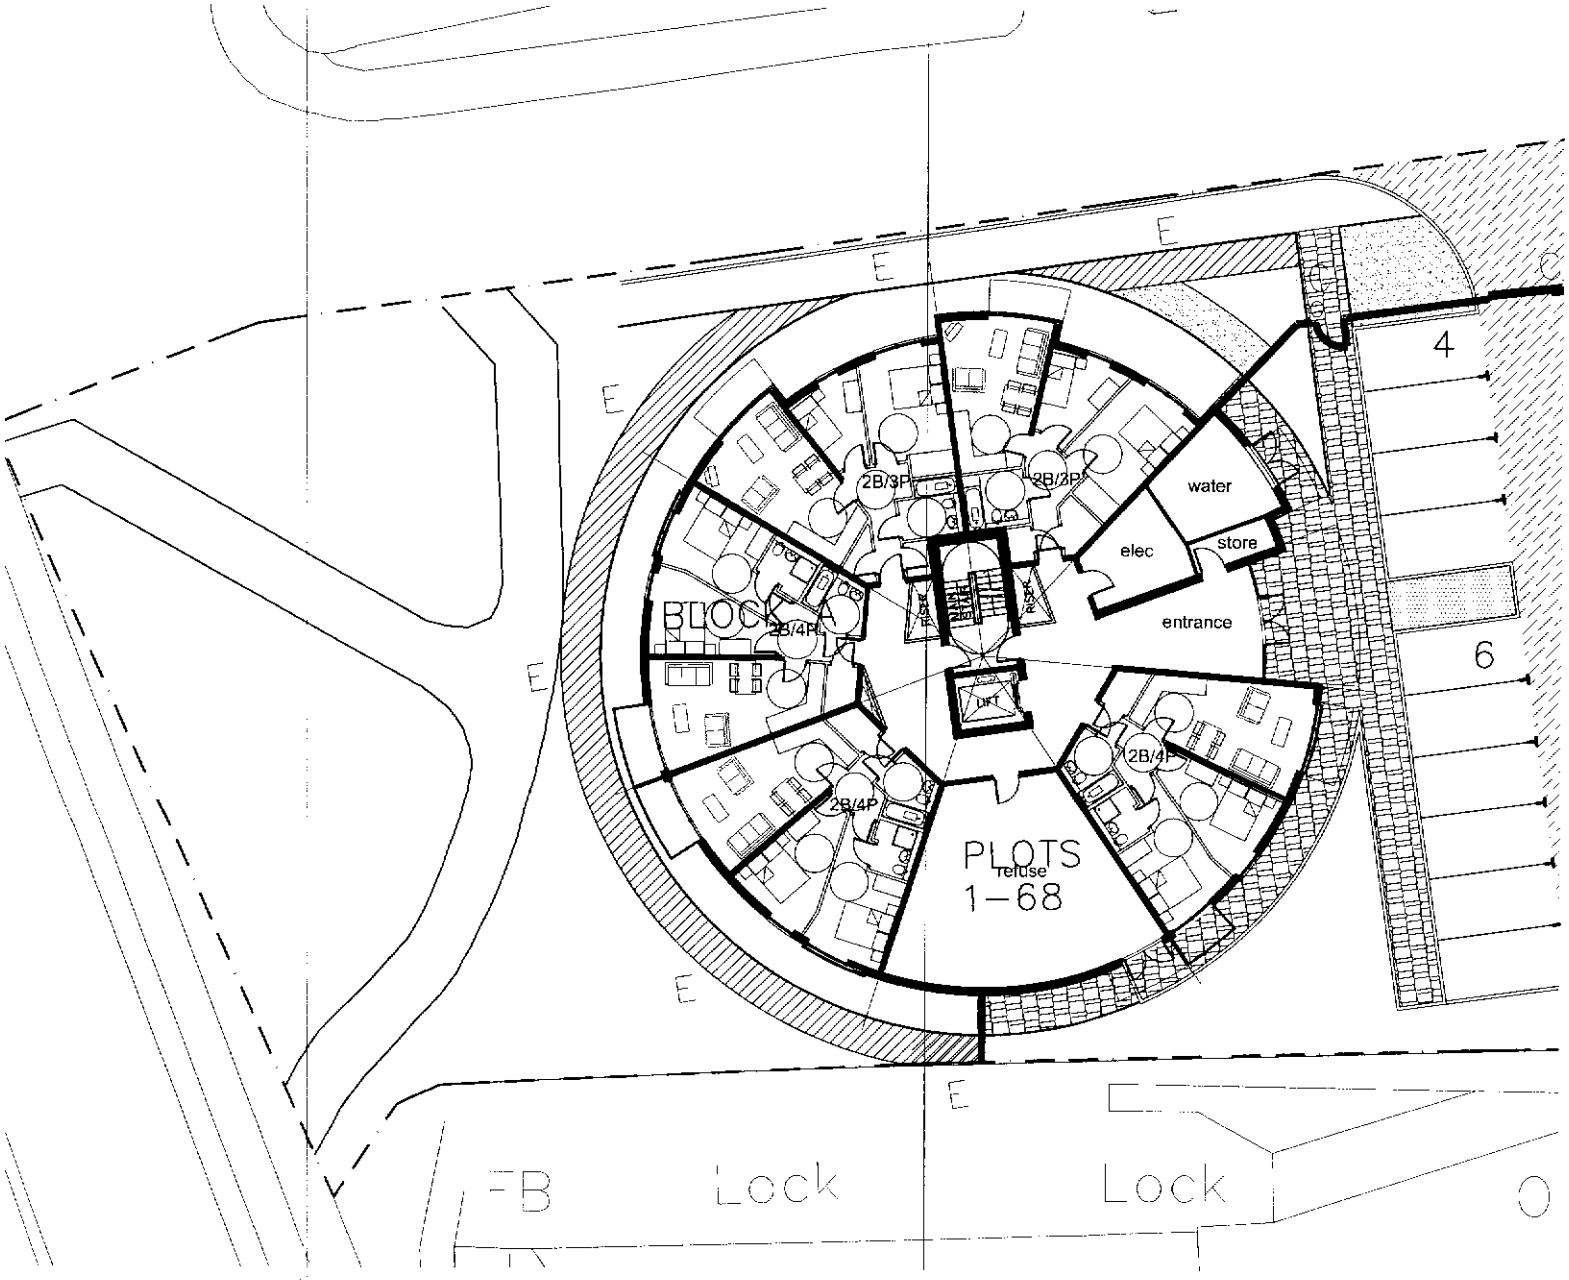

Contractors are not to scale dimensions from this drawing

Rev.		Date
E	–	03.03.06
F	–	20.03.06
G	UPDATED APARTMENTS – OMITTED EN-SUIT IN 2B/3, REVISED SHOWERS AND WINDOWS	28.04.06
H	UPDATED APARTMENTS – TO 02.05.06 SUIT CLIENT COMMENTS	

PLANNING
ACK'D
REPLIED
RECD 11 DEC 2007

BroadwayMalyan
Architects & Designers
Boss Warehouse
Castle Street, Castlefield
Manchester, M3 4LZ
T: +44 (0)161 819 2277
F: +44 (0)161 819 2332
E: Man@BroadwayMalyan.com

Client
Countryside Properties
Project
Sportcity, Manchester
Description
Planning
Block A
Ground floor

Status
Planning

Scale	Drawn	Date
1:100 @	AMJ	Dec 05

Job number	Drawing number	Revision
24300	BLA (03) 00G	H

Original size 100mm ©Copyright Broadway Malyan Limited

Sportcity
Sketch Scheme
Scale 1:100 @ A1

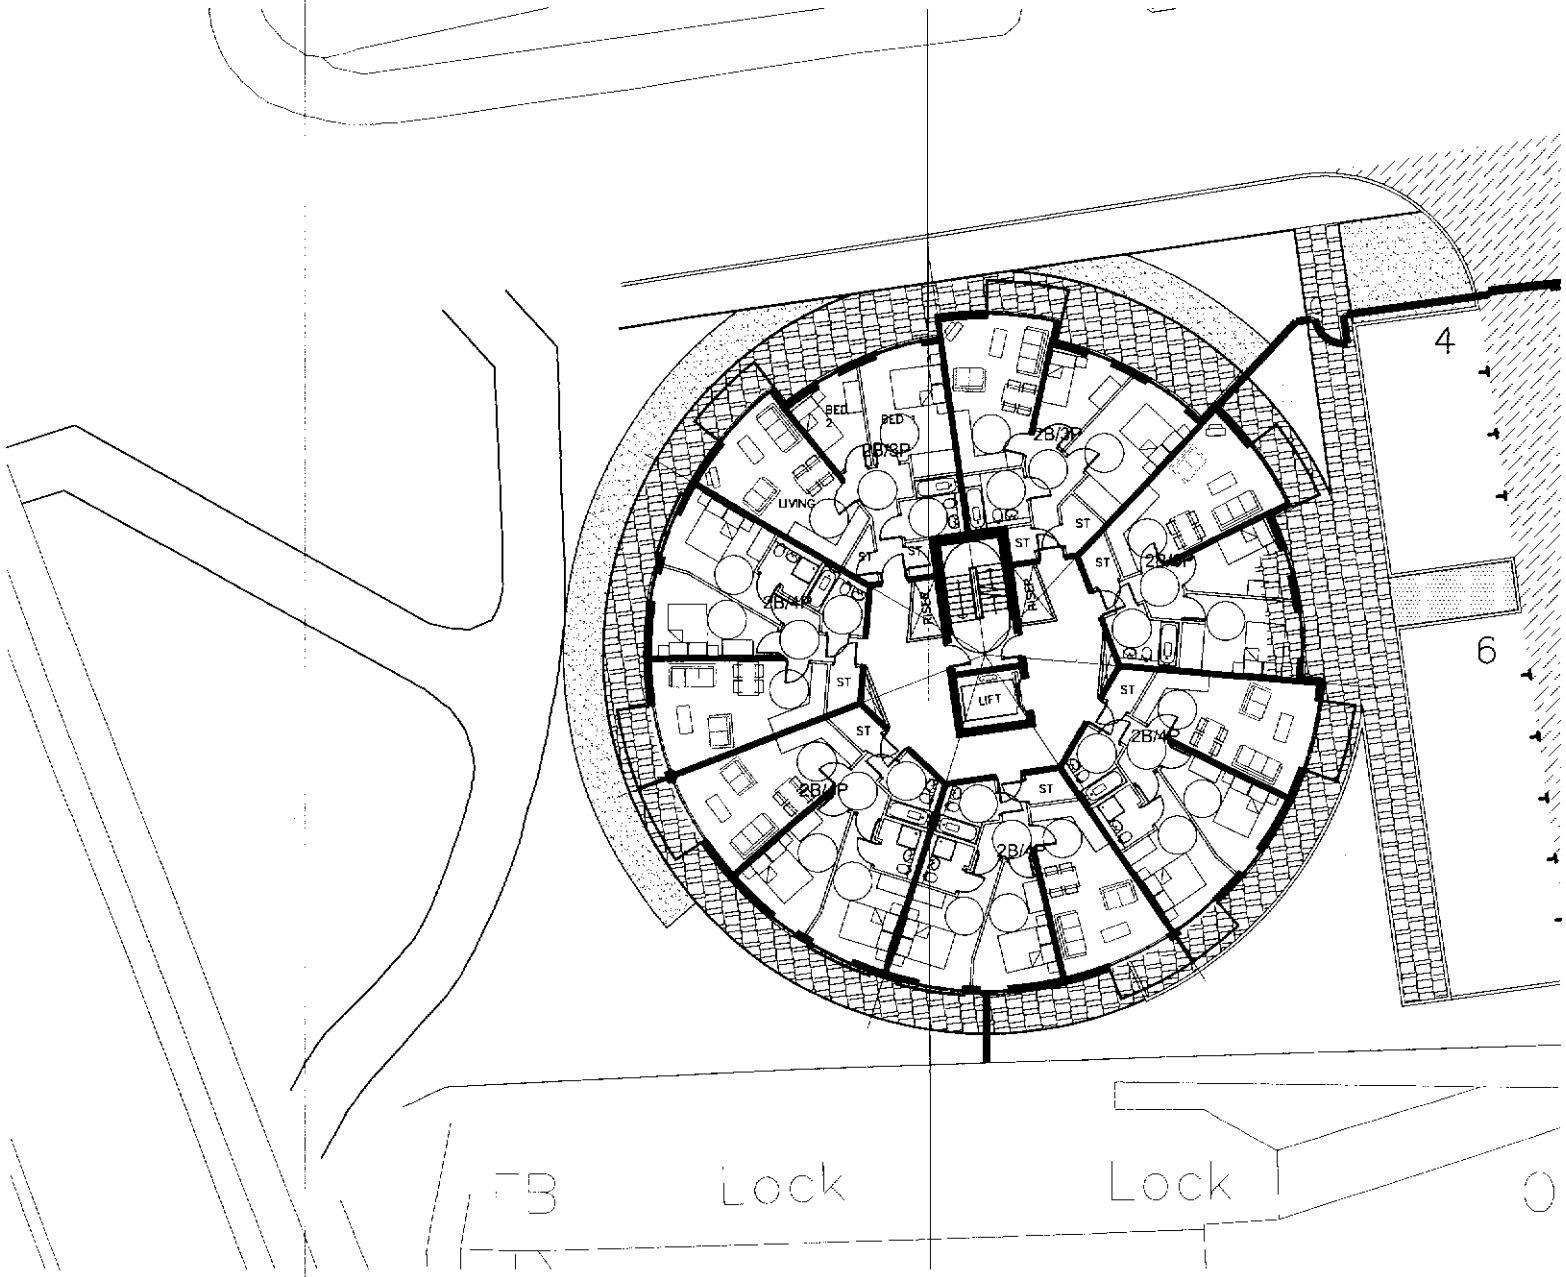

Contractors are not to scale dimensions from this drawing

Rev.		Date	
E	–	03.03.06	CJ
F	–	20.03.06	CJ
G	UPDATED APARTMENTS, OMITTED EN-SUITE TO 2B/3 REVISED SHOWERS UPDATED WINDOWS	28.04.06	CJ
H	REVISED APARTMENTS TO SUIT CLIENT COMMENTS	02.05.06	CJ

PLANNING
ACKD
REPLIED
RECD 11 DEC 2007

BroadwayMalyan
Architects & Designers

Boon Warehouse
Castle Street, Castlefield
Manchester, M3 4LZ
T: +44 (0)161 819 2277
F: +44 (0)161 819 2332
E: Man@BroadwayMalyan.com

Client
Countryside Properties

Project
Sportcity, Manchester

Description
Planning
Block A Level 1

Status
Planning

Scale	Drawn	Date
1:100 @ A1	AMJ	Dec 05

Job number	Drawing number	Revision
24300	BLA (03) 001	H

Original size 100mm ©Copyright Broadway Malyan Limited

Sportcity
Sketch Scheme
Scale 1:100 @ A1

16.12.05 jmeem U:\24300\Library\TemplateDwgSheet

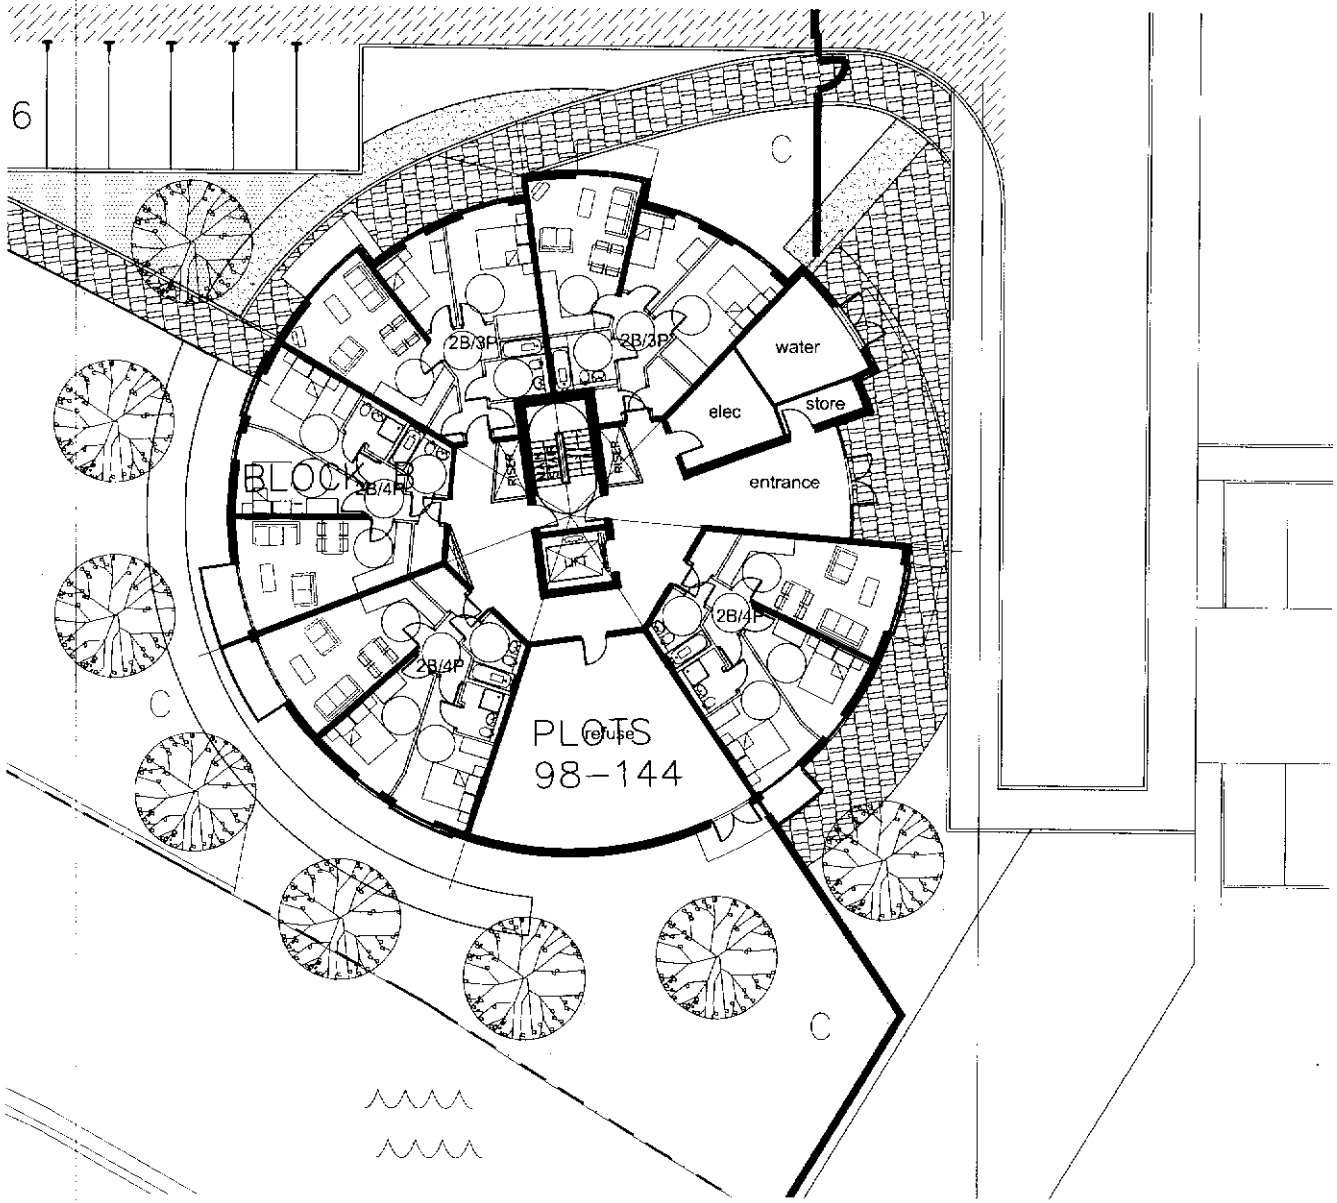

Contractors are not to scale dimensions from this drawing

Rev.		Date
E	–	03.03.06
F	–	20.03.06
G	UPDATED APARTMENTS – OMITTED EN-SUIT IN 2B/3, REVISED SHOWERS AND WINDOWS	28.04.06
H	UPDATED APARTMENTS – TO SUIT CLIENT COMMENTS	TO 02.05.06
I	CONTEXTUAL ALTERATION	10.08.06

PLANNING
ACK'D
REPLIED
RECD 11 DEC 2007
M
M
M
FOLDING

BroadwayMalyan
Architects & Designers

Soss Warehouse
Castle Street, Castlefield
Manchester, M3 4LZ
T: +44 (0)161 819 2277
F: +44 (0)161 819 2332
E: Man@broadwaymalyan.com

Client
Countryside Properties
Project
Sportcity, Manchester
Description
Planning
Block B
Ground floor

Status
Planning
Scale 1:100 @ A1 | Drawn AMJ | Date Dec 05
Job number 24300 | Drawing number BLB (03) 00G | Revision I

Original size 100mm @ Copyright Broadway Malyan Limited

Sportcity
Sketch Scheme
Scale 1:100 @ A1

16.12.05 jonesm U:\24300\Library\TemplateDwgSheet

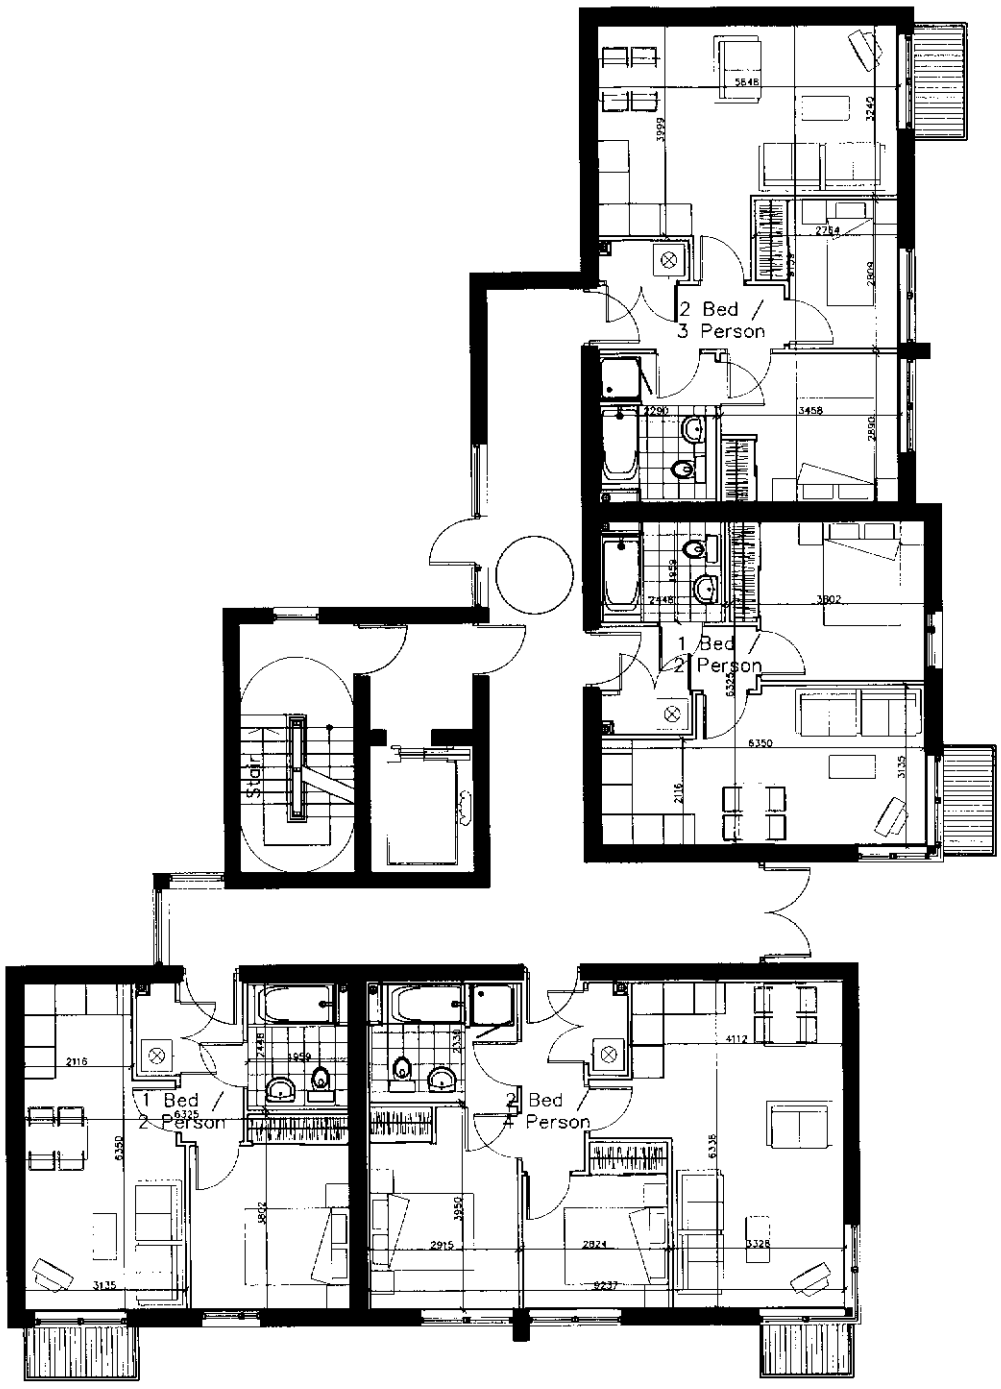

APT TYPE		sq.ft
1B/2 APT	483sq.ft	
1B/2 APT	581sq.ft	
2B/3 APT	645sq.ft	
60sq.m		

Contractors are not to scale dimensions from this drawing

Rev.		Date
A	– GENERAL DRAWING UPDATE AS CLIENTS COMMENTS	10-05-06
B	– GENERAL DRAWING UPDATE AS SECURE BY DESIGN COMMENTS	08-07-06

PLANNING
ACK'D
REPLIED
RECD 11 DEC 2007
M
M
M
FOR ACTION

BroadwayMalyan

Bass Warehouse
Castle Street, Castlefield
Manchester, M4 4LZ
T +44 (0)161 819 2277
F +44 (0)161 819 2332
E Mail@BroadwayMalyan.com

Client
Countryside Properties

Project
Sportcity, Manchester

Description
Planning
Block C
Ground Floor

Status
Planning

Scale	Drawn	Date
1:50 @ A1	HF	April 06
Job number	Drawing number	Revision
24300	BLC(03) 001	B

Original size 100mm @ A1 Copyright Broadway Malyan Limited

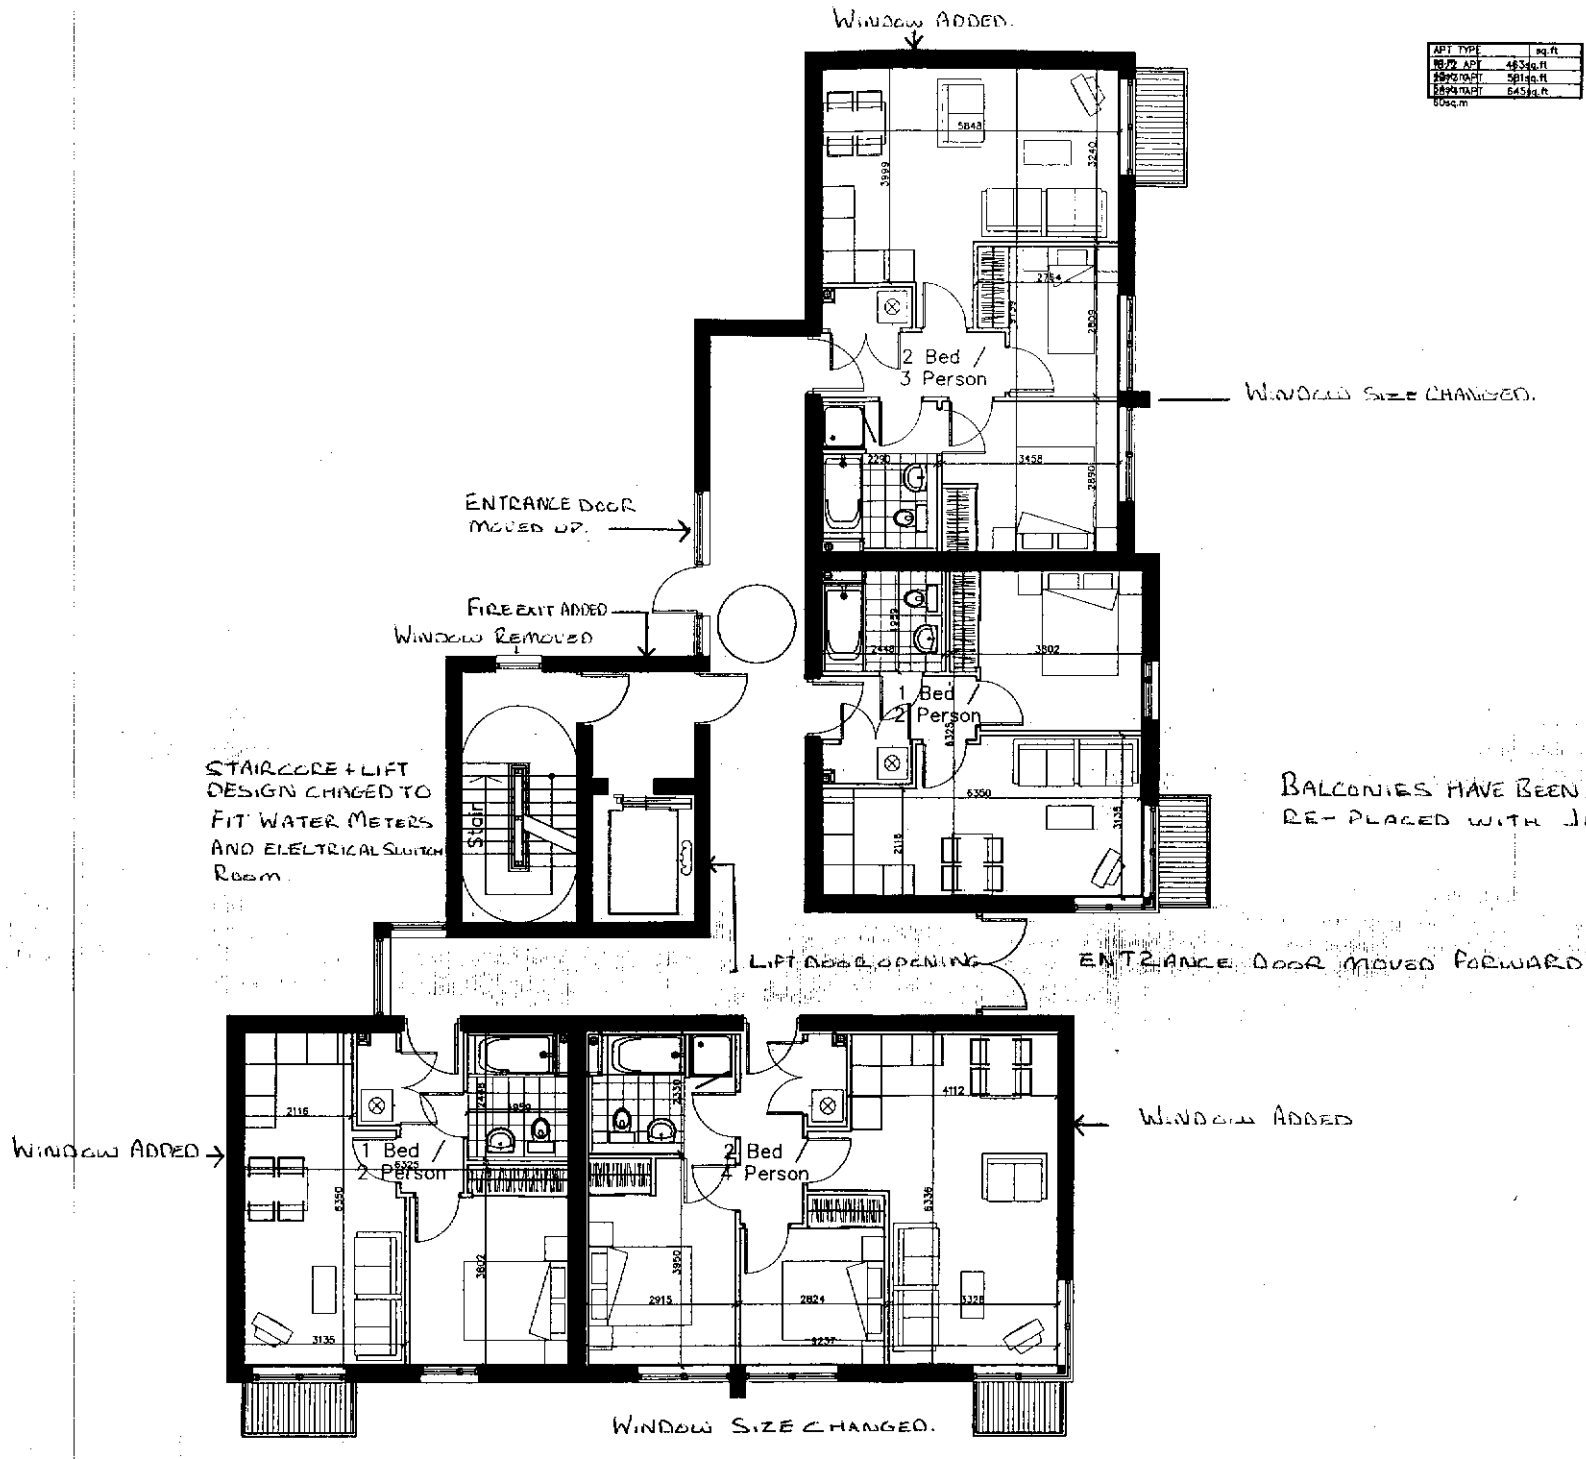

APT TYPE	sq.ft
1B/2P APT	483sq.ft
2B/3P APT	581sq.ft
2B/4P APT	645sq.ft

60Sq.m

Contractors are not to scale dimensions from this drawing

Rev.		Date
A	– GENERAL DRAWING UPDATE AS CLIENTS COMMENTS	10-05-06
B	– GENERAL DRAWING UPDATE AS SECURE BY DESIGN COMMENTS	08-07-06

PLANNING
ACKD
REPLIED
RECD 11 DEC 2007

BroadwayMalyan

Client
Countryside Properties
Project
Sportcity, Manchester
Description
Planning
Block C
Ground Floor

Status
Planning

Scale	Drawn	Date
1:50 @ A1	HF	April 06
Job number	Drawing number	Revision
24300	BLC(03) 001	B

Original size 100mm @ A1 Copyright Broadway Malyan Limited

6

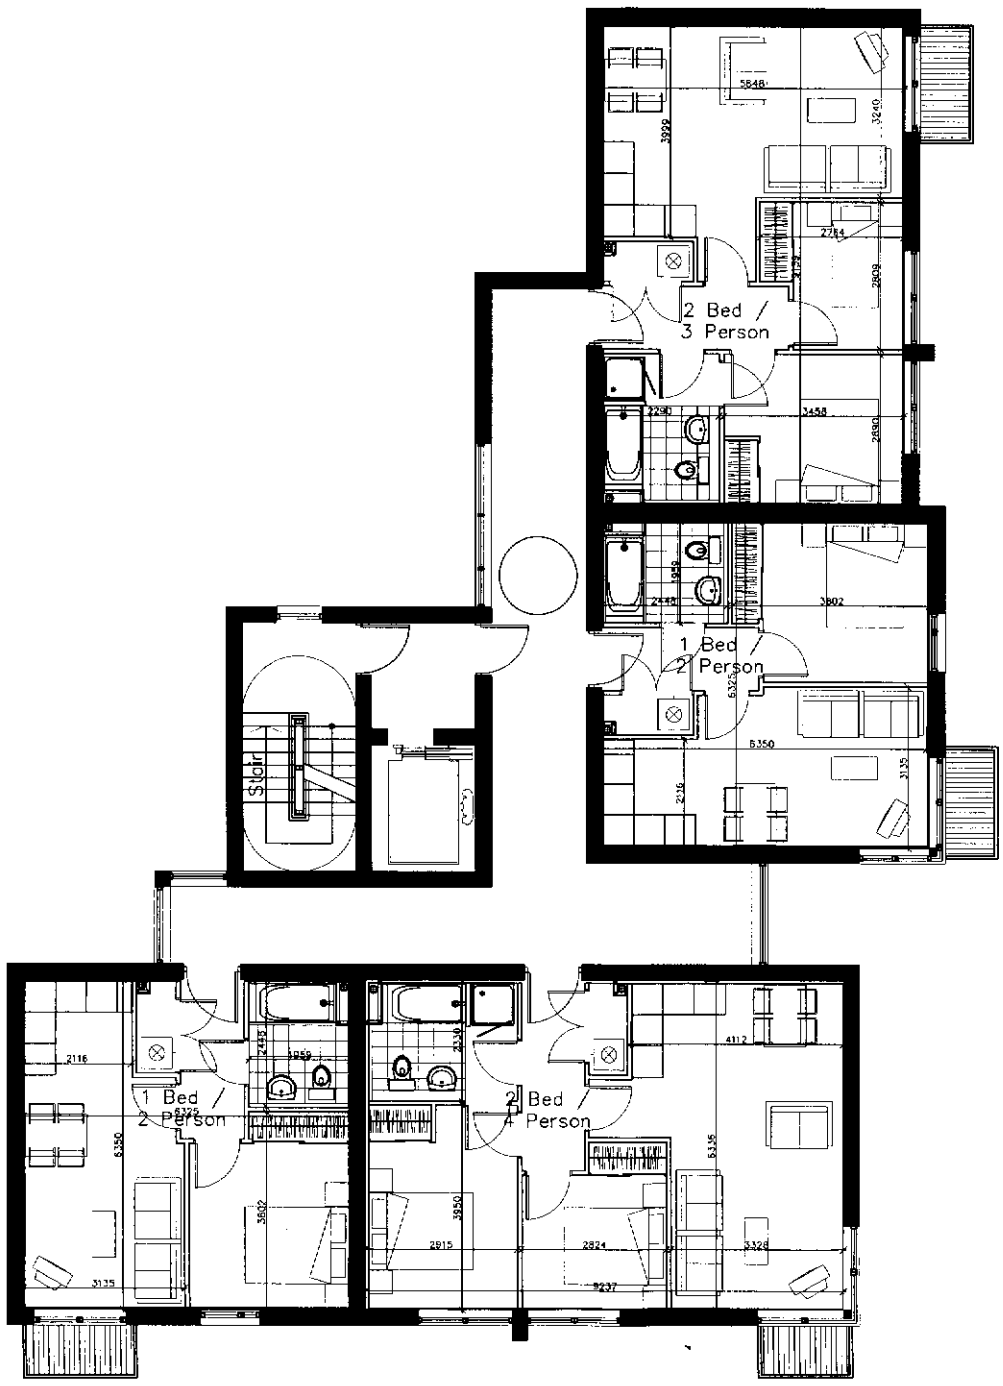

APT TYPE		sq.ft
[illegible] APT	463sq.ft	
[illegible] APT	581sq.ft	
[illegible] APT	645sq.ft	
60sq.m		

Contractors are not to scale dimensions from this drawing

Rev.		Date
A	– GENERAL DRAWING UPDATE AS CLIENTS	10–05–06
B	– GENERAL DRAWING UPDATE AS SECURE BY DESIGN COMMENTS	08–07–06

PLANNING
ACK'D
REPLIED
RECD 11 DEC 2007

BroadwayMalyan

Bass Warehouse
Castle Street, Castlefield
Manchester M3 4LZ
T: +44 (0)161 819 3277
F: +44 (0)161 819 3332
E: Mail@broadwayMalyan.com

Client
Countryside Properties

Project
Sportcity, Manchester

Description
Planning
Block C
1st Floor

Status
Planning

Scale	Drawn	Date
1:50 @ A1	HF	Mar 06
Job number	Drawing number	Revision
24300	BLC-03-02	B

Original size 100mm @ A1 Copyright Broadway Malyan Limited

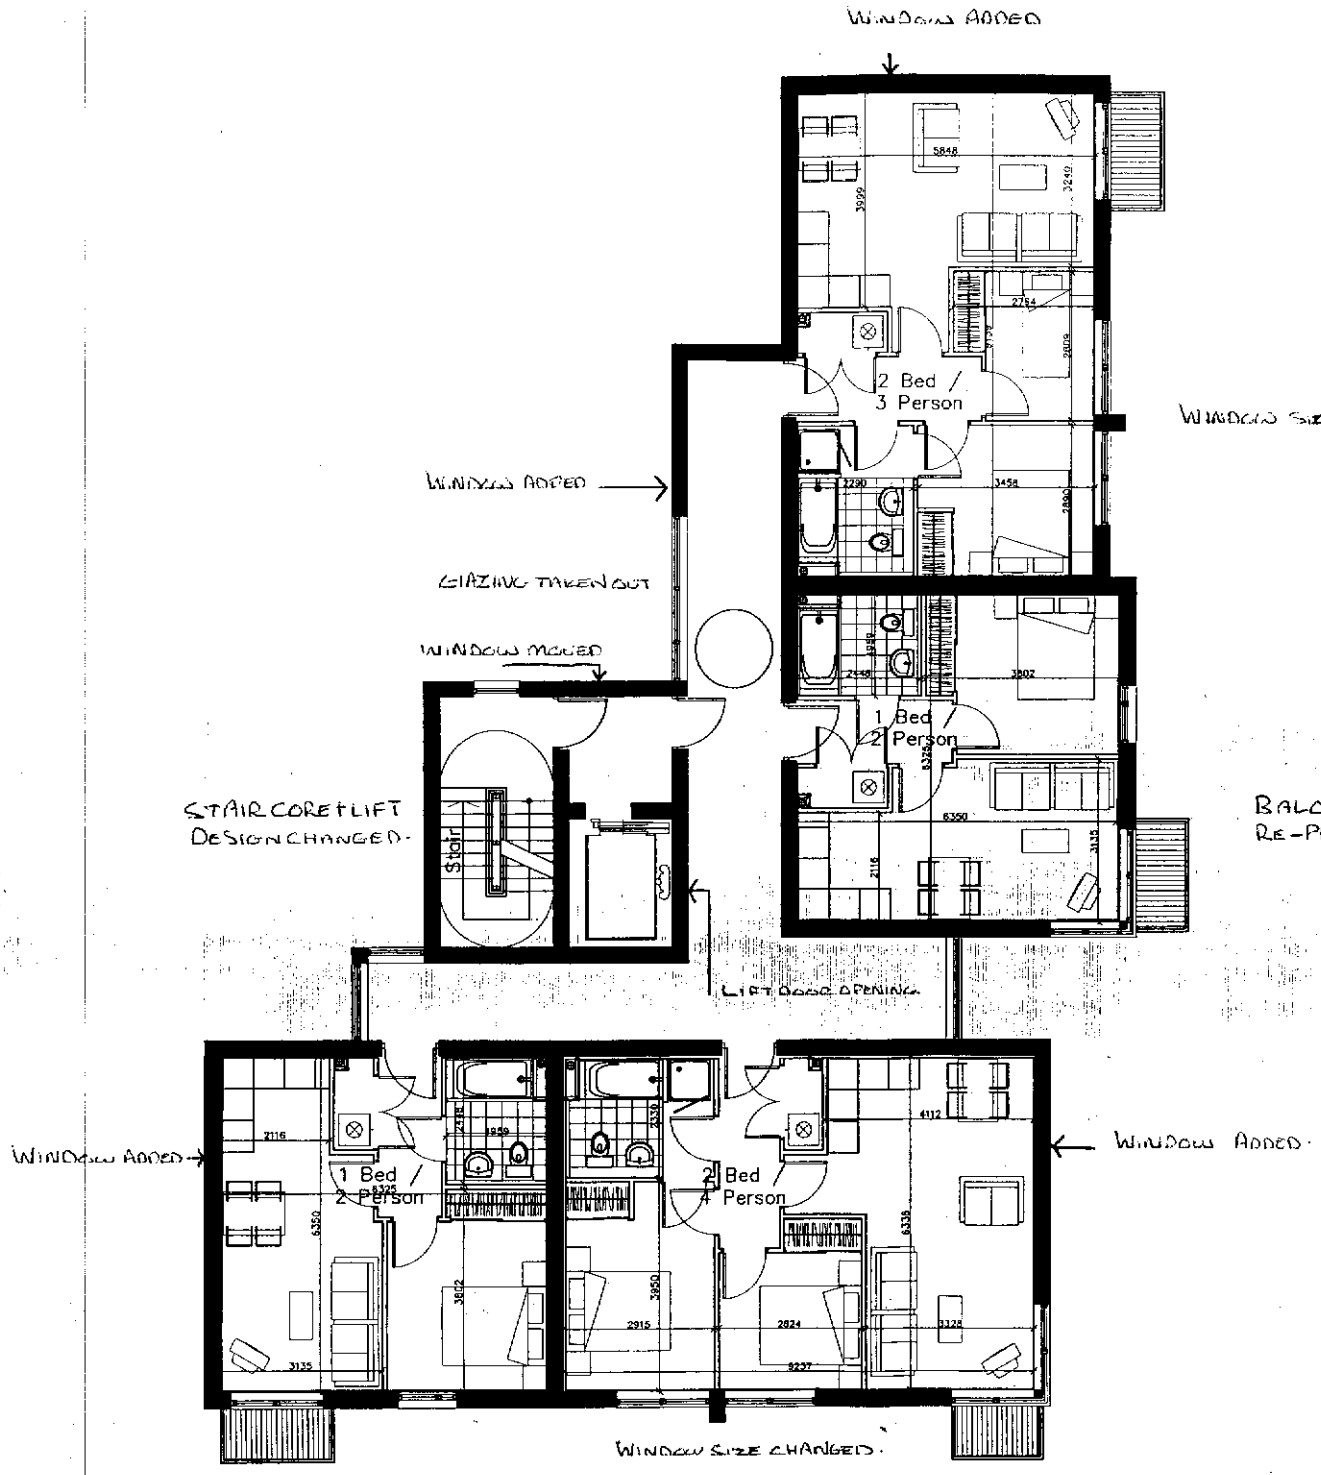

APT Type	sq.ft
2B/3P APT	463sq.ft
1B/2P APT	581sq.ft
2B/4P APT	845sq.ft

Contractors are not to scale dimensions from this drawing

Rev.		Date
A	- GENERAL DRAWING UPDATE AS CLIENTS COMMENTS	10-05-06
B	GENERAL DRAWING UPDATE AS SECURE BY DESIGN COMMENTS	08-07-06

PLANNING
ACK'D
REPLIED
RECD 11 DEC 2007
M
M
M
FOIL ACTION

BroadwayMalyan

Client
Countryside Properties

Project
Sportcity, Manchester

Description
Planning
Block C
1st Floor

Status
Planning

Scale	Drawn	Date
1:50 @ A1	HF	Mar 06
Job number	Drawing number	Revision
24300	BLC-03-02	B

Original size 100mm @ A1 Copyright Broadway Malyan Limited

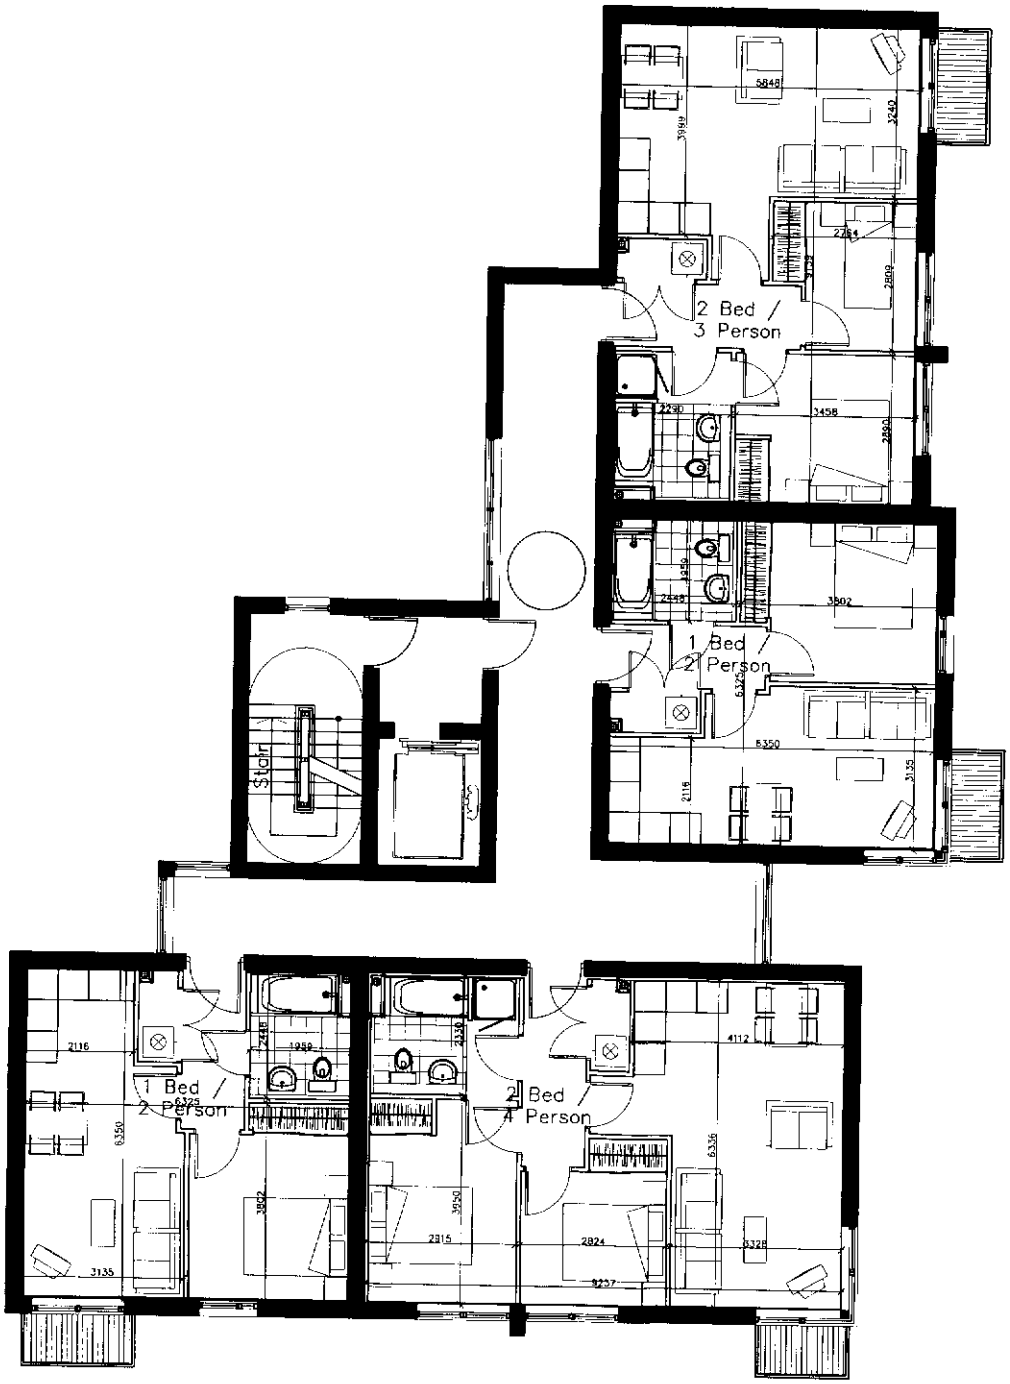

APT TYPE	sq.ft
[illegible] APT	661sq.ft
[illegible] APT	581sq.ft
[illegible] APT	645sq.ft

60sq.m

Contractors are not to scale dimensions From this drawing

Rev.		Date
A	— GENERAL DRAWING UPDATE AS CLIENTS COMMENTS	10-05-06
B	GENERAL DRAWING UPDATE AS SECURE BY DESIGN COMMENTS	08-07-06

PLANNING
ACK'D
REPLIED
RECD 11 DEC 2007
M
M
M
FOLIO NO.

BroadwayMalyan

Base Warehouse
Castle Street, Castlefield
Manchester M3 4LZ
T: +44 (0)161 819 2222
F: +44 (0)161 819 2331
E: Mail@BroadwayMalyan.com

Client
Countryside Properties
Project
Sportcity, Manchester
Description
Planning
Block C
Second Floor

Status
Planning

Scale	Drawn	Date
1:50 @ A1	HF	April 06
Job number	Drawing number	Revision
24300	BLC(03) 003	B

Original size 100mm @ A1 Copyright Broadway Malyan Limited

08-30-06 User name U:\Drive\FileName

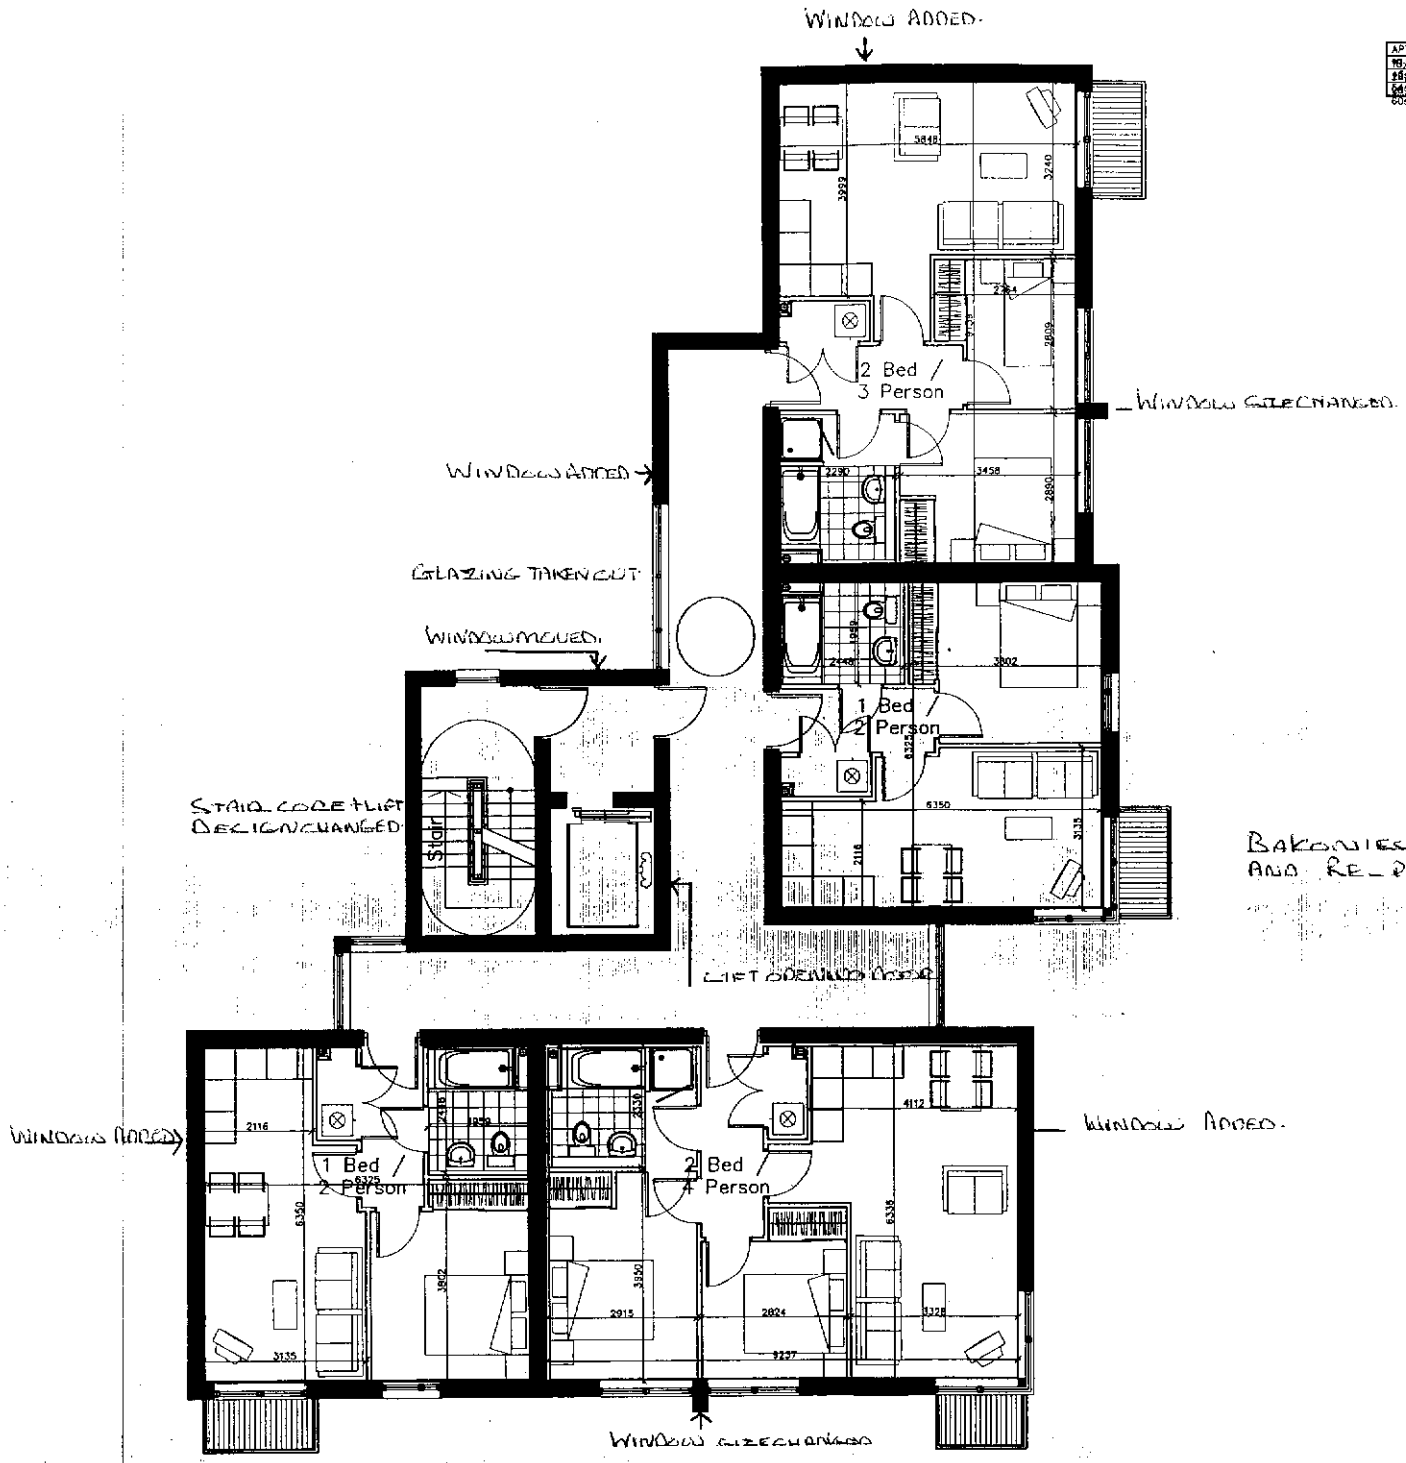

APT TYPE		sq.ft
1 APT	463	sq.ft
2 APT	581	sq.ft
3 APT	645	sq.ft
60sq.m		

Contractors are not to scale dimensions from this drawing

Rev.		Date
A	– GENERAL DRAWING UPDATE AS CLIENTS COMMENTS	10–05–06
B	– GENERAL DRAWING UPDATE AS SECURE BY DESIGN COMMENTS	08–07–06

PLANNING
ACK'D
REPLIED
RECD 11 DEC 2007
INIT RECD
COLLECTION

BALCONIES HAVE BEEN TAKEN OFF AND RE-PLACED WITH JULIET BALCONIES.

BroadwayMalyan

Base Manchester
Castle Street, Castlefield
Manchester, M3 4LZ
T: +44 (0)161 829 2227
F: +44 (0)161 829 2232
E: Mail@BroadwayMalyan.com

Client
Countryside Properties

Project
Sportcity, Manchester

Description
Planning
Block C
Second Floor

Status
Planning

Scale	Drawn	Date
1:50 @ A1	HF	April 06
Job number	Drawing number	Revision
24300	BLC(03) 003	B

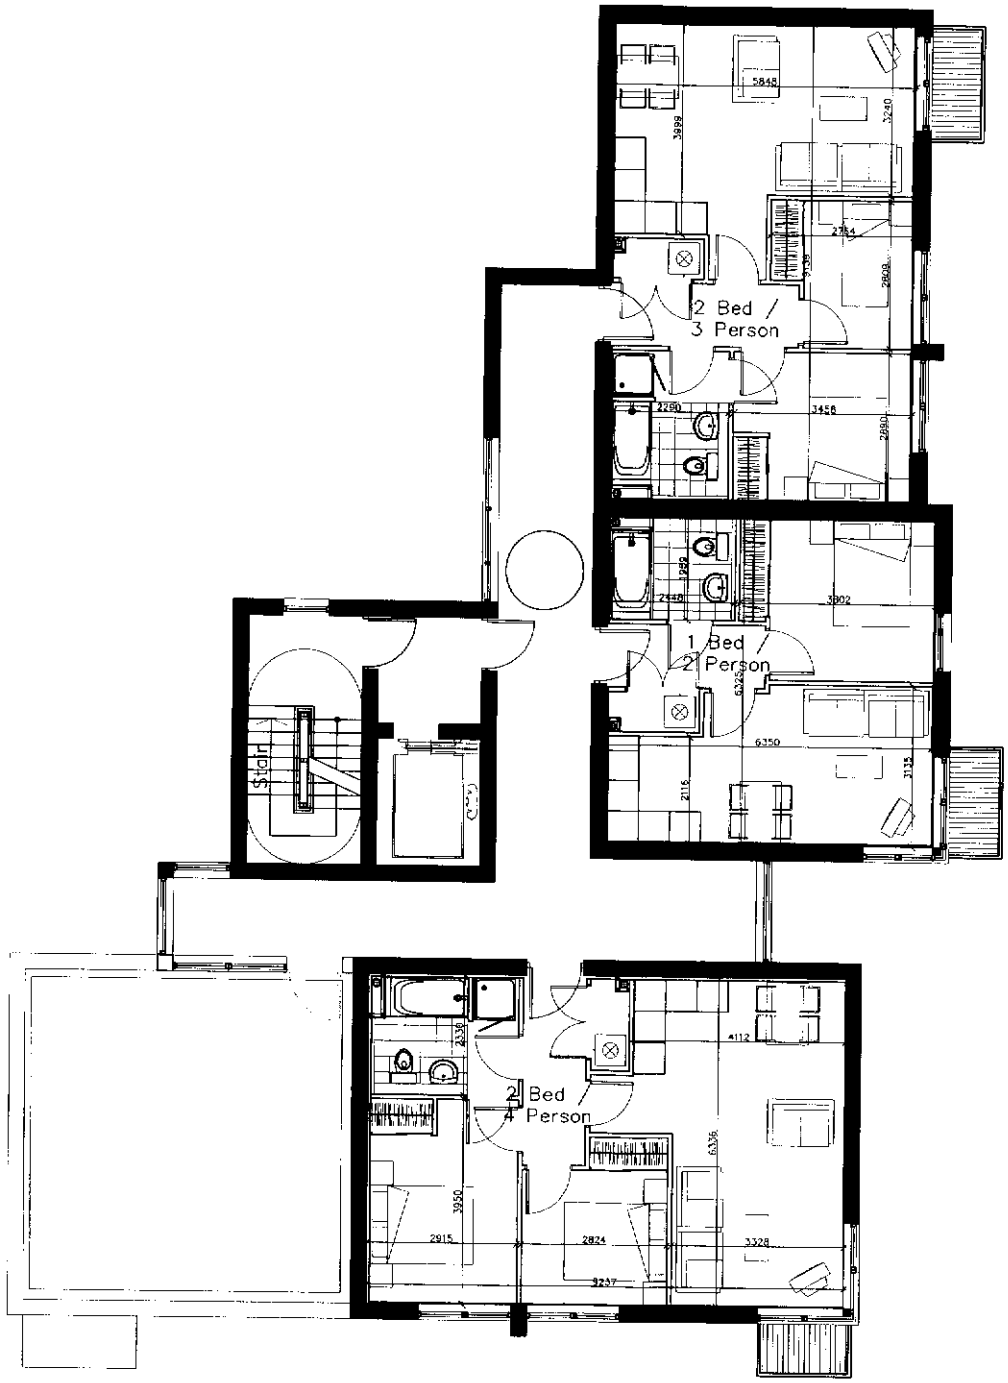

APT TYPE	sq.ft
1B/2 APT	463sq.ft
1B/2 APT	581sq.ft
2B/4 APT	645sq.ft
60sq.m	

Contractors are not to scale dimensions from this drawing

Rev.		Date
A	– GENERAL DRAWING UPDATE AS CLIENTS	10-05-06
B	– GENERAL DRAWING UPDATE AS SECURE BY DESIGN COMMENTS	08-07-06

PLANNING
ACKD
REPLIED
RECD 11 DEC 200
M
M
M
FOIL ACTION

BroadwayMalyan

Bass Warehouse
Castle Street, Castlefield
Manchester, M3 4LZ
T: +44 (0)161 829 2272
F: +44 (0)161 829 2102
E: Mail@broadwaymalyan.com

Client
Countryside Properties

Project
Sportcity, Manchester

Description
Planning
Block C
3rd Floor

Status
Planning

Scale	Drawn	Date
1:50 @ A1	HF	Mar 06
Job number	Drawing number	Revision
24300	BLC-03-004	B

Dimensions in 100mm @ A1 Copyright Broadway Malyan Limited

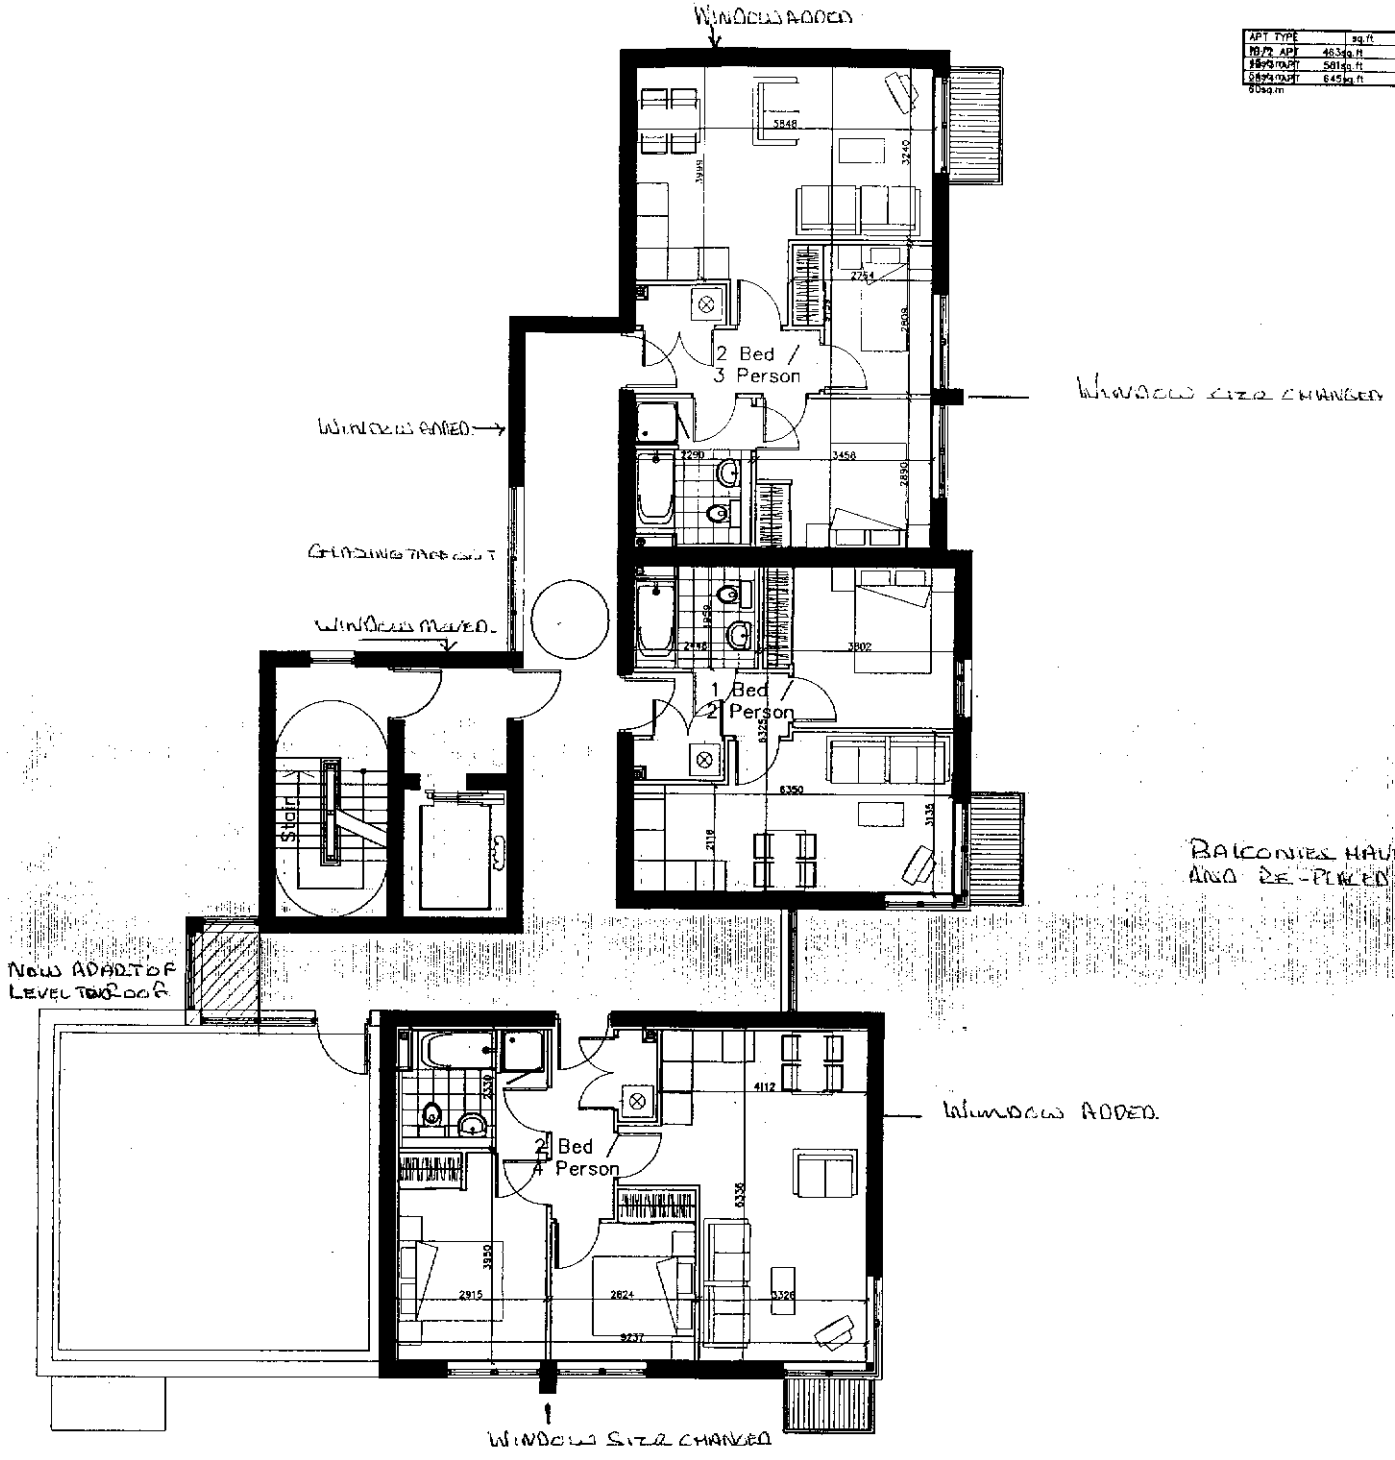

APT TYPE	sq.ft
[illegible] APT	463sq.ft
[illegible] APT	581sq.ft
[illegible] APT	645sq.ft

Contractors are not to scale dimensions from this drawing

Rev.		Date
A	– GENERAL DRAWING UPDATED AS CLIENTS	10-05-06
B	[illegible] DRAWING UPDATE AS SECURE BY DESIGN COMMENTS	08-07-06

PLANNING
ACK'D
REPLIED
RECD 11 DEC 2007
M
M
M
FOIL ACTION

BroadwayMalyan

Client
Countryside Properties

Project
Sportcity, Manchester

Description
Planning
Block C
3rd Floor

Status
Planning

Scale	Drawn	Date
1:50 @ A1	HF	Mar 06
Job number	Drawing number	Revision
24300	BLC-03-004	B

Original size 300mm @ A1 Copyright Broadway Malyan Limited

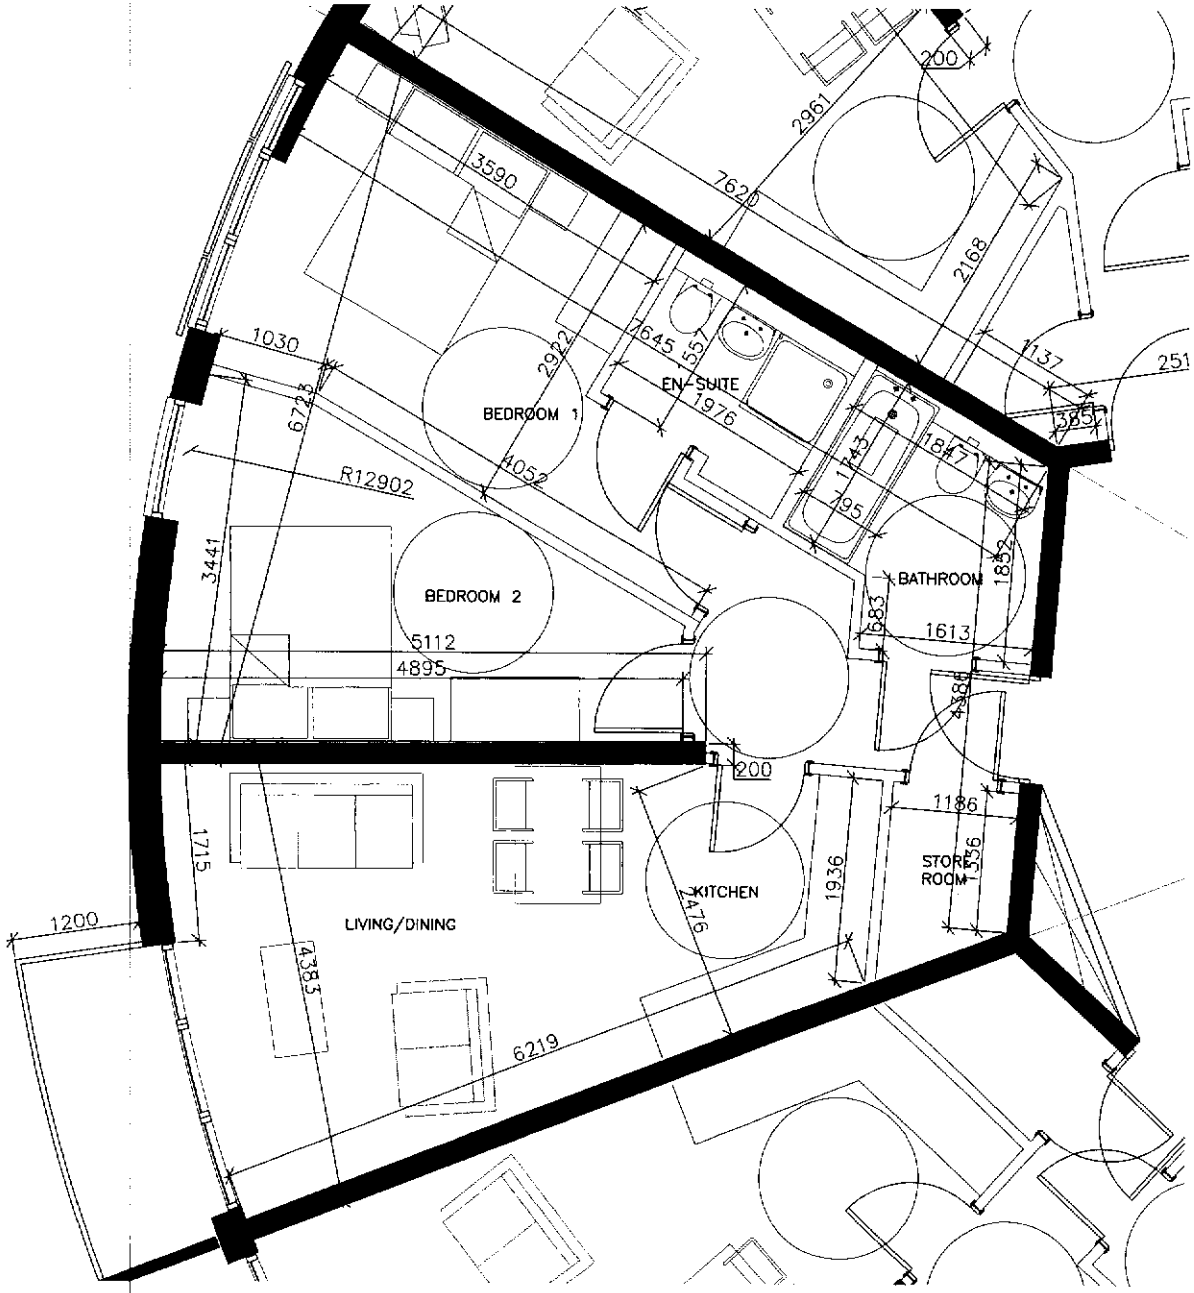

2 B / 4 P

FLOOR AREA
62 sq.m (667.37 sq.ft)

Contractors are not to scale dimensions from this drawing

Revision	Date
A – REVISED PLAN AND DIMS TO SUIT	05-03-06
B – REVISED PLAN AND DIMS TO CLIENT COMMENTS / STAIR	22-03-06
C – REVISED GLAZING IN LIVING ROOM AND SHOWER TRAY TO CLIENT COMMENTS	28-04-06
D– GENERAL UPDATE TO SUIT CLIENT COMMENTS	28-04-06

PLANNING
ACK'D
REPLIED
RECD 11 DEC 2007

BroadwayMalyan
Architects & Designers
Base Warehouse
Cost's Street
Castlefield
Manchester, M3 4LZ
T: +44(0)161 819 2277
F: +44(0)161 819 2332
E: Man@BroadwayMalyan.com

Client
Countryside Properties
Project
Sportcity, Manchester
Description
Apartment Layout
Type 03 – 2B/4P

Status
Planning
Scale 1:50@A3
Drawn
Date Jan 06
Job number 24300
Drawing number AT01-70-003b
Revision



2 B / 3 P

FLOOR AREA
57.9sq.m (623.23 sq.ft)

Contractors are not to scale dimensions from this drawing

Revision	Date
A – REVISED PLAN AND DIMS TO SUIT	05-03-06
B – REVISED PLAN AND DIMS TO SUIT CLIENT COMMENTS / STAIR	22-03-06
C – OMITTED EN-SUITE BATHROOM TO SUIT CLIENT COMMENTS	28-04-06
D-GENERAL UPDATE TO SUIT CLIENT COMMENTS	03-05-06
E-ADDED FLOOR AREAS AND DIMS	03-05-06

PLANNING
ACK'D
REPLIED
RECD 11 DEC 2007
M
M
M
FOR ACTION

Broadway Malyan
Architects & Designers
Rose Warehouse
Castle Street
Castlefield
Manchester, M3 4LZ
T: +44(0)161 819 2277
F: +44(0)161 819 2332
E: Man@BroadwayMalyan.com

Client
Countryside Properties
Project
Sportcity, Manchester
Description
Apartment Layout
Type 02 – 2B/3P

Status
Planning
Scale: 1:50@A3
Drawn:
Date: Jan 06
Job number: 24300
Drawing number: AT01-70-002
Revision: E

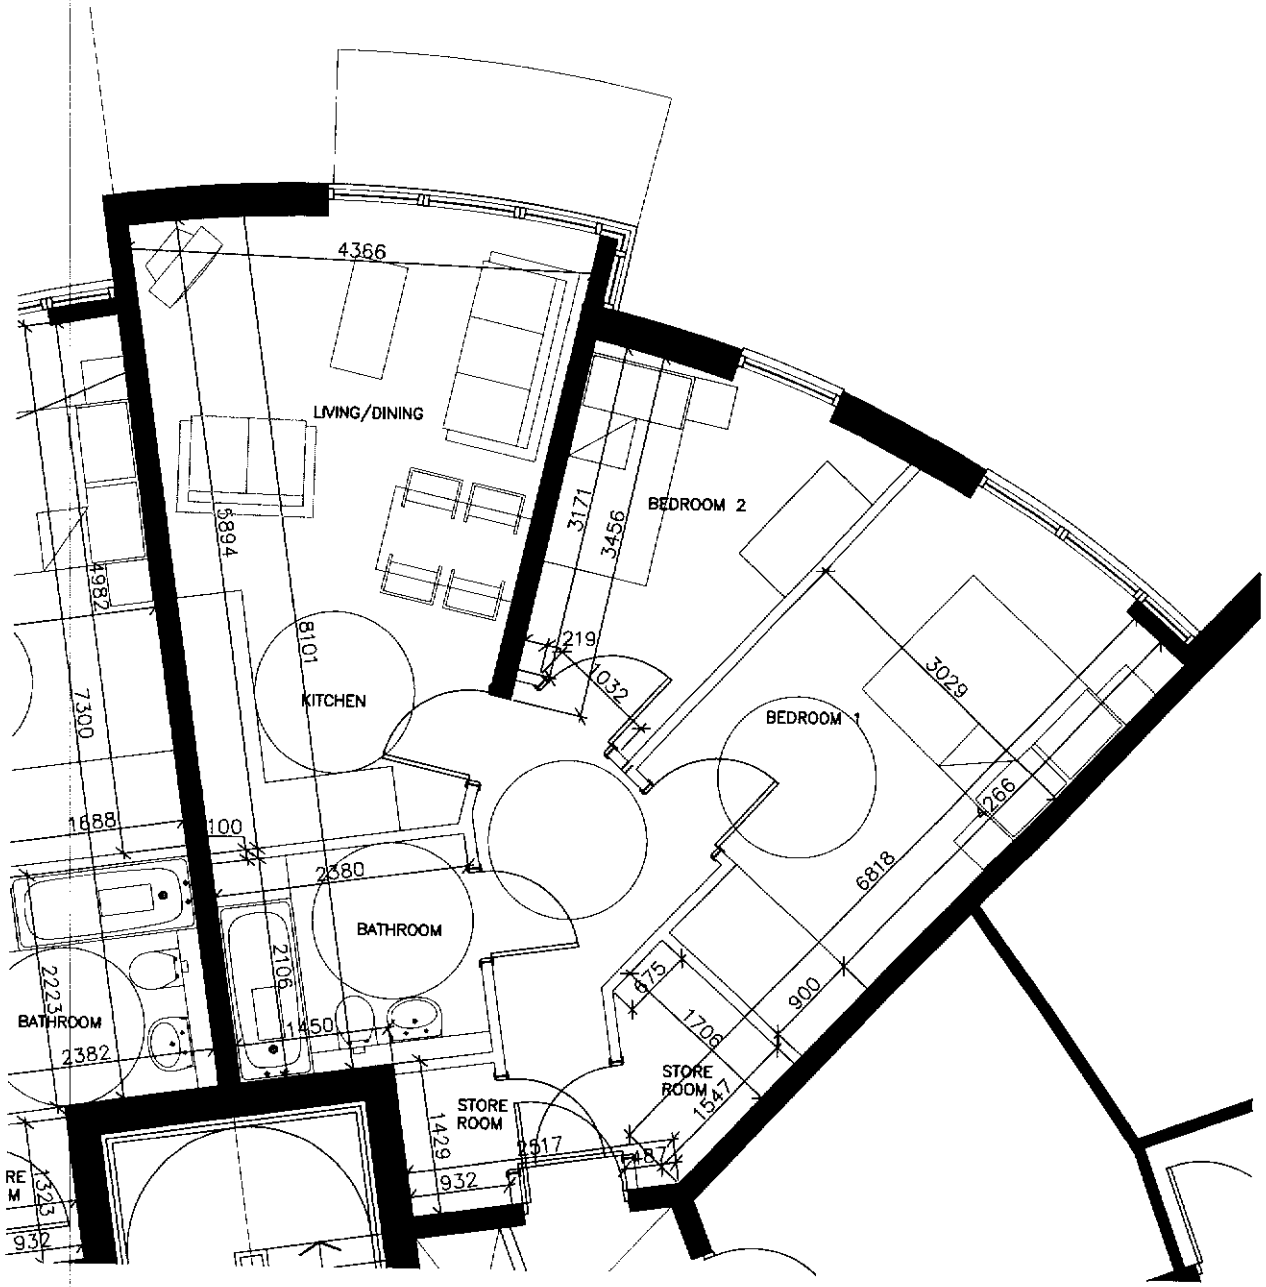

2 B / 3 P

FLOOR AREA
57.9sq.m (623.23 sq.ft)

Contractors are not to scale dimensions from this drawing

Revision	Date
A – GENERAL UPDATE TO SUIT CLIENT COMMENTS	03-05-06
B – ADDED FLOOR AREA AND DIMS	04-05-06

PLANNING
ACK'D
REPLIED
RECD 11 DEC 2007
M
M
M
FOIL ACTION

BroadwayMalyan
Architects & Designers
Rose Warehouse
Castle Street
Castlefield
Manchester, M3 4LZ
T: +44(0)161 819 2277
F: +44(0)161 819 2332
E: mail@BroadwayMalyan.com

Client
Countryside Properties
Project
Sportcity, Manchester
Description
Apartment Layout
Type 02 – 2B/3P

Status
Planning
Scale 1:50@A3
Drawn
Date Jan 06
Job number 24300
Drawing number AT01-70-004B
Revision

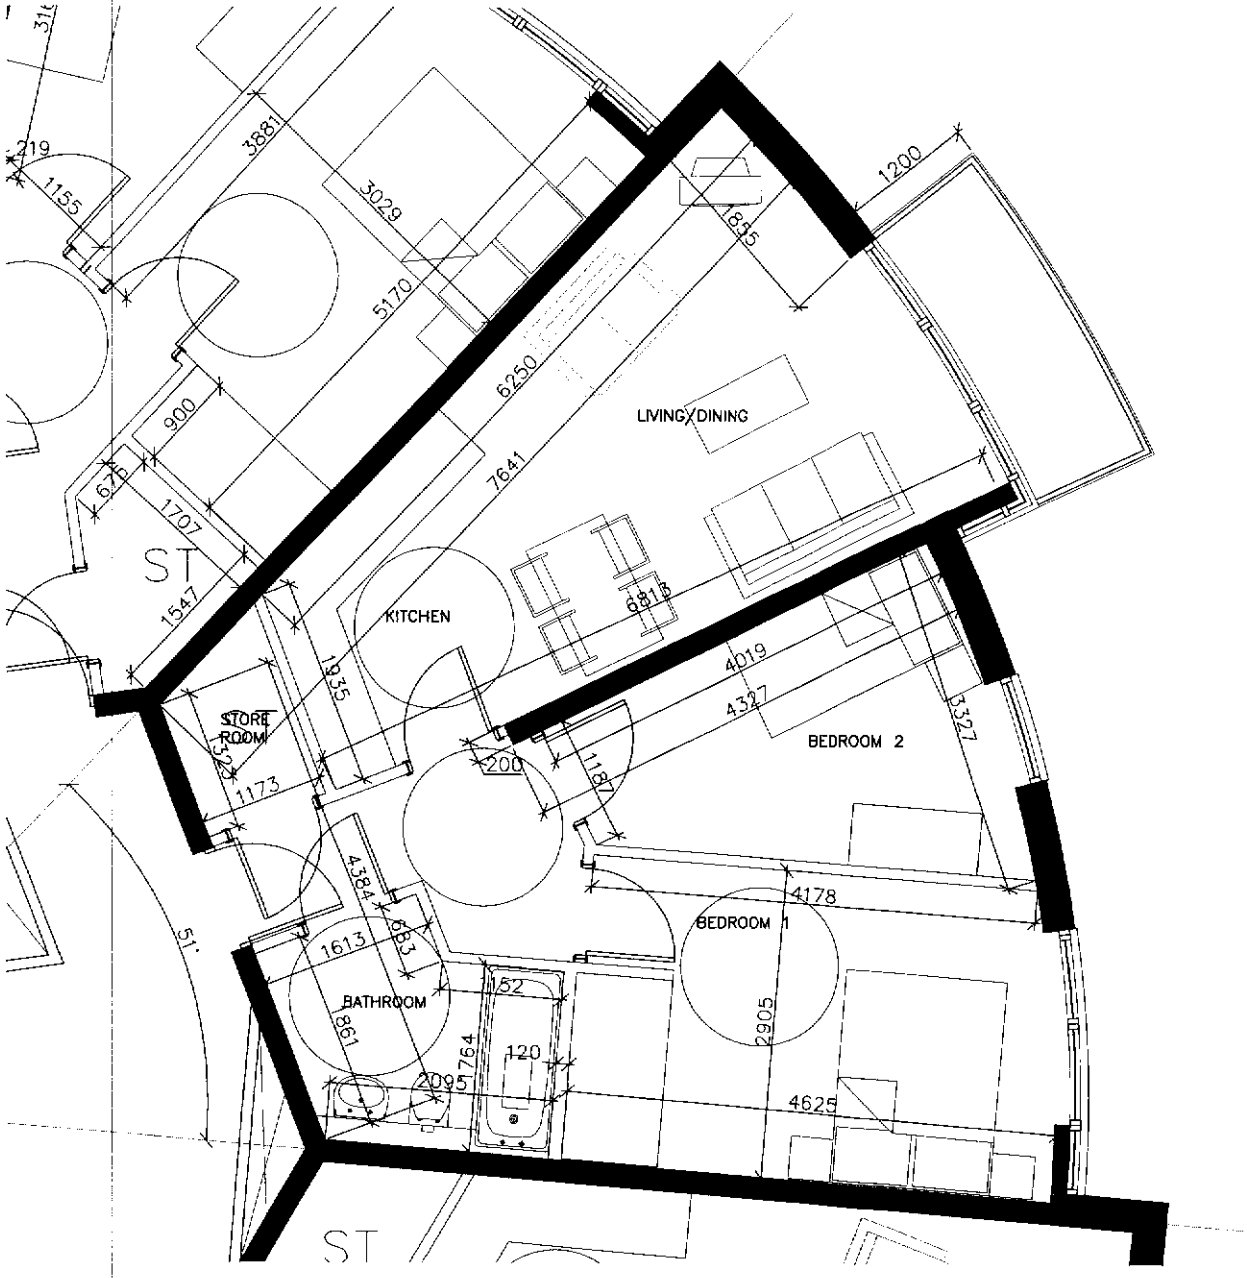

2 B / 3 P

FLOOR AREA
56.8sq.m (611.39 sq.ft)

Contractors are not to scale dimensions from this drawing

Revision	Date
A-GENERAL UPDATE TO SUIT CLIENT COMMENTS	03-05-06
B-ADDED FLOOR AREA AND DIMS	04-05-06

PLANNING
ACK'D
REPLIED
RECD 11 DEC 2007
M
M
M
FOR ACTION

BroadwayMalyan
Architects & Designers
Base Warehouse
Castle Street
Castlefield
Manchester, M3 4LZ
T: +44(0)161 819 2277
F: +44(0)161 819 2332
E: Man@BroadwayMalyan.com

Client
Countryside Properties

Project
Sportcity, Manchester

Description
Apartment Layout
Type 02 - 2B/3P

Status
Planning

Scale	Drawn	Date
1:50@A3		Jan 06

Job number	Drawing number	Revision
24300	AT01-70-0058	

Contractors are not to scale dimensions from this drawing

A	–	25.04.06	CJ
B	GENERAL UPDATE TO SUIT CLIENT COMMENTS	08.05.06	CJ
C	ELEVATION UPDATED AND DRAWING RE-NUMBERED	09.05.06	CJ

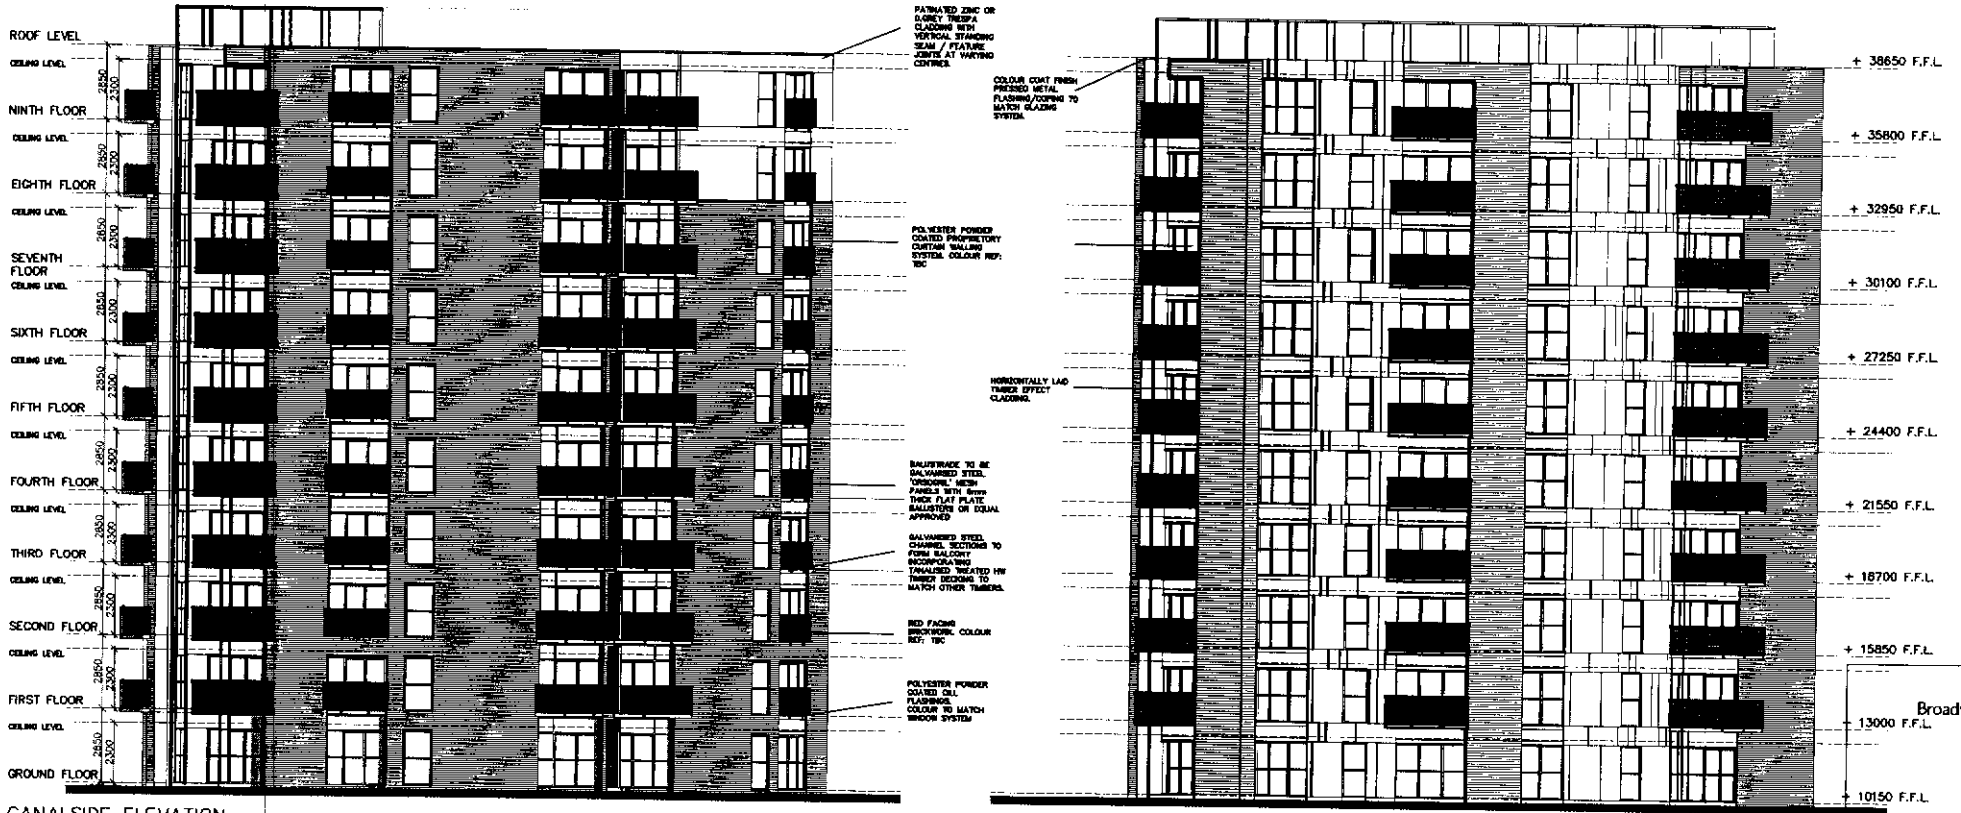

CANALSIDE ELEVATION

STUART STREET ELEVATION

PLANNING
ACK'D
REPLIED
RECD 11 DEC 2007

BroadwayMalyan
Base Warehouse
Castle Street, Castlefield
Manchester, M3 4LZ
T: +44 (0)161 819 2272
F: +44 (0)161 819 2331
E: Mail@BroadwayMalyan.com

Client
Countryside Properties

Project
Sportcity, Manchester

Description
Planning
Block A Elevations
Sheet 1

Status
Planning

Scale	Drawn	Date
1:100 @ A1	CP	March 06
Job number	Drawing number	Revision
24300	BLA-05-001	C

Original size 1189mm @ A1 Copyright Broadway Malyan Limited

Contractors are not to scale dimensions from this drawing

A	–	25.04.06	CJ
B	GENERAL UPDATE TO SUIT CLIENT COMMENTS	08.05.06	CJ
C	ELEVATION UPDATED AND DRAWING RE-NUMBERED	09.05.06	CJ

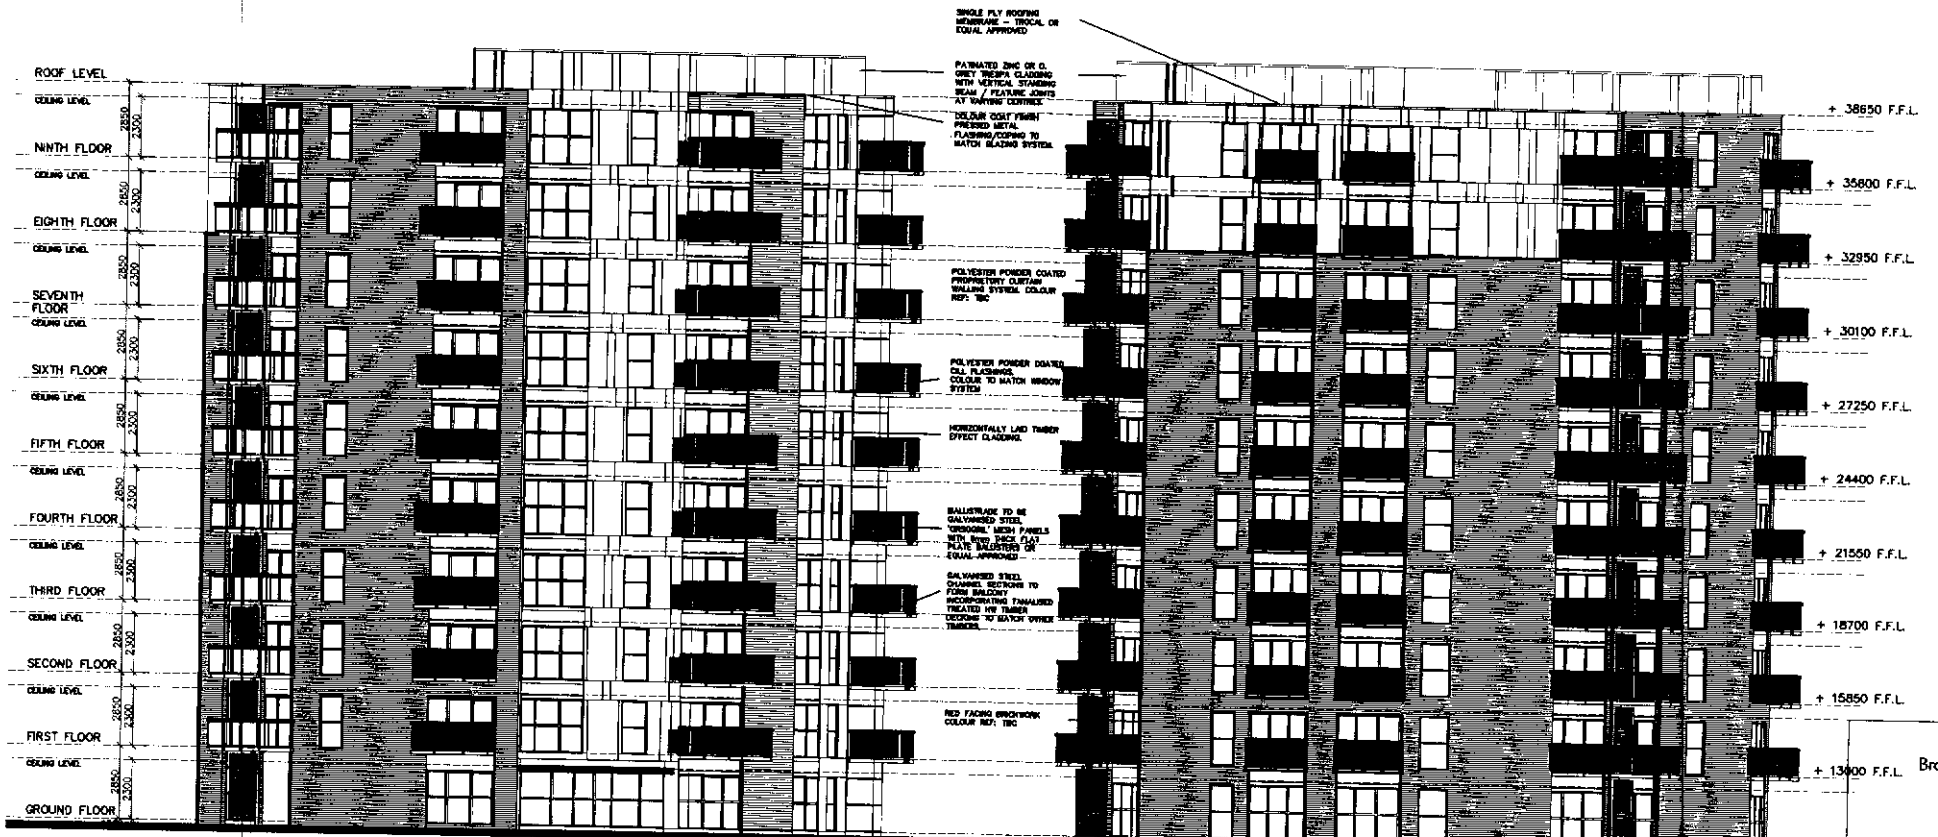

MAIN ENTRANCE ELEVATION

ALAN TURING WAY ELEVATION

PLANNING
ACK'D
REC'D 11 DEC 2007

BroadwayMalyan
Base Warehouse
Castle Street, Castlefield
Manchester M3 4LZ
T: +44 (0)161 819 2277
F: +44 (0)161 819 2244
E: Mail@broadwaymalyan.com

Client
Countryside Properties
Project
Sportcity, Manchester
Description
Planning
Block A Elevations
Sheet 2

Status
Planning
Scale 1:100 @ A1 | Drawn CP | Date March 06
Job number 24300 | Drawing number BLA-05-002 | Revision C

Original size 100mm @ A1 Copyright Broadway Malyan Limited

Contractors are not to scale dimensions from this drawing

A	-	25.04.06	CJ
B	GENERAL UPDATE TO SUIT CLIENT COMMENTS	08.05.06	CJ
C	ELEVATION UPDATED AND DRAWING RE-NUMBERED	09.05.06	CJ

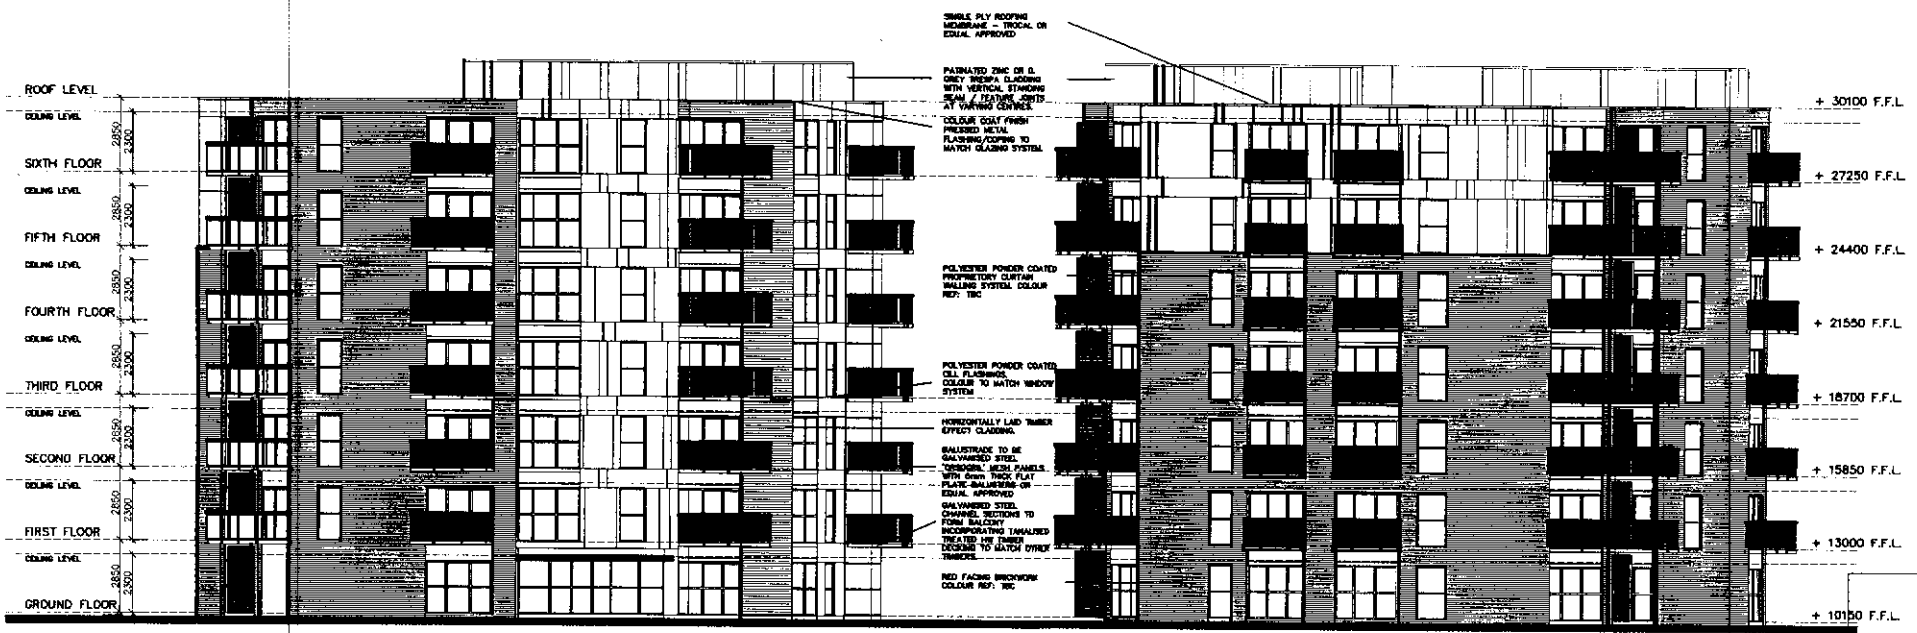

MAIN ENTRANCE ELEVATION

ALAN TURING WAY ELEVATION

PLANNING
ACK'D
REPLIED
RECD 11 DEC 2007

BroadwayMalyan

Client
Countryside Properties

Project
Sportcity, Manchester

Description
Planning
Block B Elevations
Sheet 1

Status
Planning

Scale	Drawn	Date
1:100 @ A1	CP	March 06
Job number	Drawing number	Revision
24300	BLB-05-001	C

Copyright Broadway Malyan Limited

Contractors are not to scale dimensions from this drawing

Rev – A First issue 03.08.06

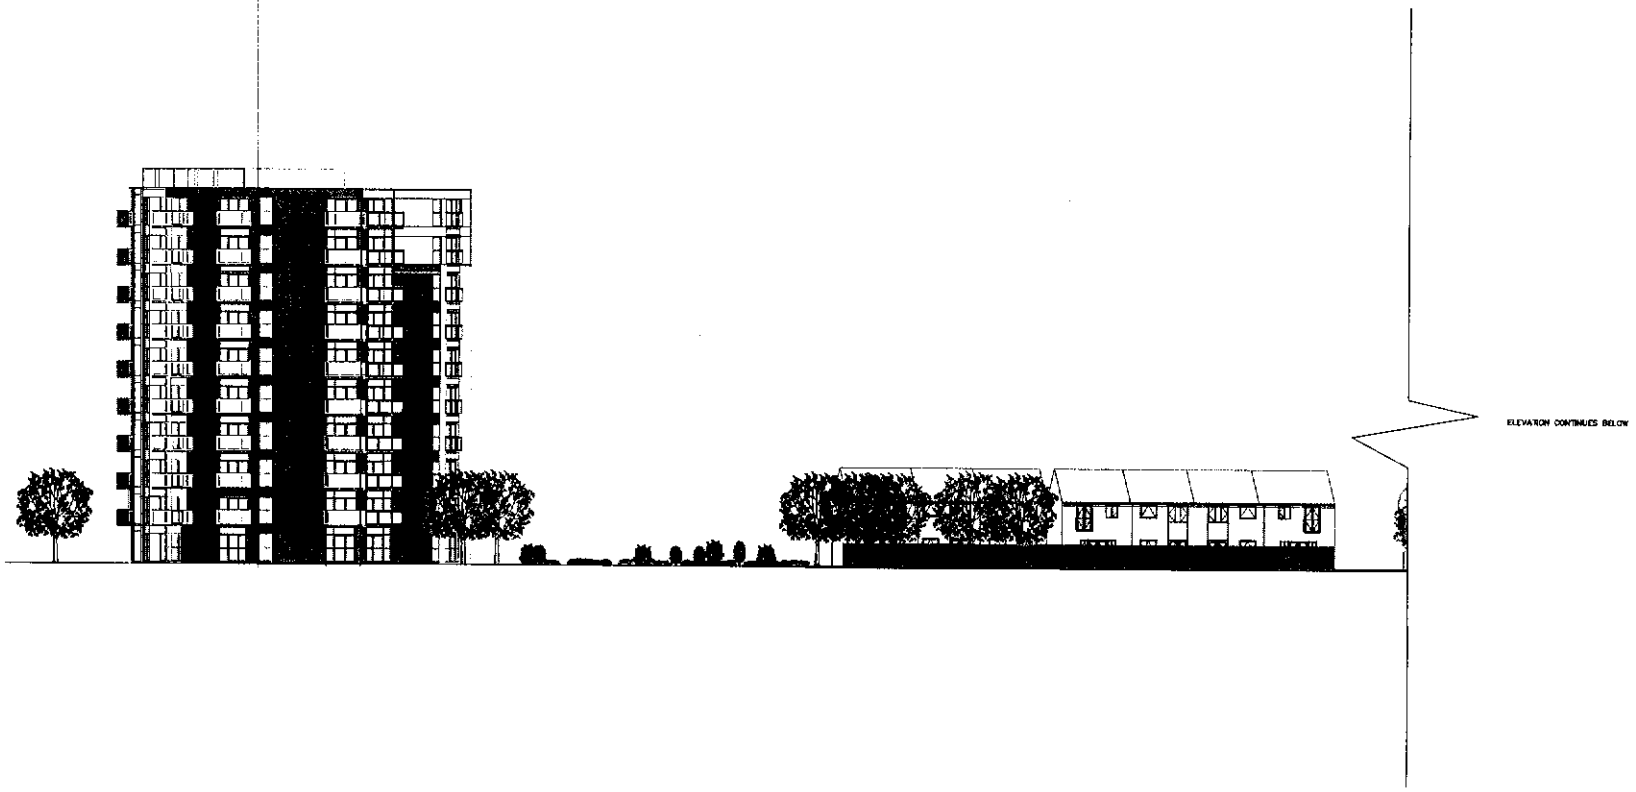

PLA...
ACK'D
REPLIED
RECD 11 DEC 2006
M
M
M
FOIL ACTION

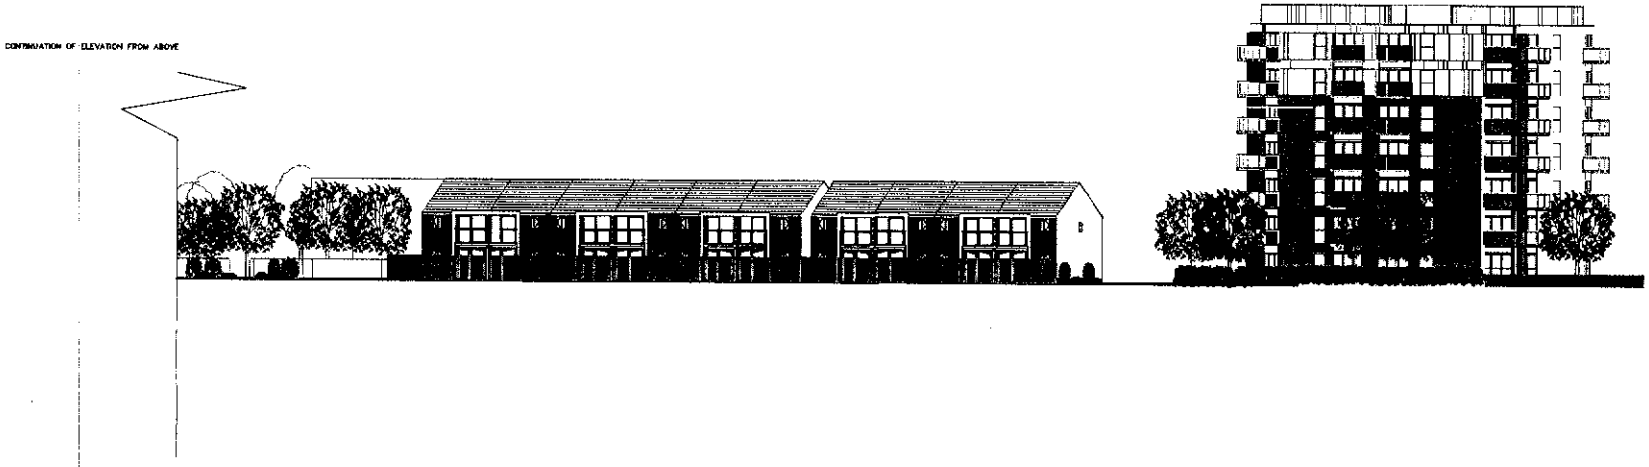

Amended in response to email dated 12/07/06

BroadwayMalyan

Bess Warehouse
Castle Street, Castlefield
Manchester, M3 4LZ
T: +44 (0)161 819 2222
F: +44 (0)161 819 2332
E: Man@BroadwayMalyan.com

Client
Countryside Properties

Project
Sportcity, Manchester

Description
Asthton Canalside Elevation

Status
Planning

Scale	Drawn	Date
1:200 @ A1	DB	24/07/06
Job number	**Drawing number**	**Revision**
24300	ACE-05-001	A

Original size 100mm @ A1 Copyright Broadway Malyan Limited

20-06-06 User name U:/Drive FileName

Contractors are not to scale dimensions from this drawing

Rev		
A	First issue	03.08.06

PLANNING
ACKD
REFLIES
RECD 11 DEC 2007
M
M
M
FOIL ACTION

CONTINUATION OF ELEVATION FROM ABOVE



ELEVATION CONTINUES BELOW

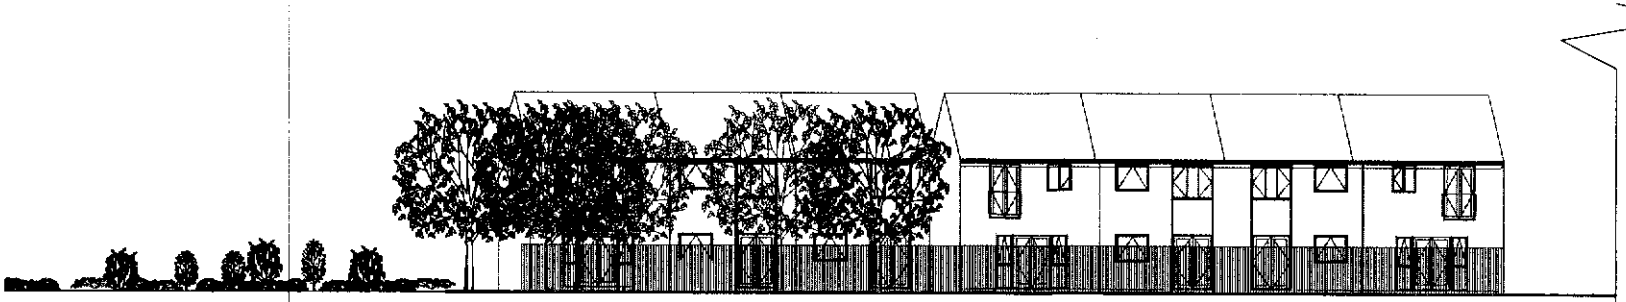

Amended in response to email dated 12/07/06

BroadwayMalyan

Bass Warehouse
Castle Street, Castlefield
Manchester M3 4LZ
T: +44 (0)161 819 2277
F: +44 (0)161 819 2302
E: mail@broadwaymalyan.com

Client
Countryside Properties

Project
Sportcity, Manchester

Description

Asthton Canalside Elevation

Status
Planning

Scale	Drawn	Date
1:100 @ A1	OB	24/07/06
Job Number	Drawing Number	Revision
24300	ACE-05-002	A

Original size 100mm @ A1 Copyright Broadway Malyan Limited

30-08-06 User name U:\Active Filename

Contractors are not to scale dimensions from this drawing

Rev		
A	General Amendments	10.08.06

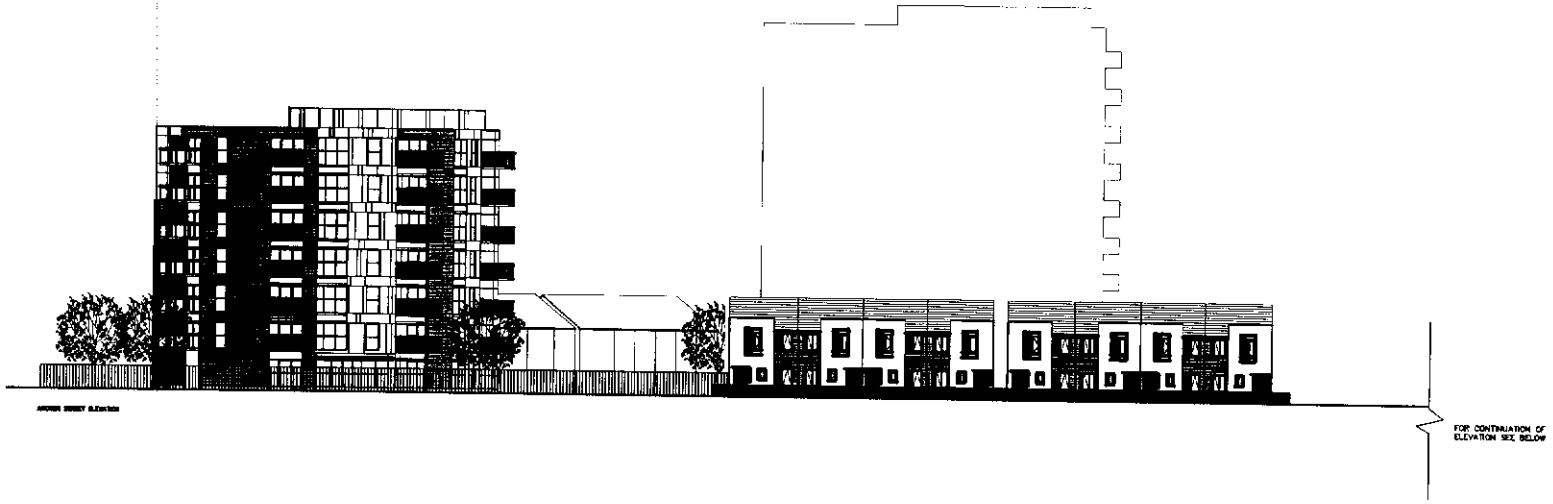



PLANNING
ACK'D
REPLIED
RECD 11 DEC 2007
M
M
M
FOR ACTION

BroadwayMalyan

Base Warehouse
Castle Street, Castlefield
Manchester M3 4LZ
T: +44 (0)161 819 2279
F: +44 (0)161 545 2312
E: first.last@broadwaymalyan.com

Client
Countryside Properties

Project
Sportcity, Manchester

Description
Contextual Elevation

Status
Planning

Scale	Drawn	Date
1:200 @ A1	TS	MAY 06
Job number	Drawing number	Revision
24300	AHE-05-001	A

Original size 100mm @ A1 Copyright Broadway Malyan Limited

Contractors are not to scale dimensions from this drawing

Rev – A First Issue 03.08.06



PROPOSED ELEVATION FROM PHILIP'S PARK

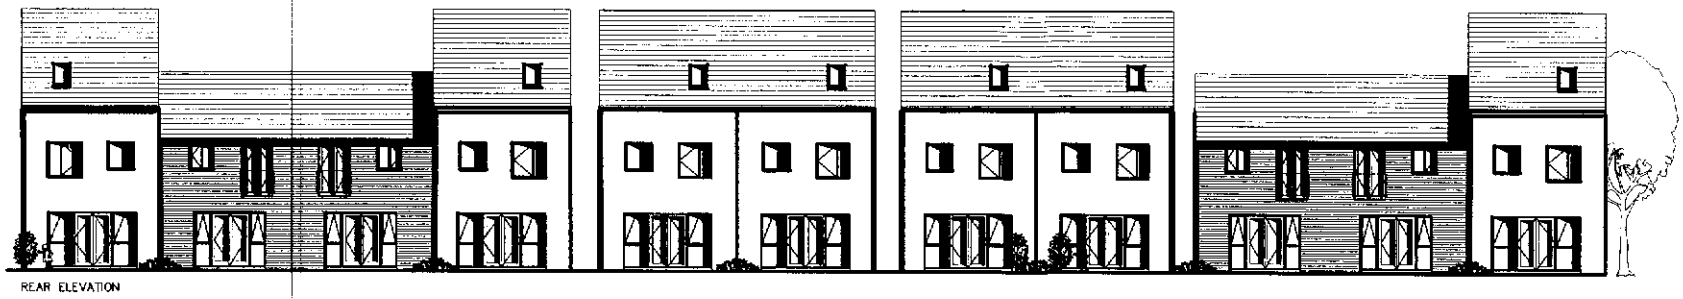

REAR ELEVATION

PLANNING
ACK'D
REPLIED
RECD 11 DEC 2007
M
M
M
FOIL ACTION

Amended in response to email dated 12/07/06

BroadwayMalyan

Base Warehouse
Castle Street, Castlefield
Manchester M3 4LZ
T: +44 (0)161 819 2277
F: +44 (0)161 819 2337
E: Man@BroadwayMalyan.com

Client
Countryside Properties

Project
SPORTS CITY

Description
ELEVATIONS
Philips Park Elevation

Status
PLANNING

Scale	Drawn	Date
1/100 @ A1	DB	17/07/06
Job number	Drawing number	Revision
24300	A-PPE-05-001	A

Original size 100mm @ A1 Copyright Broadway Malyan Limited

3989

00-00-00 DPTL U:/Drive FileName

Contractors are not to scale dimensions from this drawing

Rev – A First Issue 03.08.06



PROPOSED ELEVATION FROM PHILIP'S PARK

HANDING CHANGED

PLANNING
ACK'D
REPLIED
RECD 11 DEC 2007
M
M
M
FOIL ACTION

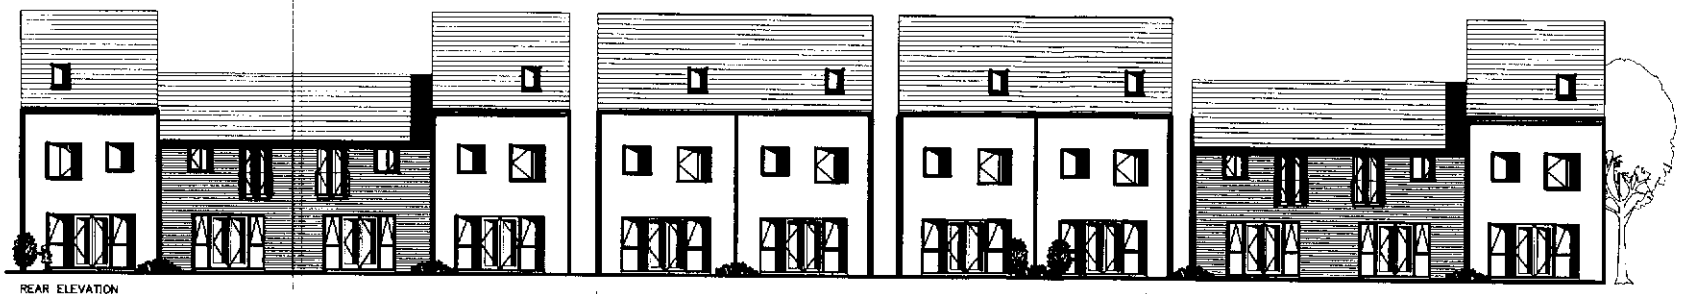

REAR ELEVATION

HANDING CHANGED

Amended in response to email dated 12/07/06

BroadwayMalyan

Base Warehouse
Castle Street, Castlefield
Manchester, M3 4LZ
T: 444 (0)161 819 3277
F: 444 (0)161 819 3332
E: Man@BroadwayMalyan.com

Client
Countryside Properties

Project
SPORTS CITY

Description
ELEVATIONS
Philips Park Elevation

Status
PLANNING

Scale	Drawn	Date
1/100 @ A1	OB	17/07/06
Job number	Drawing number	Revision
24300	A-PPE-05-001	A

Original size 100mm @ A1 Copyright Broadway Malyan Limited

3989

00:30:00 OPT: JuDrive FileName

Contractors are not to scale dimensions from this drawing

Rev		
A	First Issue	03.08.06

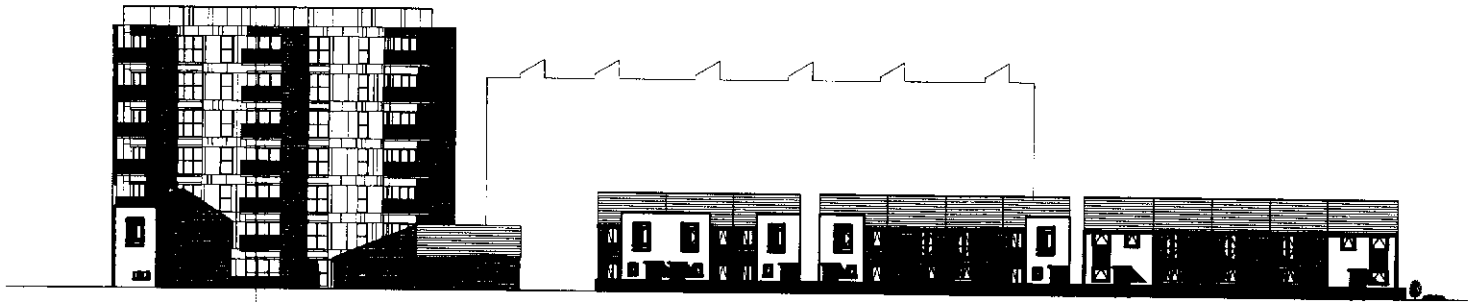

PLANNING
ACK'D
REPLIED
RECD 11 DEC 2007
M
M
M
EQIL ACTION

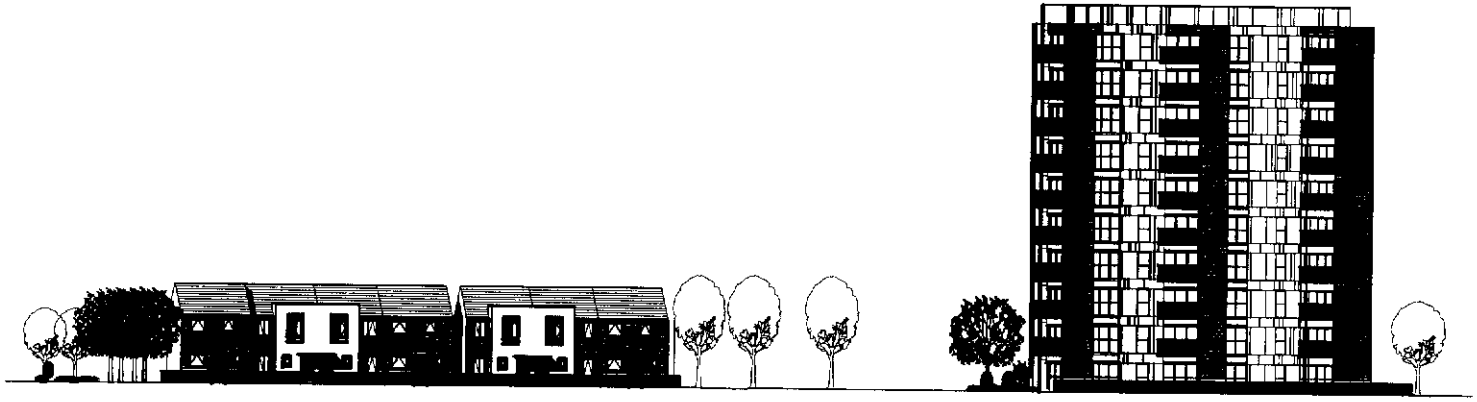

BroadwayMalyan

Base Warehouse
Castle Street, Castlefield
Manchester, M3 4LZ
T: +44 (0)161 819 2277
F: +44 (0)161 819 2202
E: Man@BroadwayMalyan.com

Client
Countryside Properties

Project
Sportcity, Manchester

Description
Stuart Street South Elevation

Status
Planning

Scale	Drawn	Date
1:200 @ A1	OB	24/07/06
Job number	Drawing number	Revision
24300	SSE-05-001	A

Original size 100mm @ A1 Copyright Broadway Malyan Limited

Contractors are not to scale dimensions from this drawing

Rev - A First Issue 03.08.08



PLANNING
ACK'D
REPLIED
RECD 11 DEC 2007
M
M
M
FOLDER NO.

BroadwayMalyan

Bass Warehouse
Castle Street, Castlefield
Manchester M3 4LZ
T +44 (0)161 819 2222
F +44 (0)161 819 2332
E Mail@BroadwayMalyan.com

Client
Countryside Properties

Project
Sportcity, Manchester

Description
Stuart Street South Elevation

Status
Planning

Scale	Drawn	Date
1:100 @ A1	OB	24/07/06
Job number	Drawing number	Revision
24300	SSE-05-002	A

Original size 100mm @ A1 Copyright Broadway Malyan Limited

05-08-08 User name U:/Drive Filename

Contractors are not to scale dimensions from this drawing

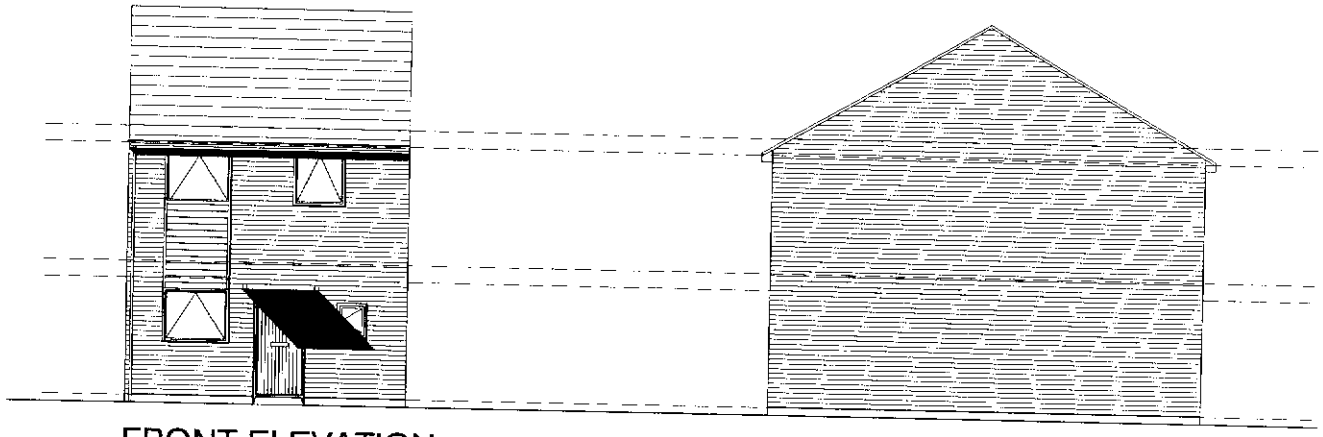

FRONT ELEVATION
850

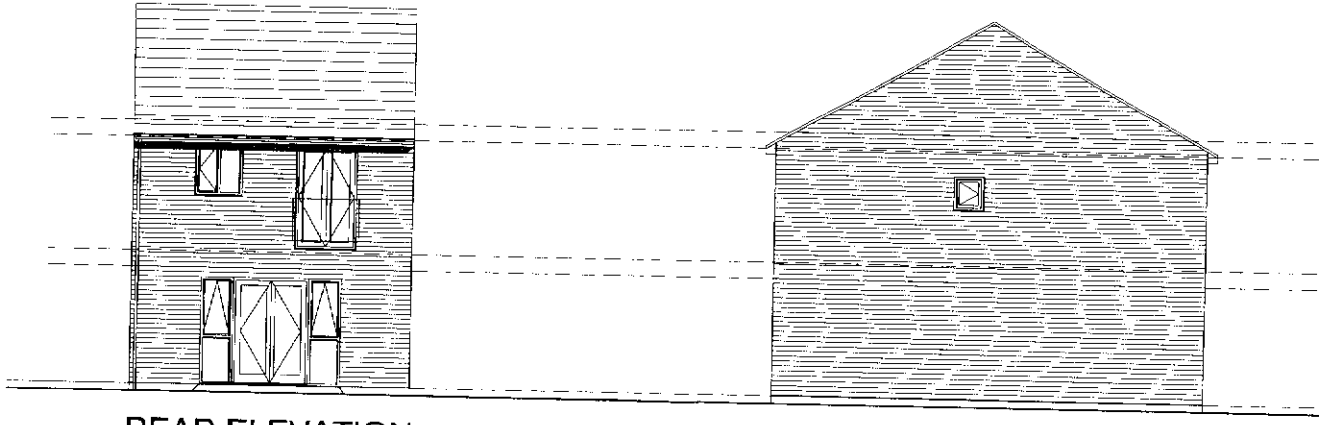

REAR ELEVATION
850

PLANNING
ACK'D
REPLIED
RECD 11 DEC 2007
M
M
M
FOR ACTION

Amended in response to email dated 12/07/06

BroadwayMalyan

Bass Warehouse
Castle Street, Castlefield
Manchester M3 4LZ
T. +44 (0)161 819 2229
F. +44 (0)161 819 2282
E. Manc@BroadwayMalyan.com

Client
Countryside Properties

Project
SPORTS CITY

Description
ELEVATIONS
Type 850

Status

Scale	Drawn	Date
1/50 @A1	OB	17/07/06
Job number	Drawing number	Revision
24300	A-850-05-001	

Original size 420mm @ A1 Copyright Broadway Malyan Limited

Contractors are not to scale dimensions from this drawing

Rev		
A	First issue	03.08.06



PROPOSED ELEVATION FROM PHILIP'S PARK

RECEIVED
11 DEC 2007
FOR ACTION

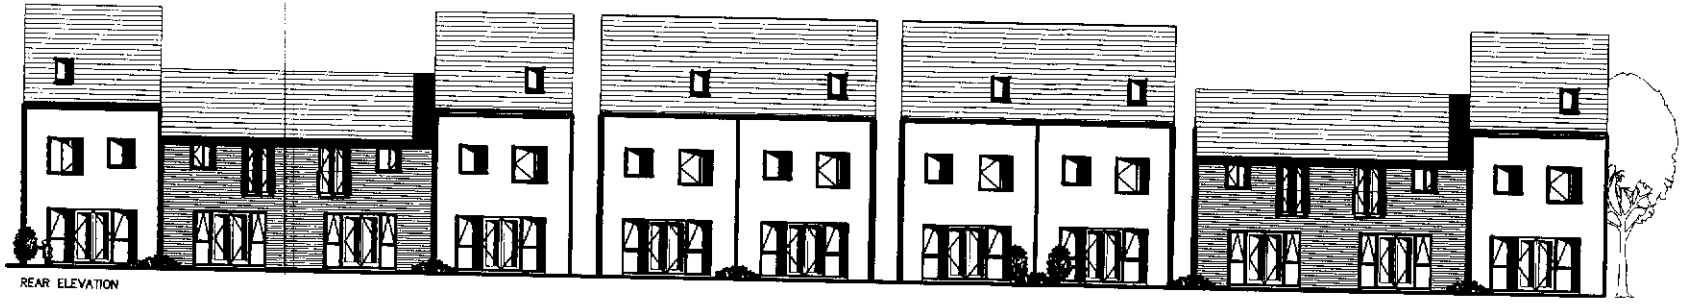

REAR ELEVATION

Amended in response to email dated 12/07/06

BroadwayMalyan

Base Manchester
Castle House, Castlefield
Manchester, M3 4LZ
T: +44 (0)161 819 2277
F: +44 (0)161 819 2323
E: firstname@broadwaymalyan.com

3989

Client
Countryside Properties

Project
SPORTS CITY

Description
ELEVATIONS
Philips Park Elevation

Status		
PLANNING		
Scale	Drawn	Date
1/100 @ A1	OB	17/07/06
Job number	Drawing number	Revision
24300	A-PPE-05-001	A

Original size 500mm @ A1 Copyright Broadway Malyan Limited

06.30.08 04:11 U:\Drive File Name

Contractors are not to scale dimensions from this drawing

Rev – First Issue 03.08.06
A

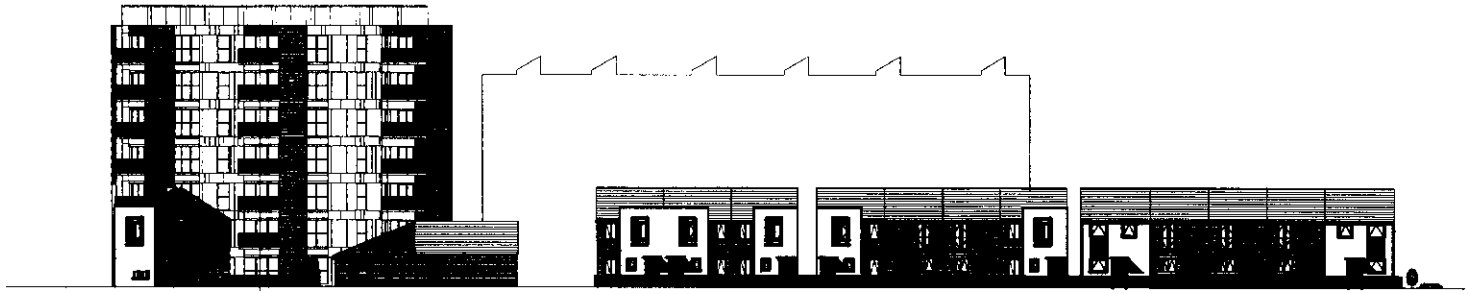

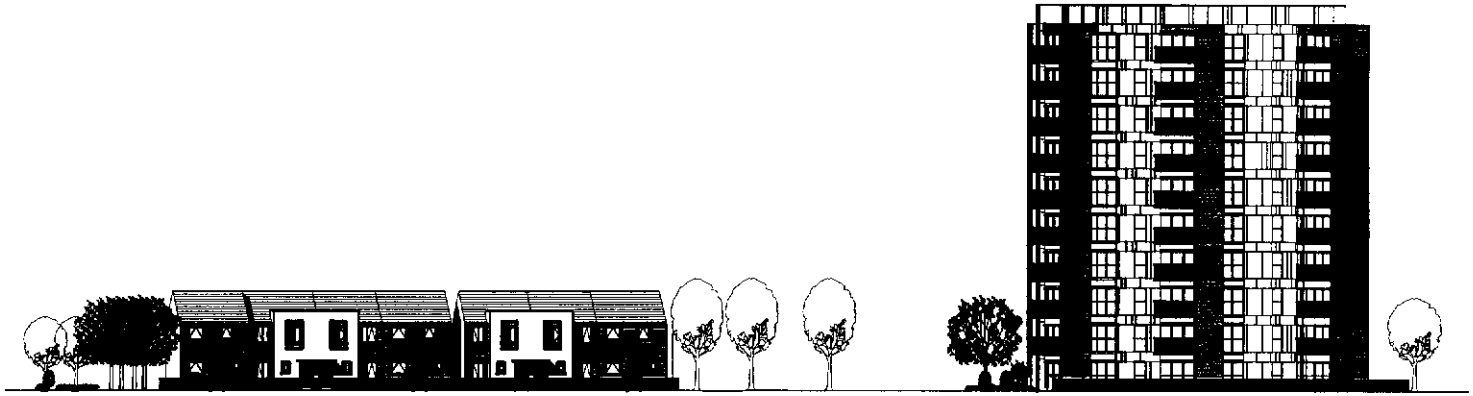

PLANNING
ACK'D
REPLIED
RECD 11 DEC 2007
M
M
M
FOIL ACTION

BroadwayMalyan

Bass Warehouse
Castle Street, Castlefield
Manchester M3 4LZ
T: +44 (0)161 819 2272
F: +44 (0)161 819 2302
E: Mail@BroadwayMalyan.com

Client
Countryside Properties

Project
Sportcity, Manchester

Description

Stuart Street South Elevation

Status
Planning

Scale	Drawn	Date
1:200 @ A1	OB	24/07/06
Job number	Drawing number	Revision
24300	SSE-05-001	A

Original size 100mm @ A1 Copyright Broadway Malyan Limited

00:00:00 User name dy/Drive File/Name

Contractors are not to scale dimensions from this drawing

Rev		
–	First issue	03.08.06
A		
B	Second issue	05.12.07

PLANNING
CKD
REPLIED
RECD 11 DEC 2007



PROPOSED ELEVATION FROM PHILIP'S PARK

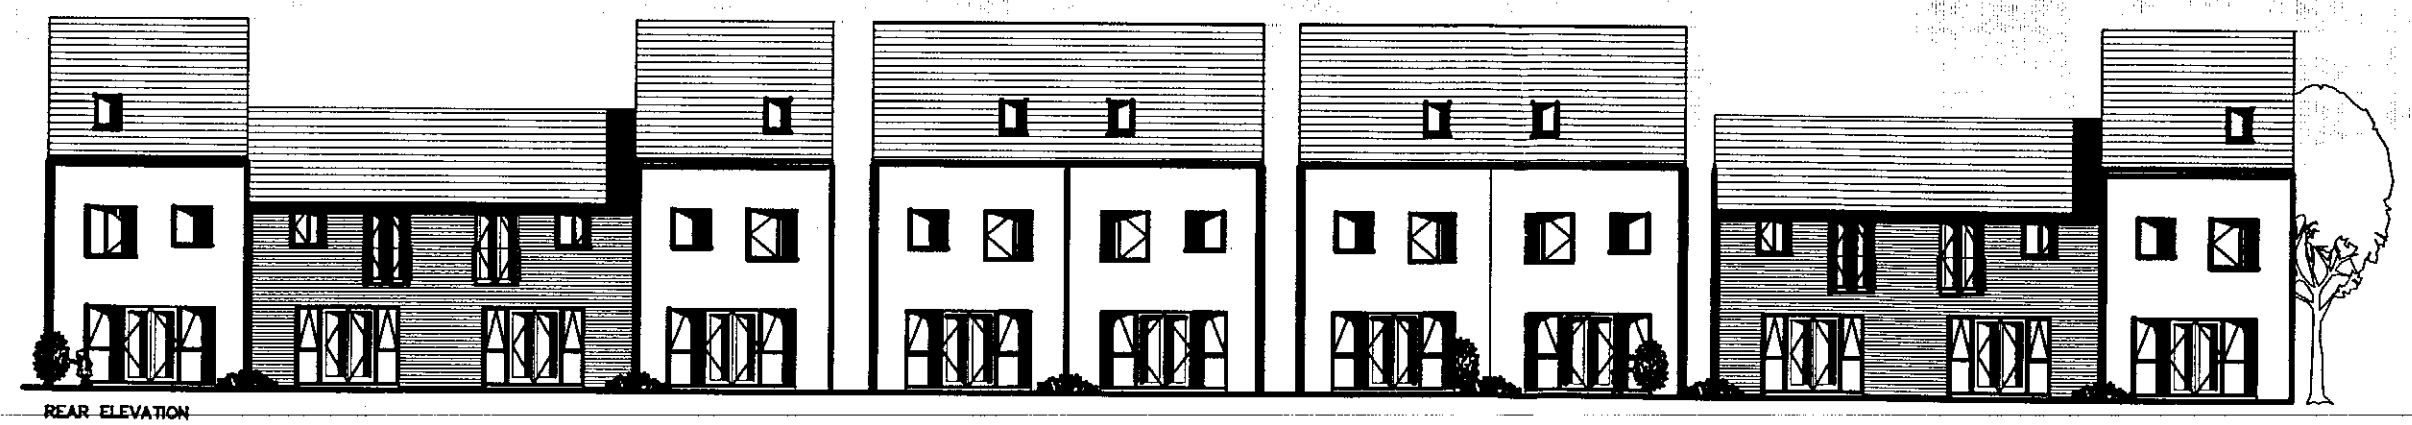

REAR ELEVATION

Amended in response to email dated 12/07/06

BroadwayMalyan

Base Warehouse
Castle Street, Castlefield
Manchester. M3 4LZ
T: +44 (0)161 819 2277
F: +44 (0)161 819 2332
E: Man@BroadwayMalyan.com

Client
Countryside Properties

Project
SPORTS CITY

Description
ELEVATIONS
Philips Park Elevation

Status
PLANNING

Scale	Drawn	Date
1/100 @ A1	OB	17/07/06
Job number	**Drawing number**	**Revision**
24300	A-PPE-05-001	B

Original size 100mm @ A1 Copyright Broadway Malyan Limited

00-00-00 CPTL U:/Drive Filename