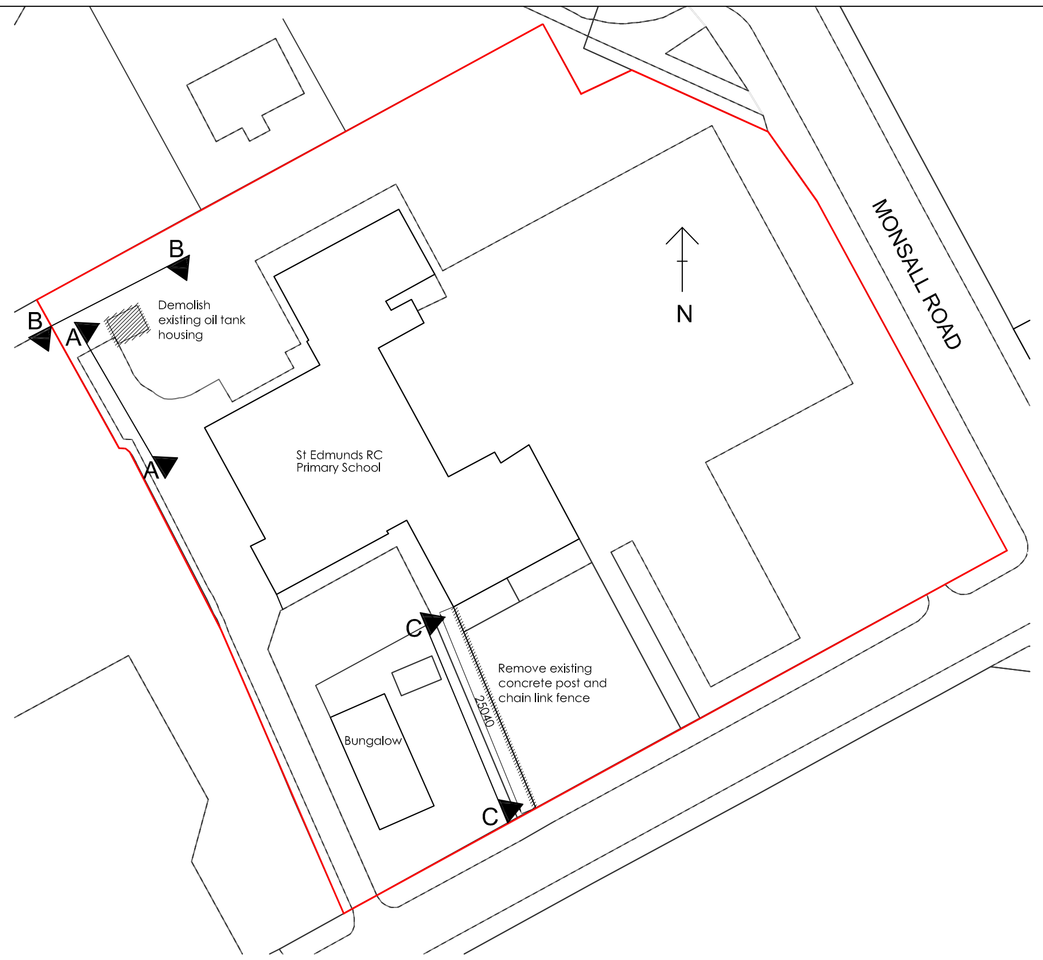

ST EDMUND'S RC PRIMARY SCHOOL: EXISTING SITE LAYOUT (1:500)

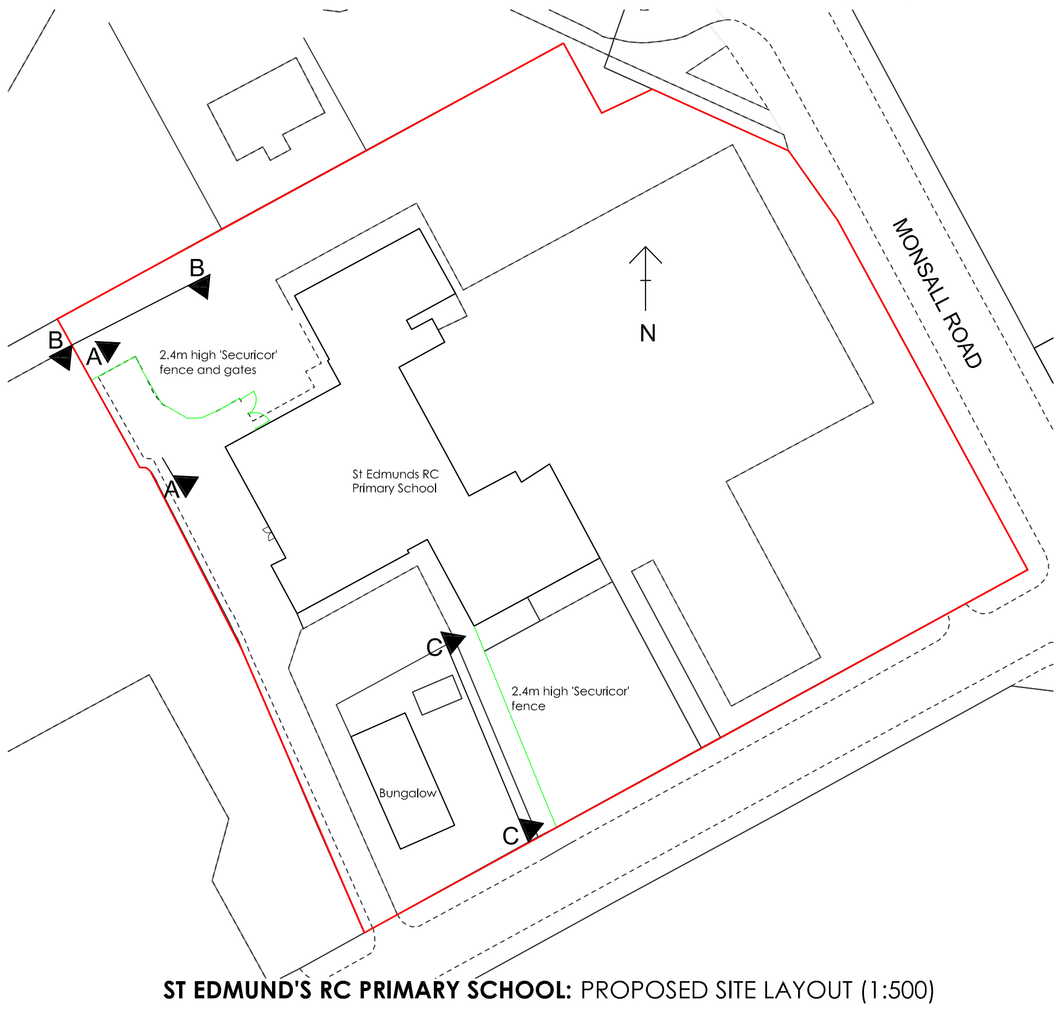

ST EDMUND'S RC PRIMARY SCHOOL: PROPOSED SITE LAYOUT (1:500)

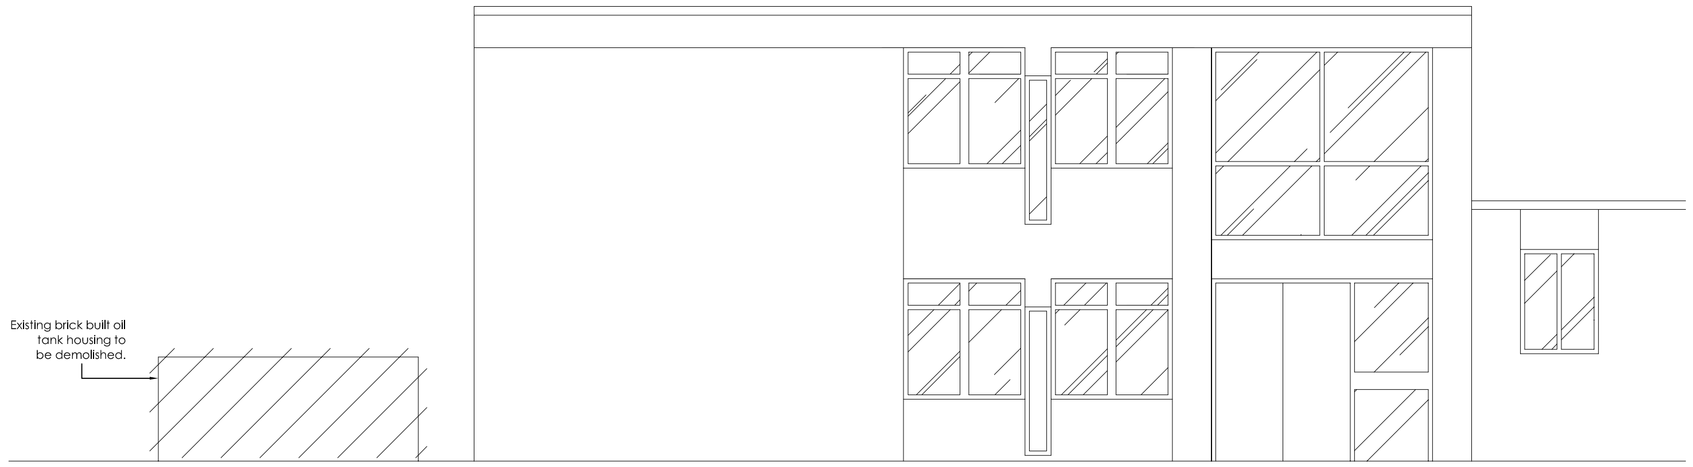

ST EDMUND'S RC PRIMARY SCHOOL: EXISTING ELEVATION A-A

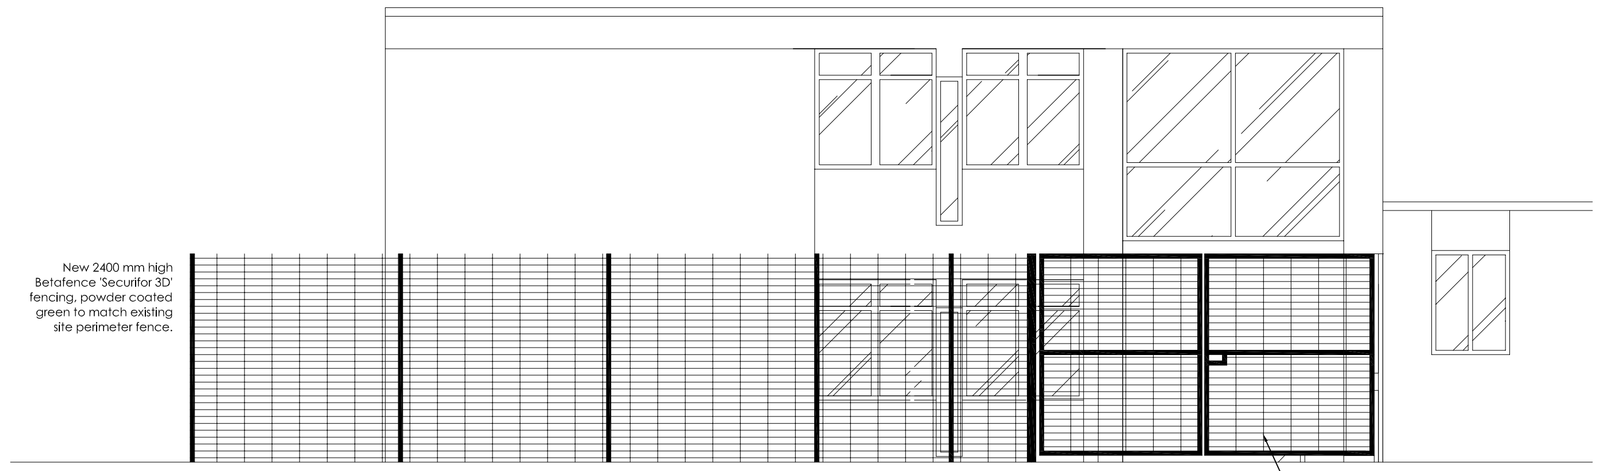

ST EDMUND'S RC PRIMARY SCHOOL: PROPOSED ELEVATION A-A

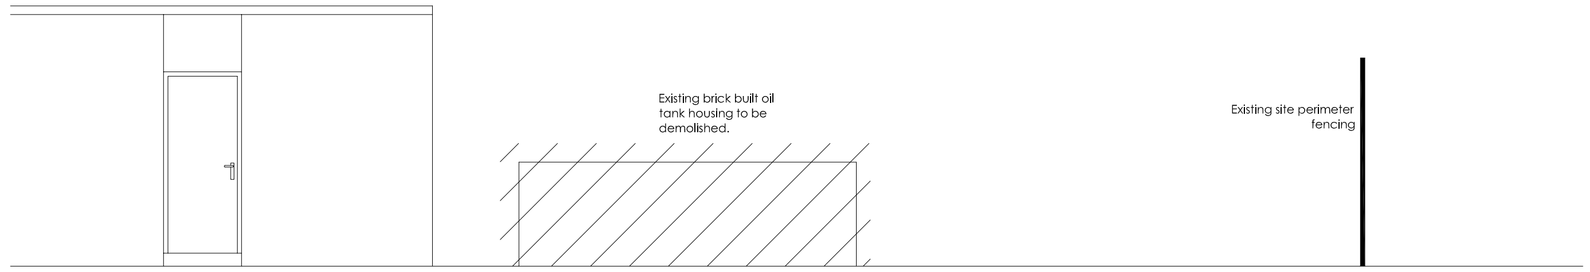

ST EDMUND'S RC PRIMARY SCHOOL: EXISTING ELEVATION B-B

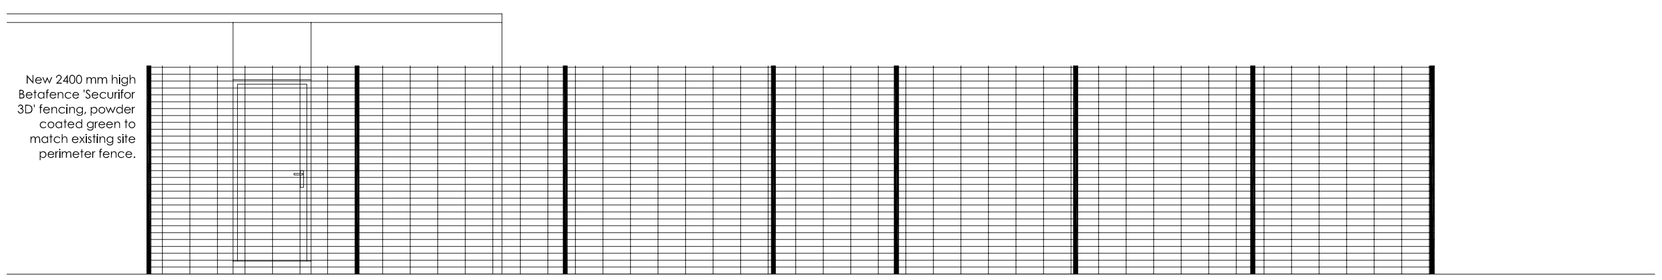

ST EDMUND'S RC PRIMARY SCHOOL: PROPOSED ELEVATION B-B

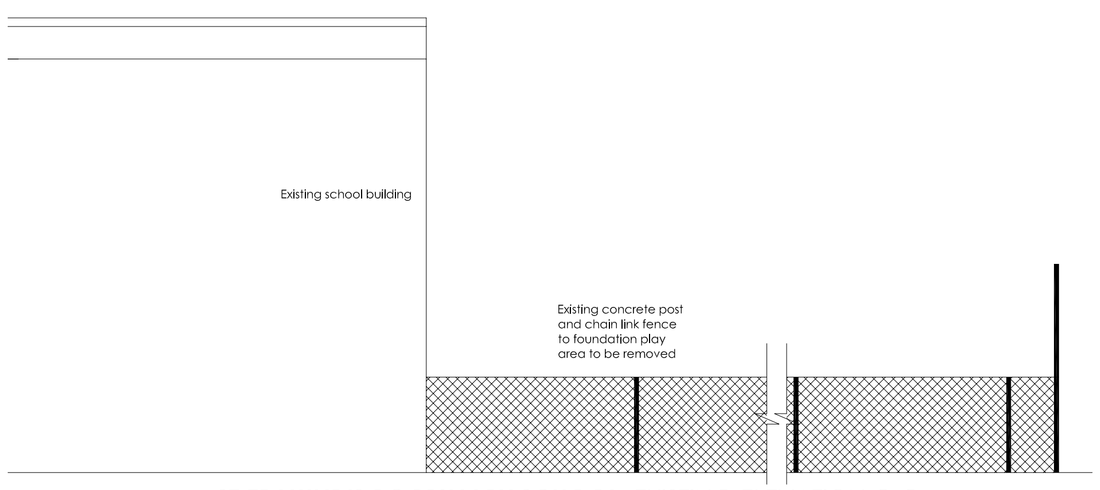

ST EDMUND'S RC PRIMARY SCHOOL: EXISTING ELEVATION C-C

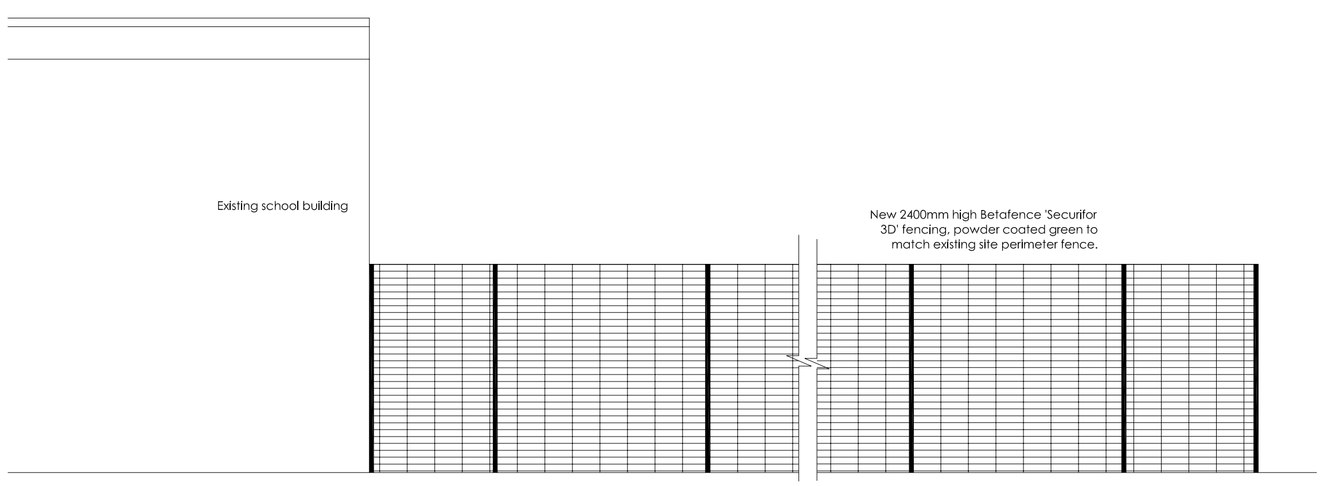

ST EDMUND'S RC PRIMARY SCHOOL: PROPOSED ELEVATION C-C

PLANNING APPLICATION

sdaconsulting
construction consultants
SDA CONSULTING LLP
EDWARD HOUSE
DEVA CENTRE
TRINITY WAY
SALFORD
MANCHESTER
M3 7BE
TEL: 0161 819 5252
FAX: 0161 834 6733

JOB TITLE

ST EDMUND'S RC PRIMARY SCHOOL, MILES PLATTING SECURITY IMPROVEMENTS

CLIENT

BOARD OF GOVERNORS
ST EDMUND'S RC PRIMARY SCHOOL
MILES PLATTING

DRAWING REF.

EXISTING AND PROPOSED PLANS AND ELEVATIONS

SCALE	DATE	DRAWN	CHECKED
1:500, 1:50	JAN 10	JO'N	MSI

REV. SUFFIX

DRAWING NO. 1203.102