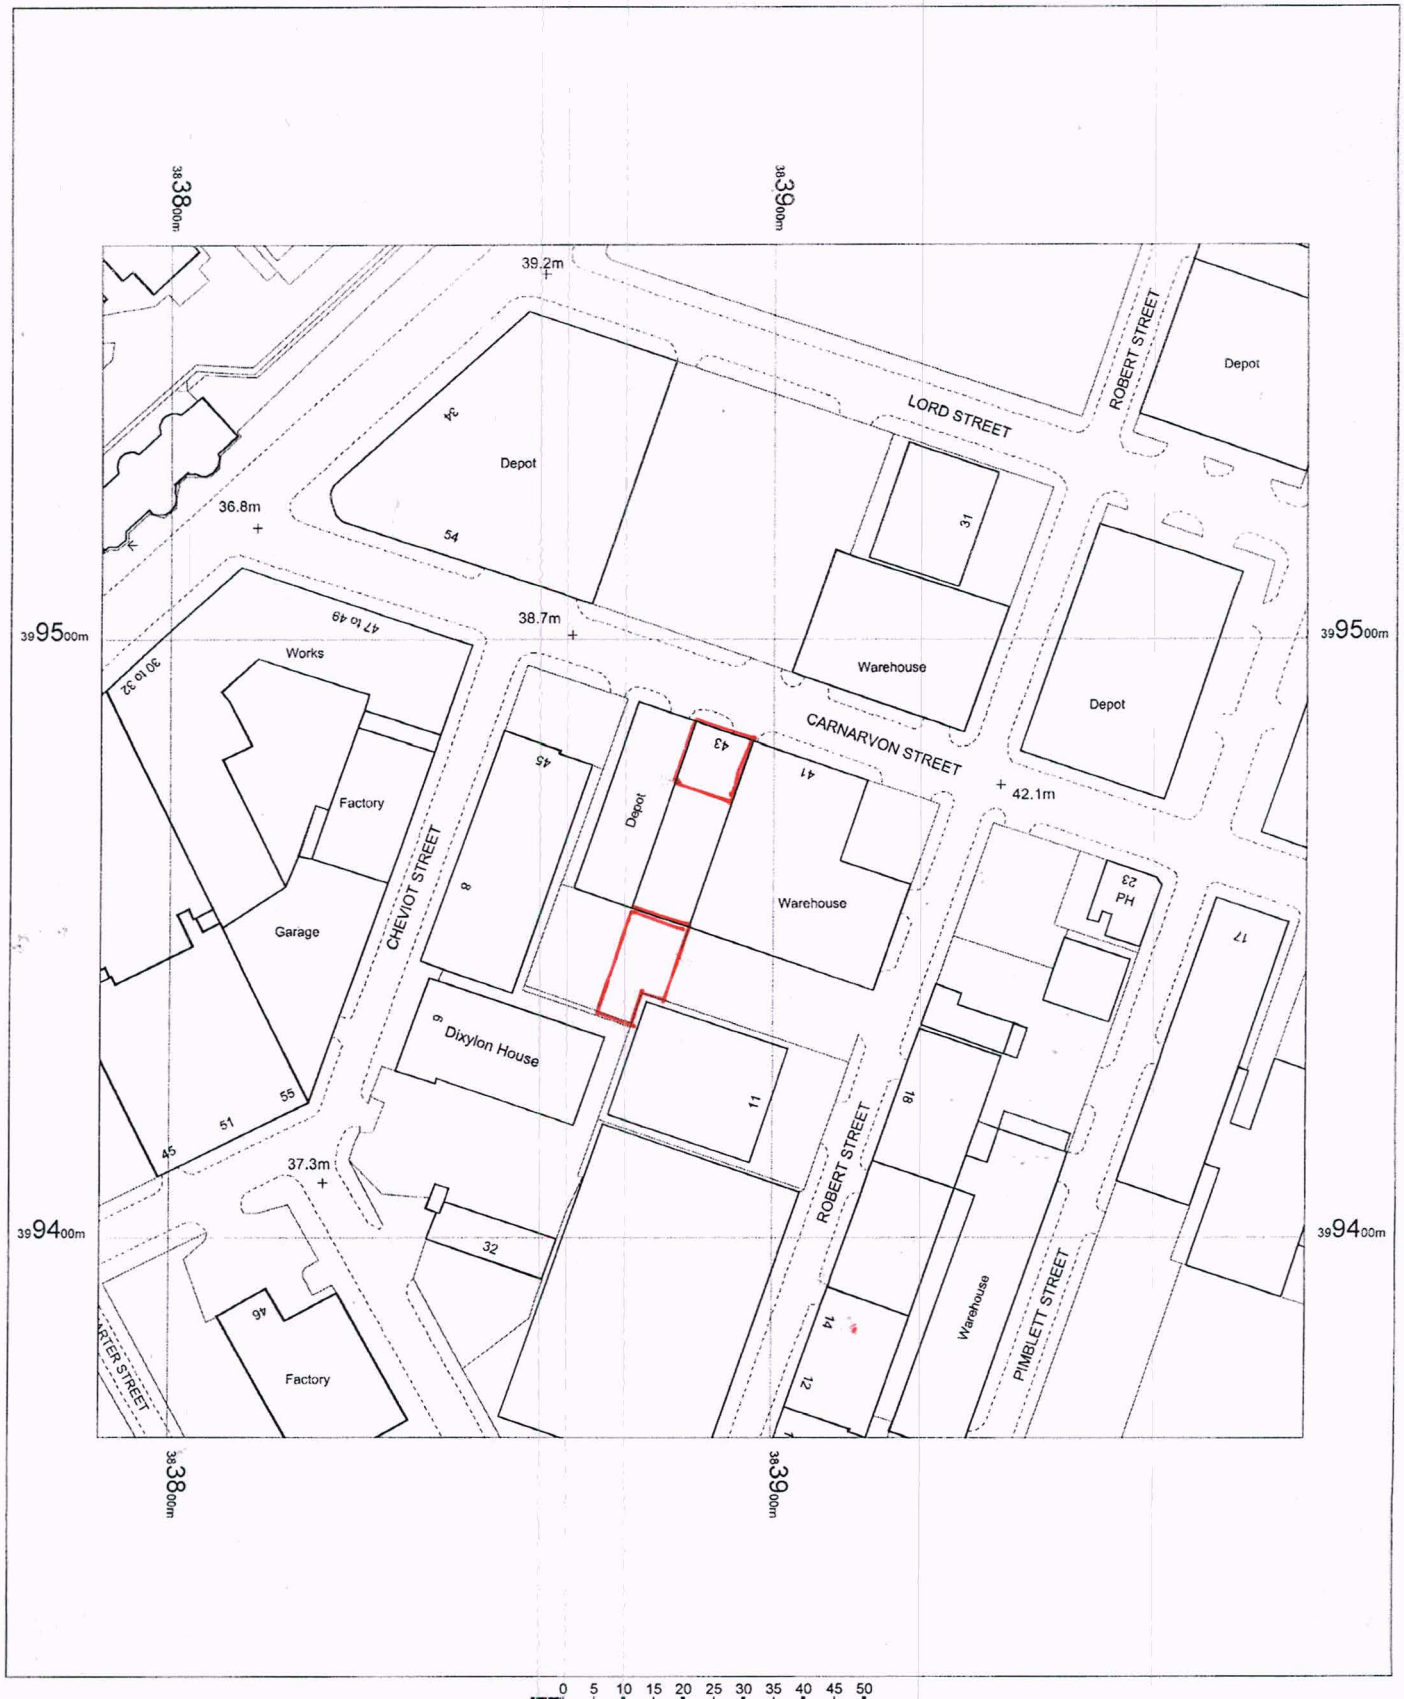

43 Carnarvon Street
Manchester
M3 [redacted]EZ

OS Mastermap
09 December 2011, ID: MDP-00114861
www.mapdataportal.co.uk

1:1250 scale print at A4, Centre: 383888 E, 399466 N

©Crown Copyright. Licence no. 10001998

Mapping sourced from Ordnance Survey

Maps @ Malcolm Hughes Ltd
Tel: 0161 926 0650