NOTES:
The contractor is to check all dimensions on site before commencing. Do not scale from this drawing.
This drawing remains the copyright of edge architects.

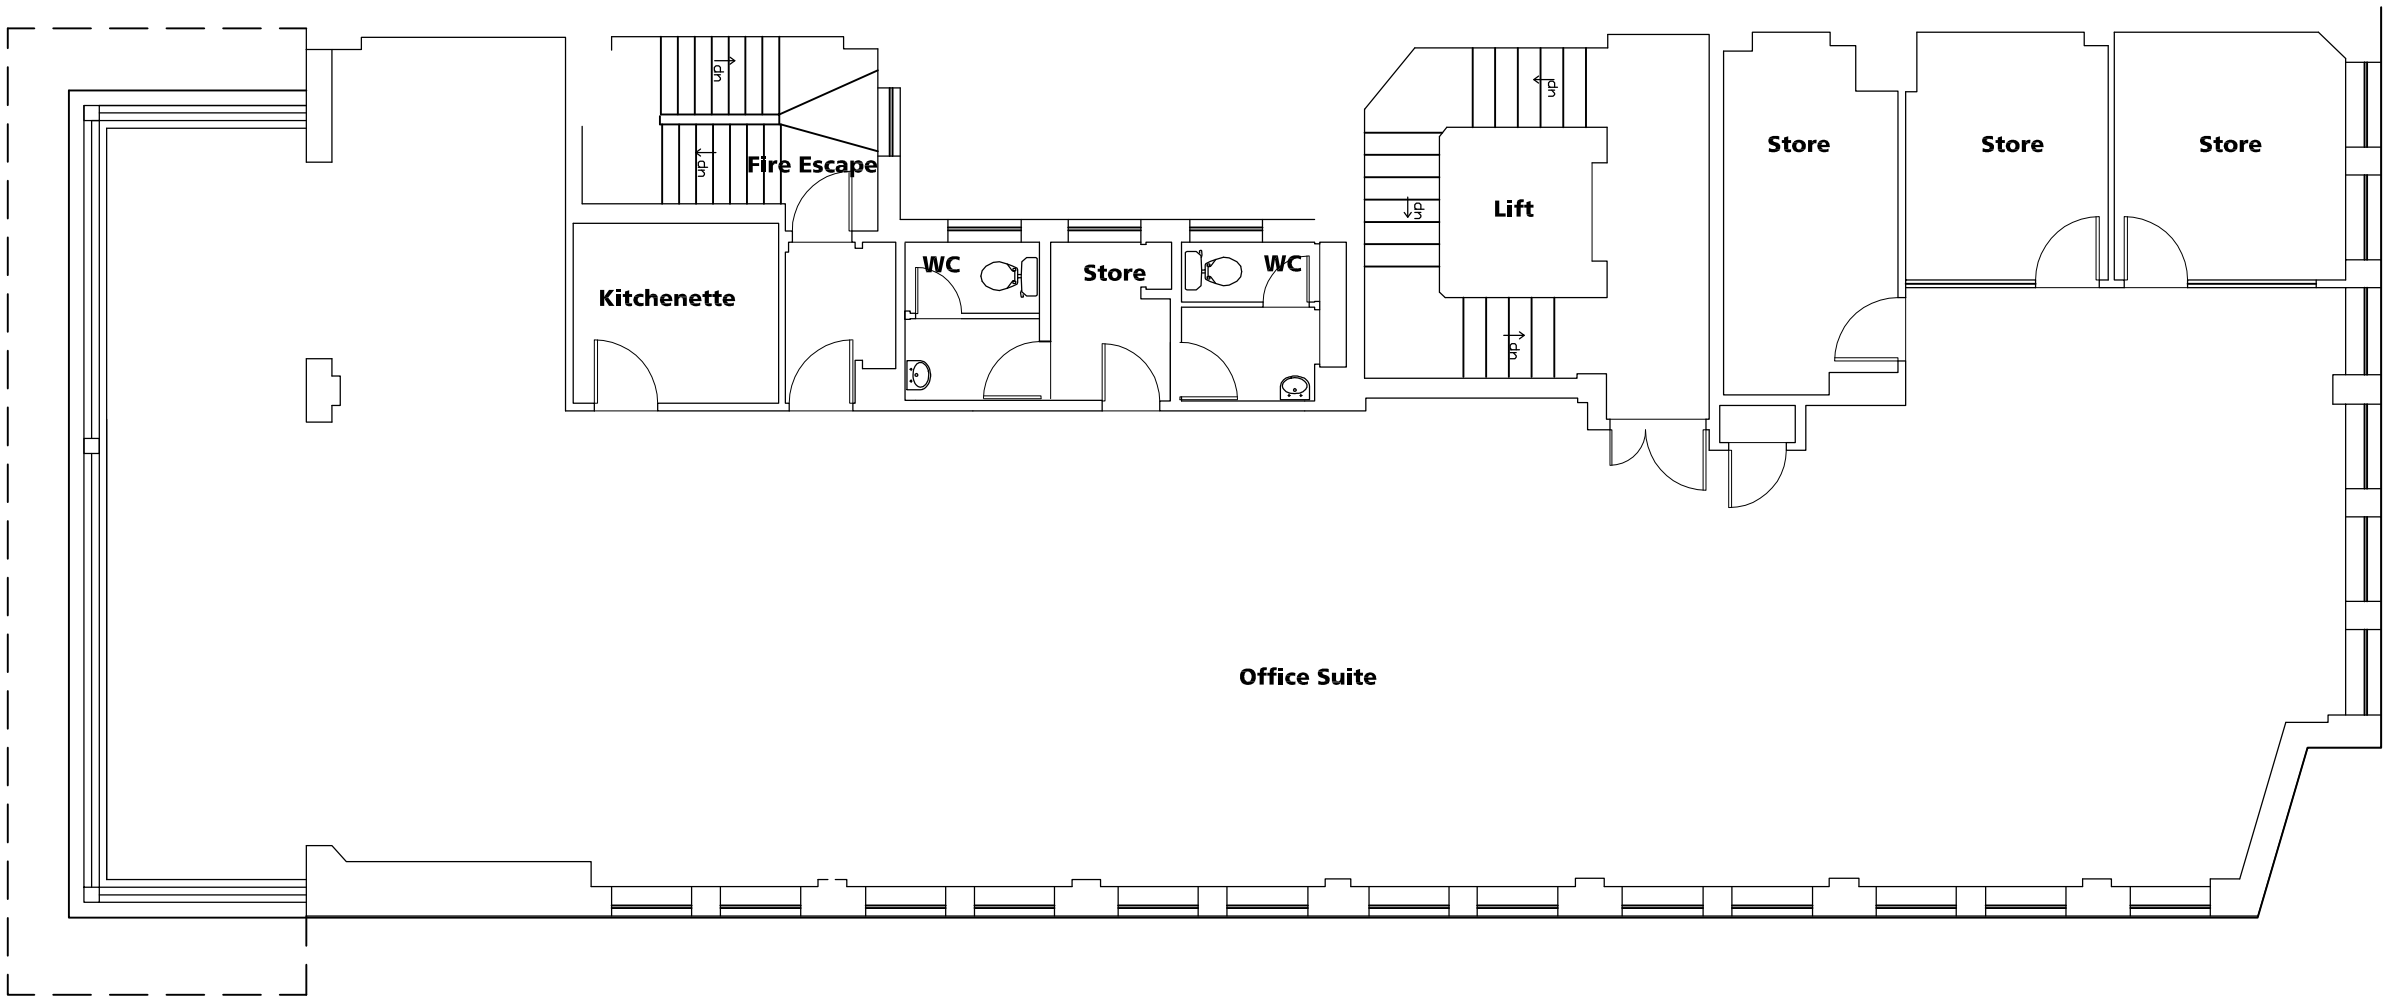

Revision

Client

CRYSTAL LAND & PROPERTY MANAGEMENT

Job

61 MOSLEY STREET MANCHESTER

Drawing

PROPOSED SECOND FLOOR PLAN

1:100 @ A3	Scale
AJ	Drawn
FEB 13	Date

Drg. No.	Rev.
E295 - 101	

Architects Planning Interior Design & Landscape
No.1 The Downs Altrincham Cheshire WA14 2QD
T: +44 (0)845 165 6258. F: +44 (0)1625 468 072
E: mail@edgearchitects.co.uk
W: edgearchitects.co.uk