
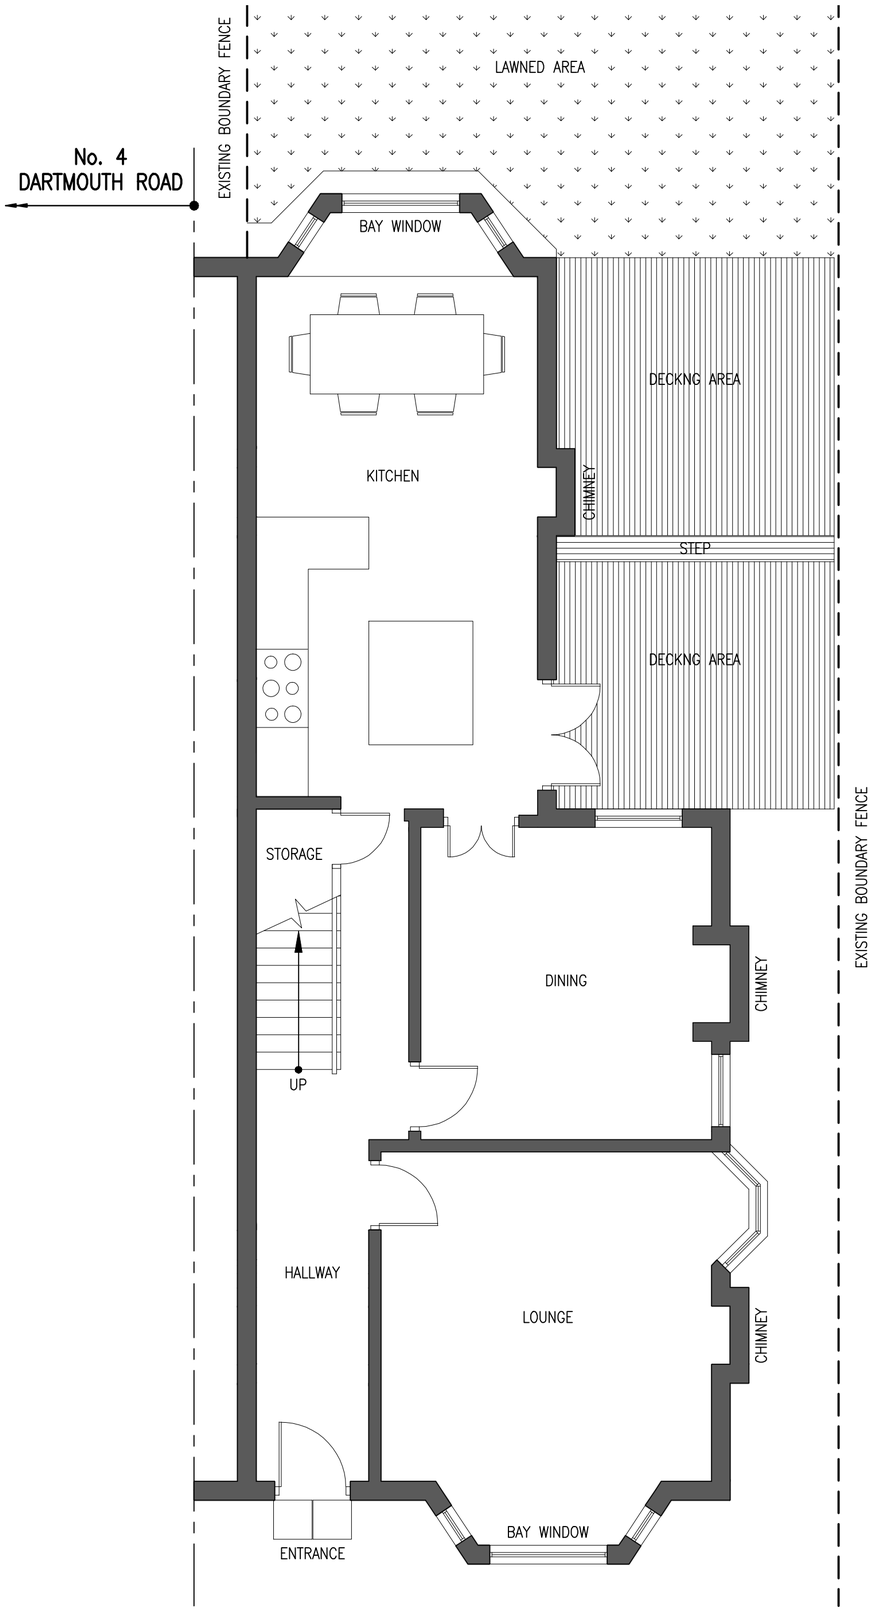


EXISTING GROUND FLOOR LAYOUT

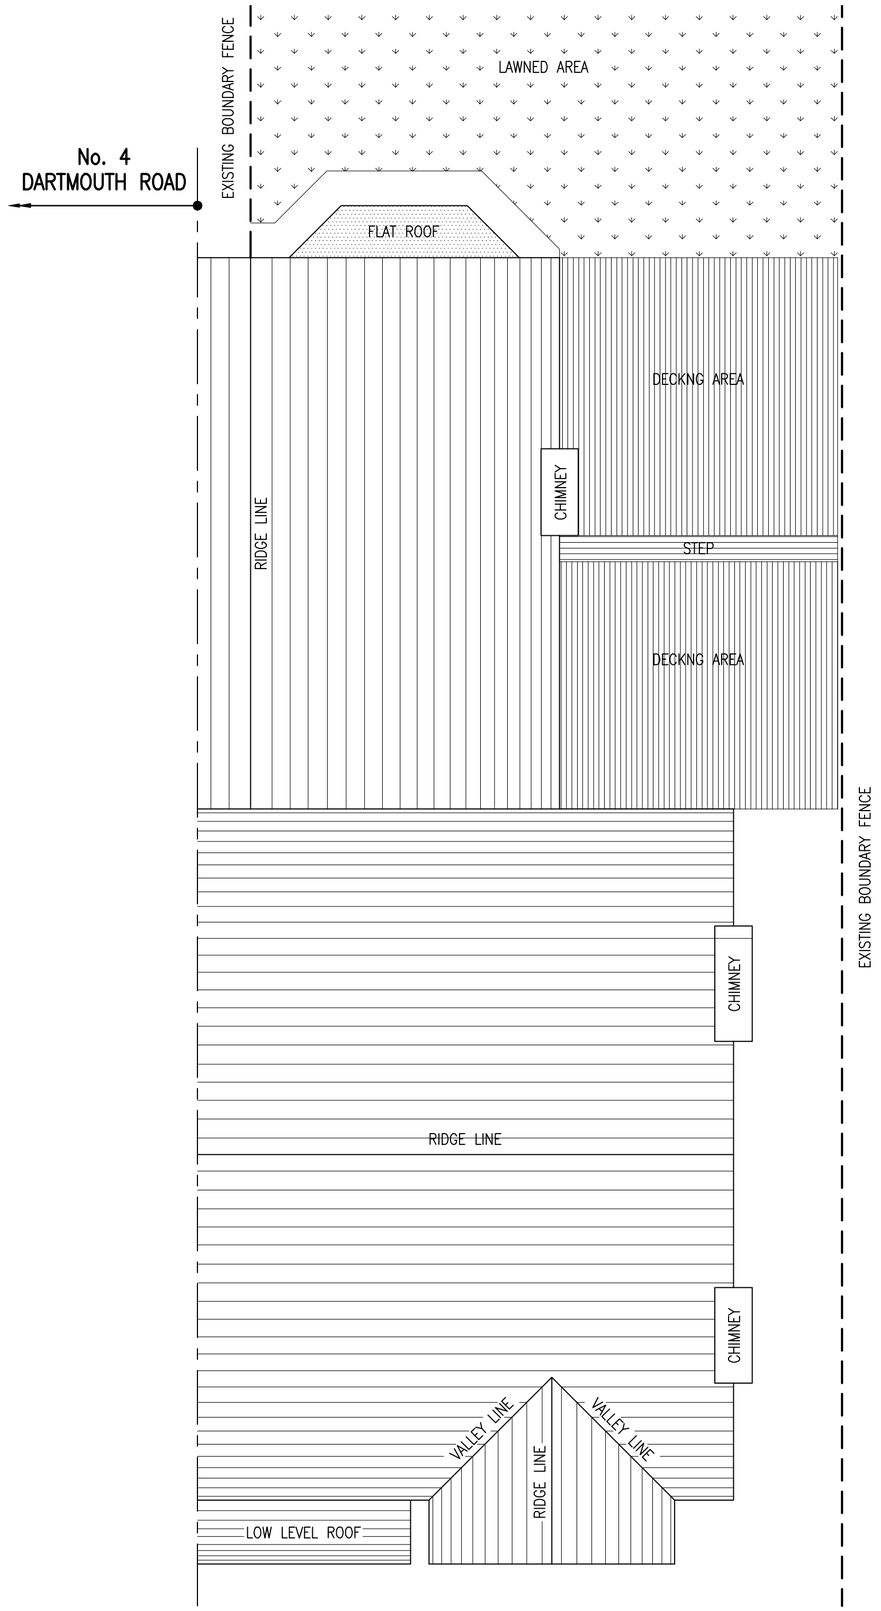

EXISTING ROOF LAYOUT

GENERAL NOTES

1. NO DEVIATION FROM THE DETAILS SHOWN ON THIS DRAWING IS ALLOWED WITHOUT PRIOR PERMISSION IN WRITING.
2. ALL DRAWINGS ARE TO BE READ IN CONJUNCTION WITH ALL ARCHITECTS, ENGINEERS AND SPECIALISTS DRAWINGS AND THE SPECIFICATION.

PRELIMINARY

Rev.	Amendment	Date
P1	FIRST PRELIMINAY ISSUE.	FEB '10

Project

SINGLE STOREY EXTENSION
MR & MRS FOX
2 DARTMOUTH ROAD
CHORLTON
M21 8XJ

Title

EXISTING LAYOUTS

Drawn	Date	Scale
AB	FEB '10	1:50 @ A2

Job No.	Drawing No.	
AB11	01	P1