Notes:
Sketch schemes may be based on plan information of unknown origin and is subject to verification and survey.
Contractors must verify all dimensions on site before commencing any work or shop drawings. This drawing is not to be scaled. Use figured dimensions only.
Building areas are liable to adjustment over the course of the design process due to ongoing construction detailing developments.

Subject to statutory approvals and survey.

50 40 30 20 10mm

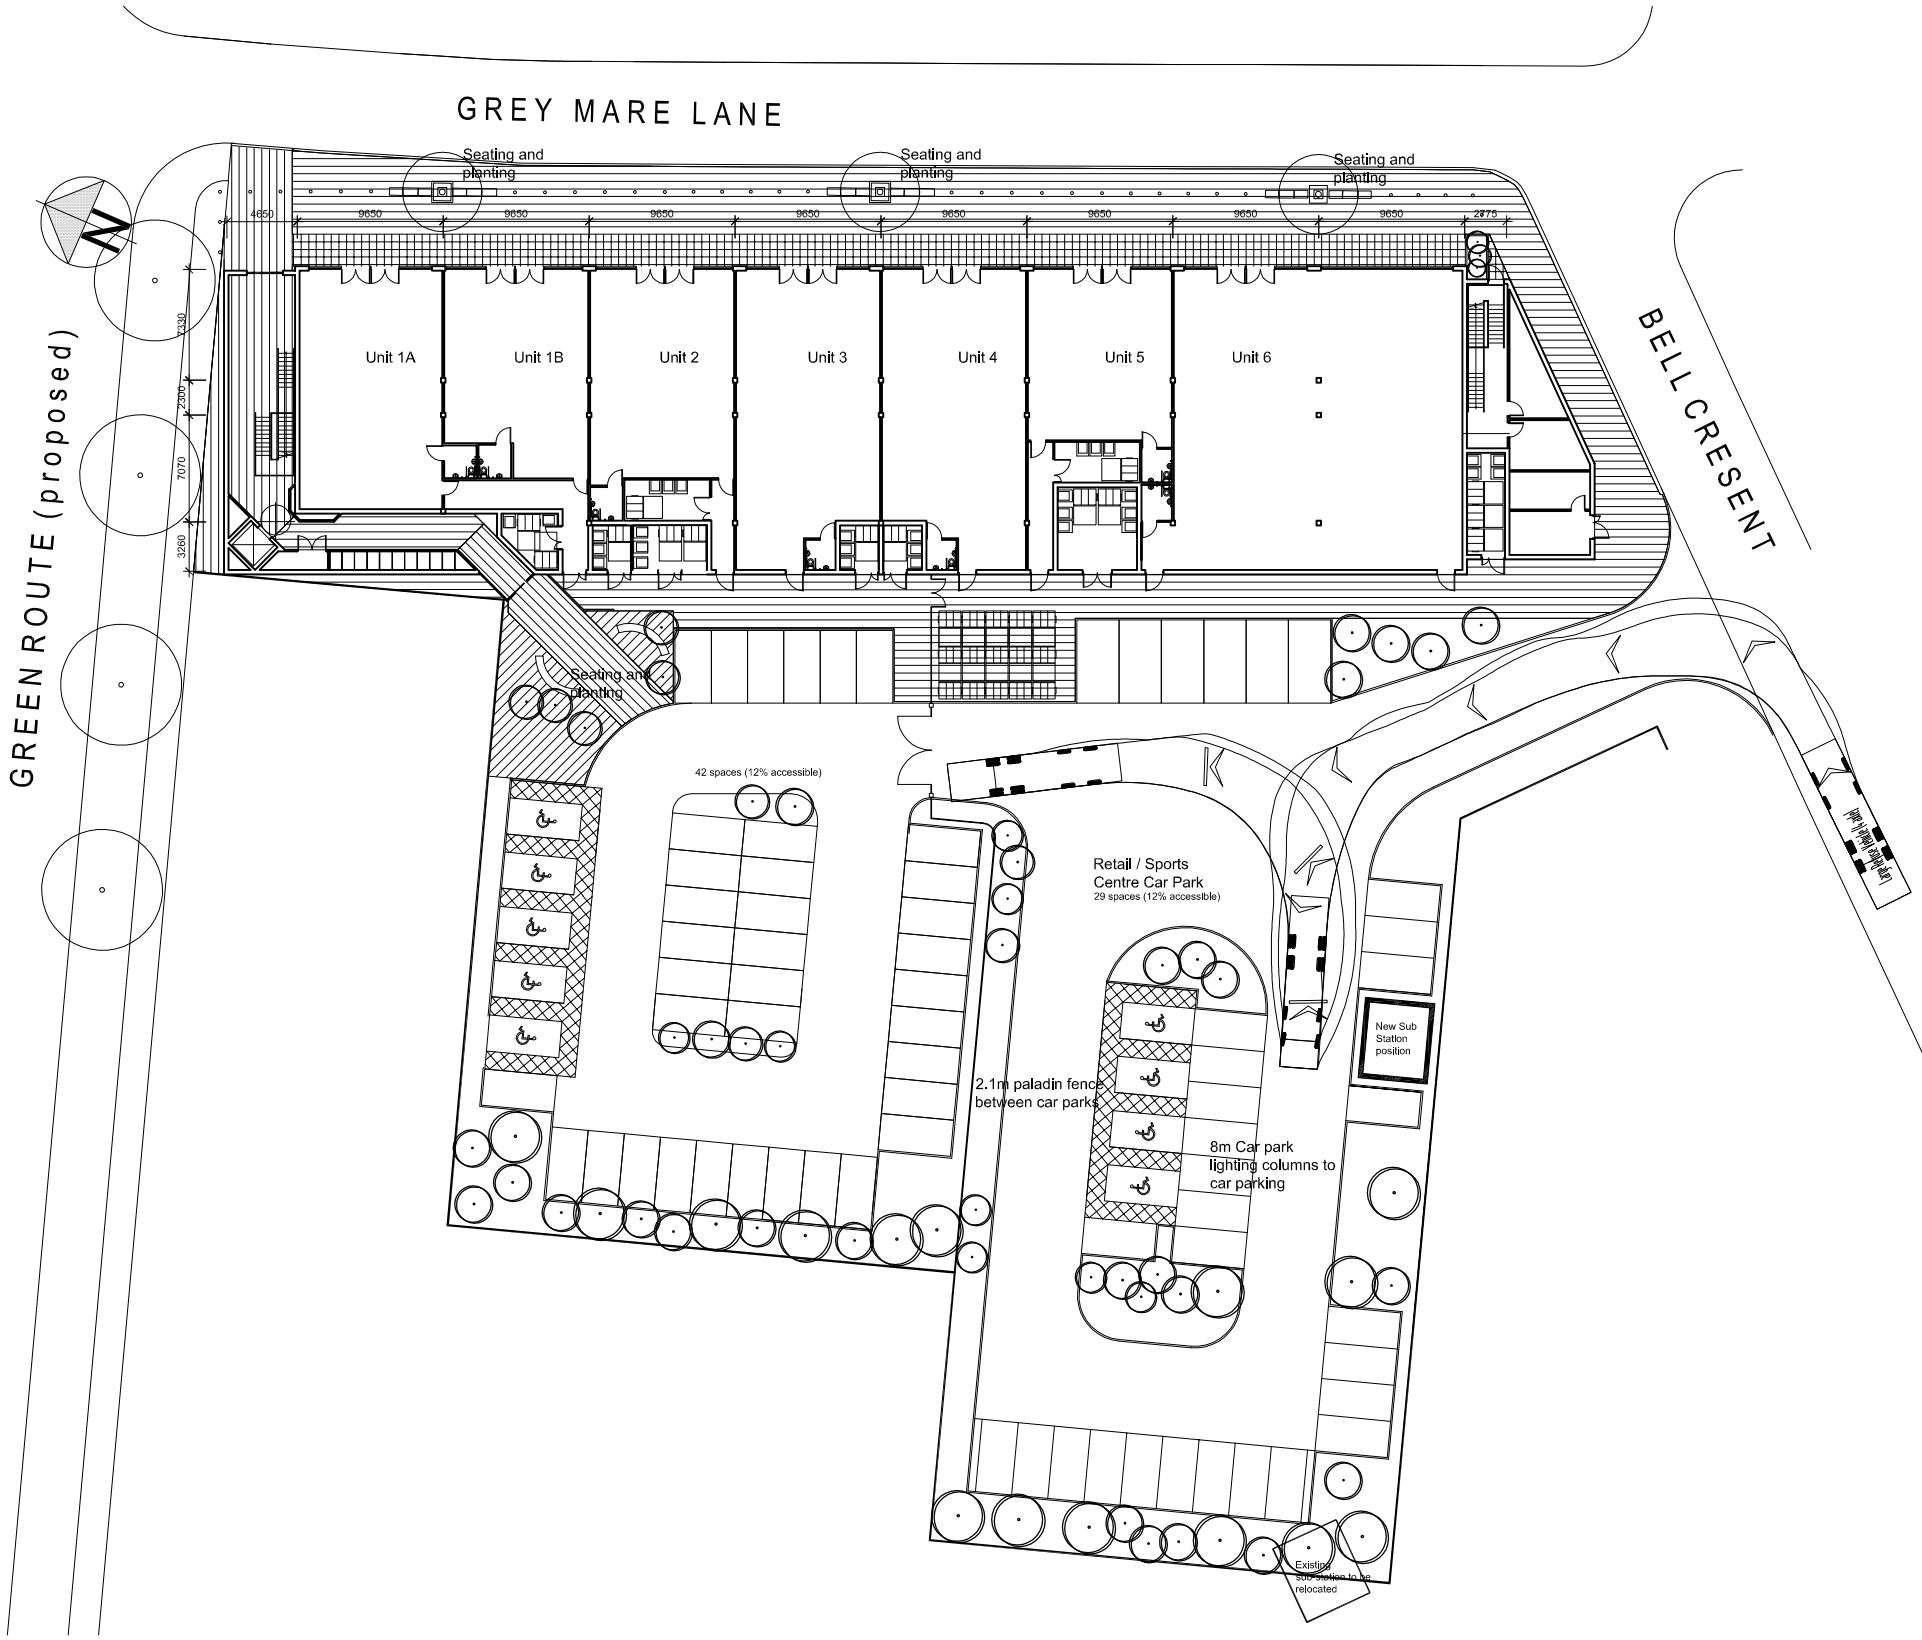

revisions
status Planning

edward architectural services ltd
15 queen square, leeds ls2 8aj 0113 3976255 www.eas-limited.co.uk

project Beswick Phase 2
client Gleeson Regeneration Ltd
title Block F
Site Layout

drawn ba checked . date 02.08.07 scale 1:500@A3
job no 0113 drawing no PL50A rev A