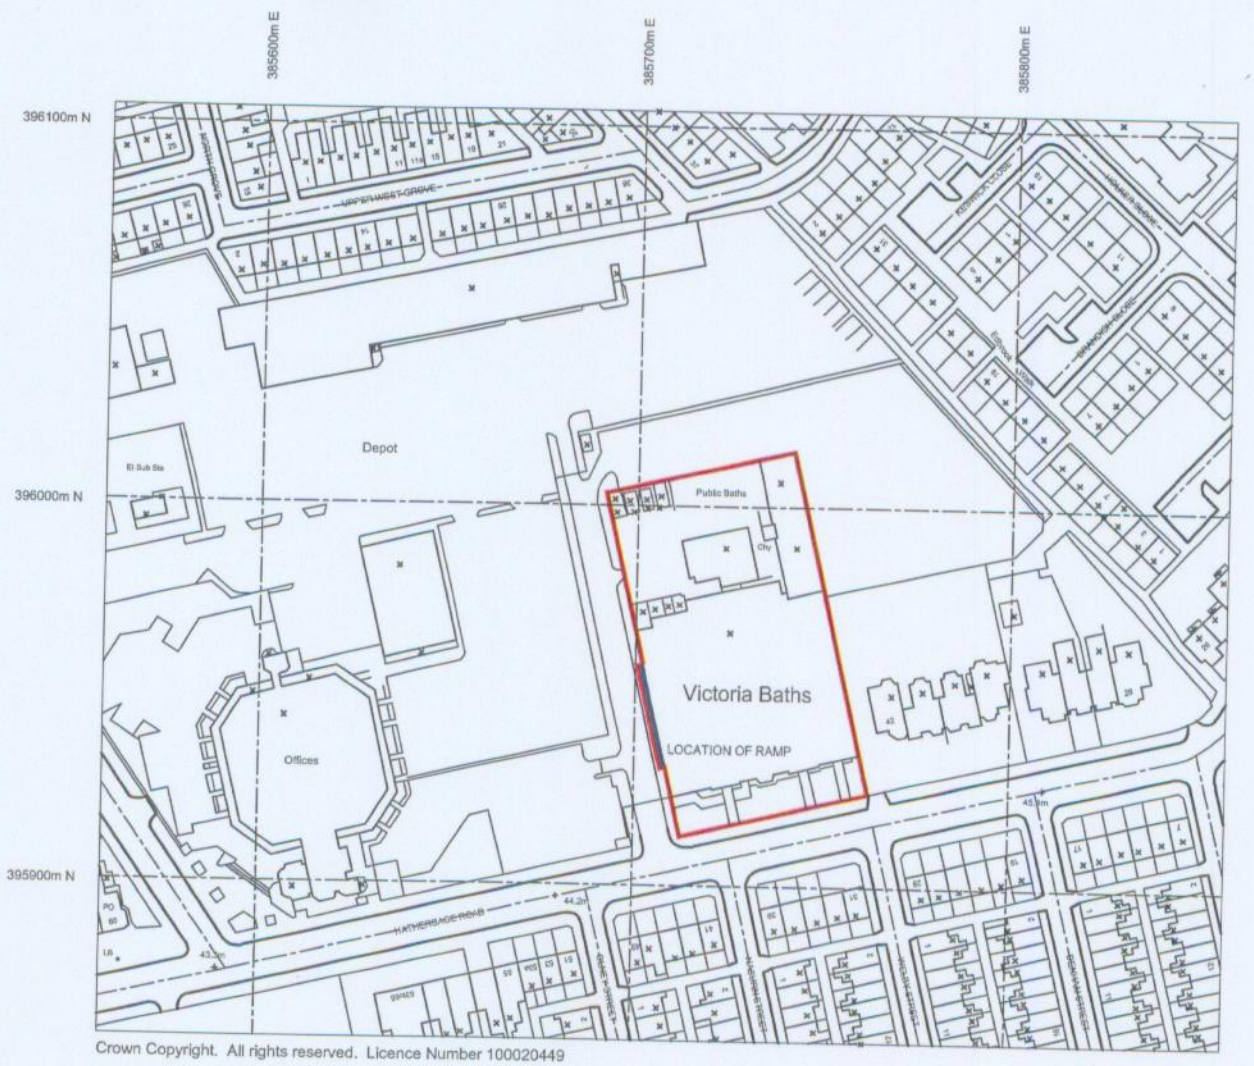


Crown Copyright. All rights reserved. Licence Number 100020449

VICTORIA BATHS - ORDNANCE SURVEY KEY PLAN - SCALE 1:1000

0 10m 50m 100m

SCALEBAR(1:1000)

PLANNING
ACK'D
REPLIED
RECD 14 MAY 2008
M
M
M
FOR ACTION
M

CONTRACT
Victoria Baths
Enveloping Scheme.

CLIENT
THE VICTORIA BATHS TRUST

OS SITE PLAN

CONTRACT No. 3695B SCALE 1:1000

DRAWING No. 182a DATE 03.2007

REVISION A

LLOYD EVANS PRICHARD
LTD
CHARTERED ARCHITECTS
No.5 The Parsonage
Manchester M3 2HS
Tel: 0161-834 8251
Fax: 0161-832 1785
E mail: post@lep-architects.co.uk