
MAIN ENTRANCE CANOPY
FRONT ELEVATION
1:20@A1

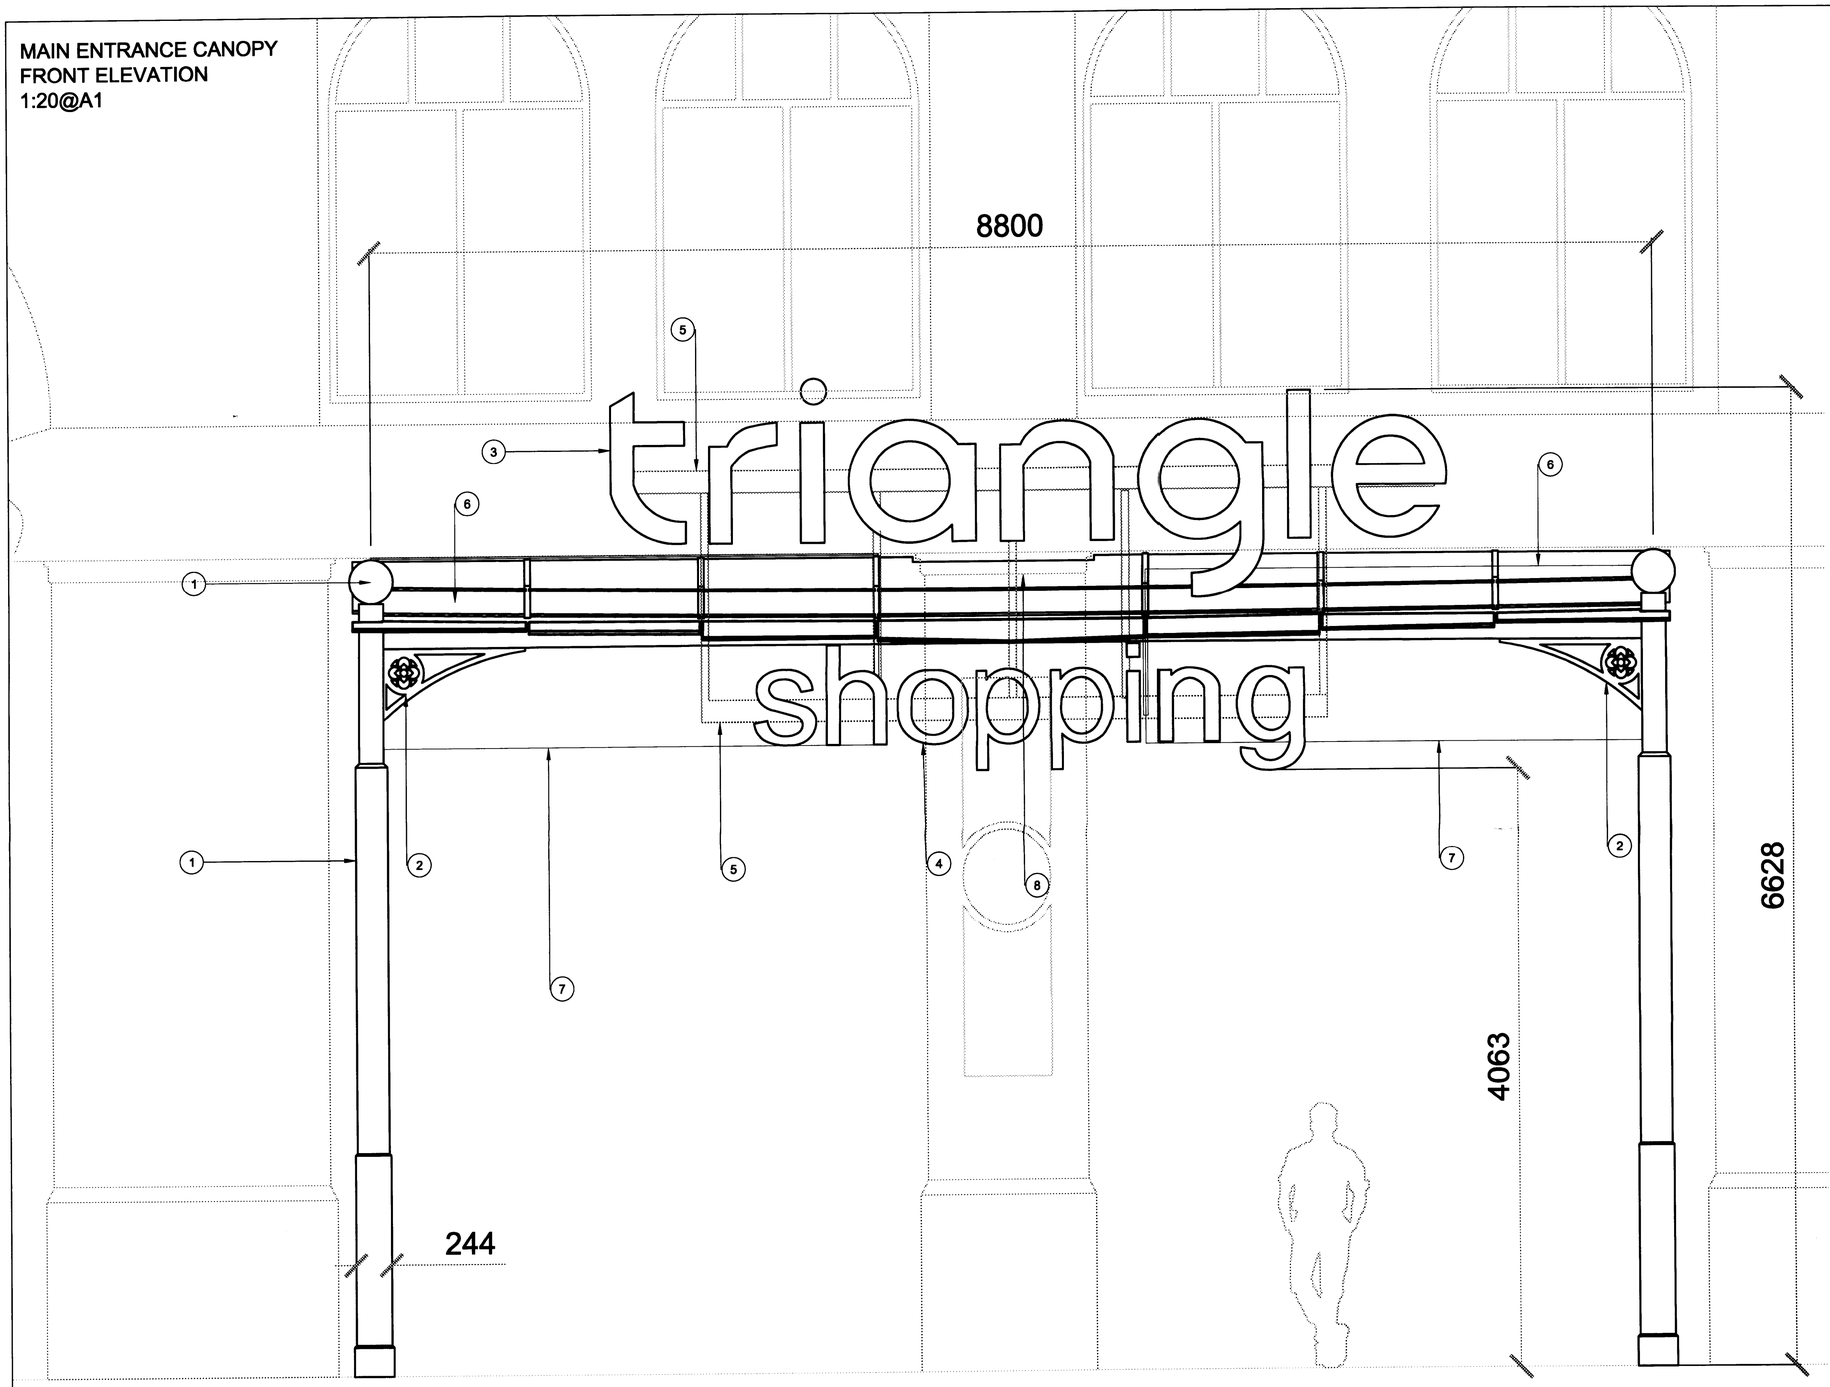

KEY:

1. POWDER COATED STEEL STRUCTURE (RAL 7023 DARK GREY). SECTIONS TO STRUCTURAL ENGINEERS SPECIFICATIONS. ATTACHED TO BUILDING VIA UNDERSIDE OF EXISTING 1ST FLOOR COMPOUND TRIPLE BEAM.
2. LASERCUT "FRETWORK" DETAILING. POWDER COATED STEEL PLATE RAL 7023 DARK GREY.
3. SIGNAGE LETTERING "triangle" TO BE CREATED FROM ORANGE COLOUR OPAQUE UV STABLE ABS/ACRYLIC AND MADE WEATHERPROOF. BRUSHED EFFECT ALUMINIUM EDGING AROUND LETTERING RIM. LED LIGHTING TO INTERNAL OF EACH LETTER. EXACT DETAIL AND LUMINOSITY TO BE PROVIDED BY SIGNAGE CONTRACTOR.
4. SIGNAGE LETTERING "shopping" TO BE CREATED FROM WHITE COLOUR OPAQUE UV STABLE ABS/ACRYLIC AND MADE WEATHERPROOF. BRUSHED EFFECT ALUMINIUM EDGING AROUND LETTERING RIM. LED LIGHTING TO INTERNAL OF WEACH LETTER. EXACT DETAIL AND LUMINOSITY TO BE PROVIDED BY SIGNAGE CONTRACTOR.
5. SIGNAGE FRAMEWORK CONSTRUCTED FROM POWDER COATED STEEL TO MATCH RAL 7023 DARK GREY.
6. OVERHEAD GLAZING TO BE APPROPRIATE SAFETY GLASS. 17.5MM CLEAR SPIDER GLASS OR SIMILAR.
7. GLASS FIRE SCREENS SUPPORTED FROM LOWER ARCH OF STEEL STRUCTURE IN EXISTING LOCATION.
8. FOOTFALL COUNTER TO BE RELOCATED BENEATH CANOPY.

All proprietary goods and materials are to be fitted in accordance with manufacturers instructions and relevant Codes Of Practice. All work to comply with British Standards and relevant parts of "The Building Standards (Scotland) Regulations 1990" or equivalent national regulations. Notwithstanding all of the above, all electrical work must comply with current I.E.E. regulations or equivalent. The contractor will be held responsible for the structural integrity of all fittings and fixtures supplied.

Notes

1. Dimensions must be checked by Contractors and setting out drawings based on site dimensions must be approved by bright 3d ltd prior to construction.
2. Any variations between stated dimensions and site dimensions should be reported to the designer prior to work being executed.
3. Samples of all finishes must be provided by Contractors for approval by bright 3d ltd prior to construction.

Revision	Description	Date
1	SCALE CLARIFIED	HJ 19.08.08

PROPOSED

Stamp: Unless stated this drawing is not for construction.

BRIGHT
Bright 3D Environments
The Sugerbond
2 Anderson Place
Edinburgh EH6 5NP
Tel: 0131 553 0920
Fax: 0131 555 6762
Company No. 281439

29 AUG 2008

Client
THE TRIANGLE SHOPPING CENTRE MANCHESTER

Job
THE TRIANGLE SHOPPING CENTRE MANCHESTER - EXTERNAL WORKS

Description
PROPOSED EXCHANGE SQUARE ENTRANCE - FRONT ELEVATION

Scale	Date	Drawn/Checked
VARIES	27.06.08	HJ

Drawing No. 1249-001
Revisions 1

This drawing is the property of bright 3d ltd. Copyright is reserved by them and the drawing is issued on the condition that it is not copied, reproduced, retained or disclosed to any unauthorised person, either wholly or in part without the consent in writing of bright 3d ltd.