Do not scale from this drawing. All information should be checked by the contractor on site before commencing work. Any discrepancies should be reported to the architect immediately. All rights are reserved and are not transferable. Unauthorised reproductions of this drawing are not permitted.

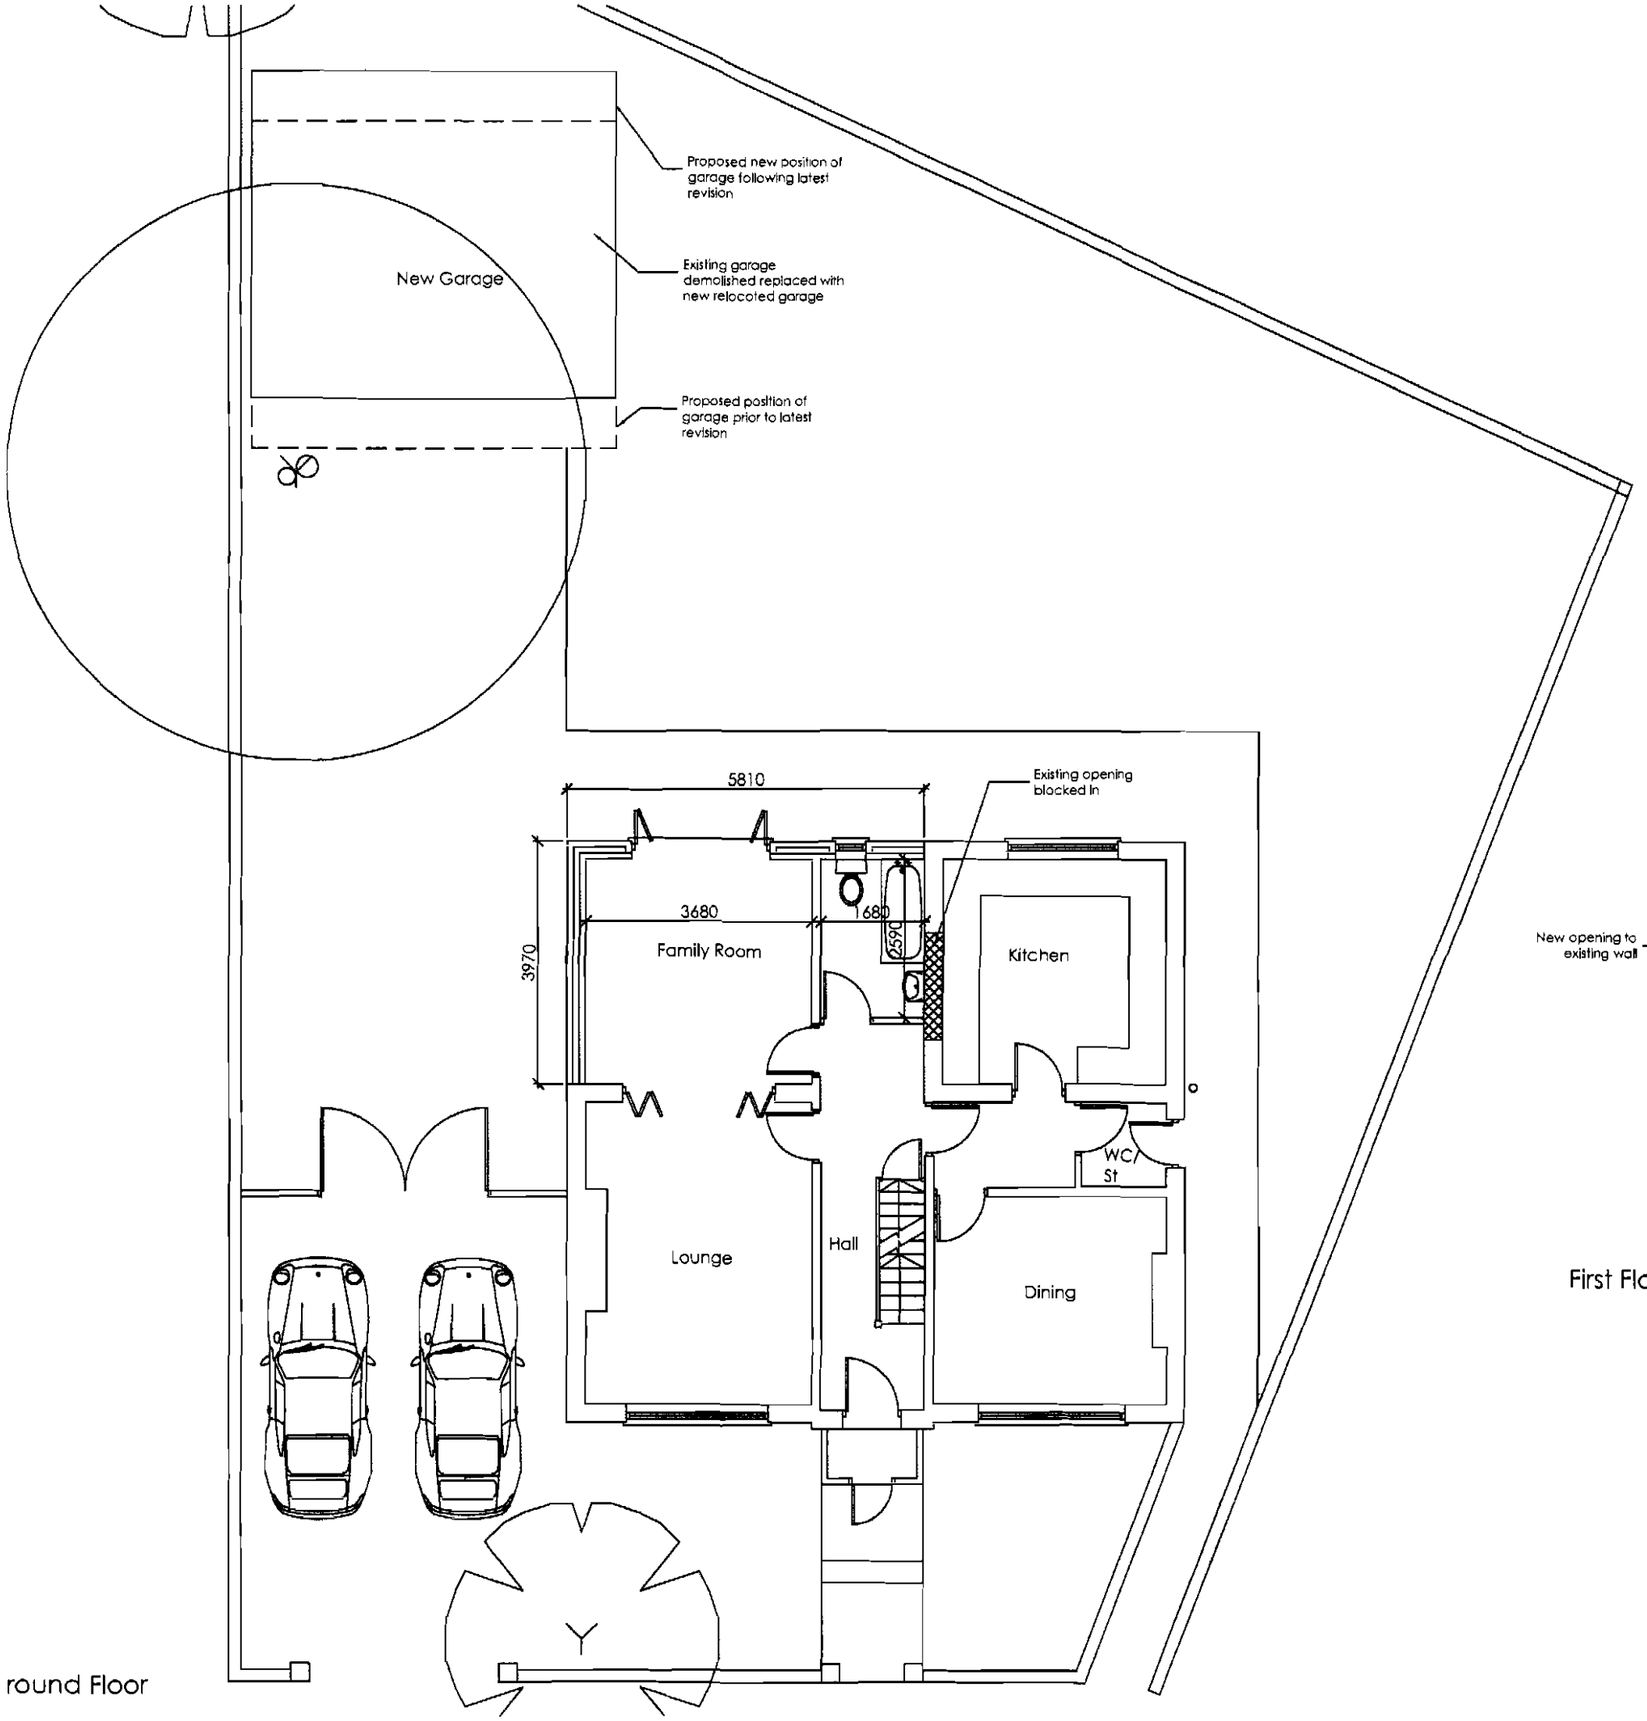

round Floor

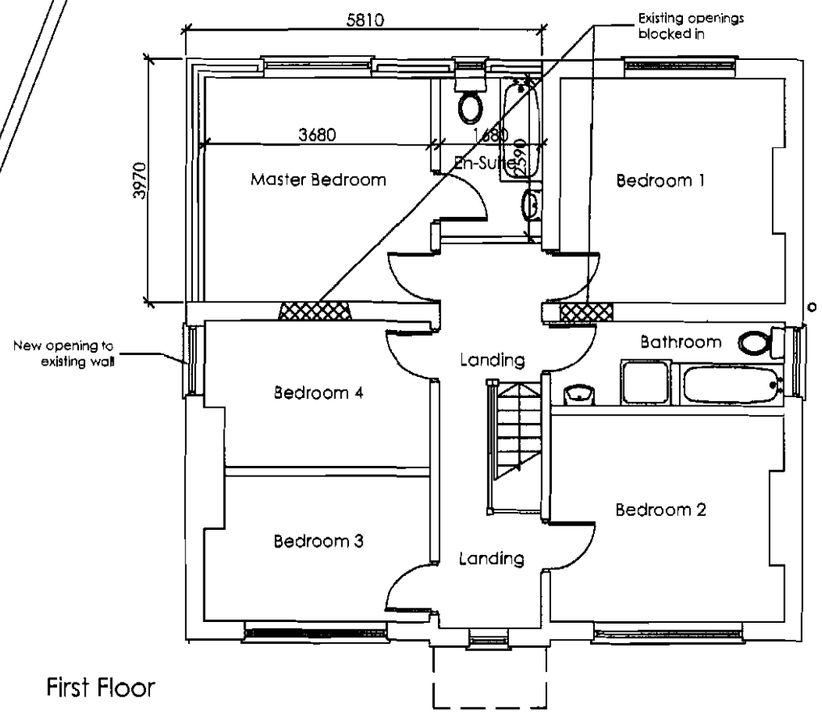

First Floor

A Tree added to reor gorden. Proposed garage repositioned accordingly. 29.07.08

AGENT/CONTRACTOR studio ad 07506 696289	DRAWING TITLE Prapased Plans
PROJECT Proposed Extension 17 Clevelond Road Cheethom Hill Monchester M8 4GS	THIS DRAWING IS FOR THE PURPOSES OF A PLANNING APPLICATION ONLY
Scale: 1:100	Drawn By: HS
Date: 25.03.08	
Drawing Number: 0802 - P - 01	Revision: A