

FRONT ELEVATION

?

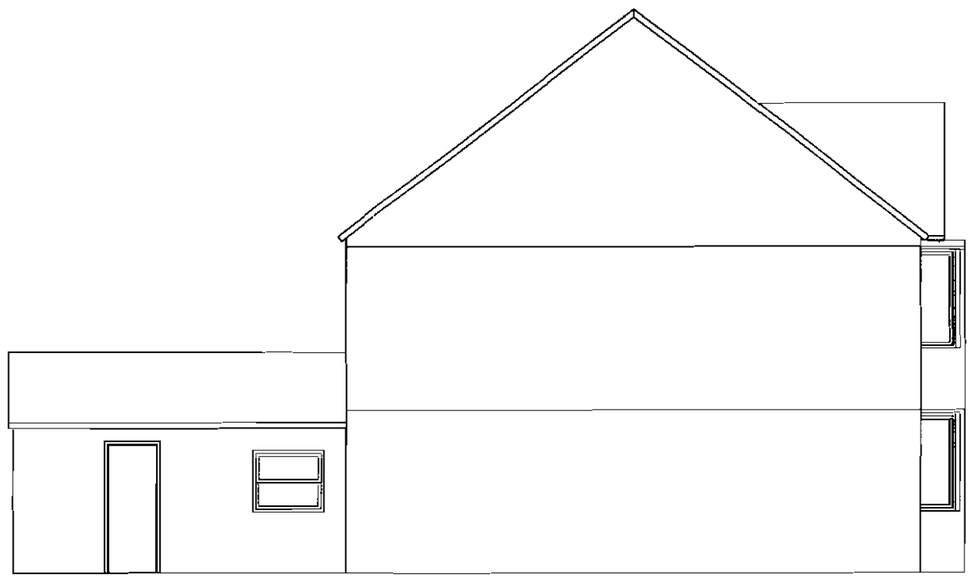

SIDE ELEVATION

?

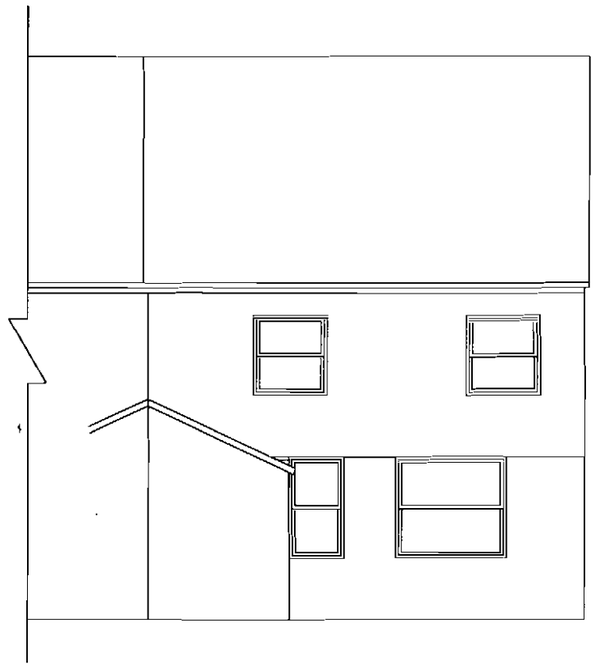

REAR ELEVATION

?

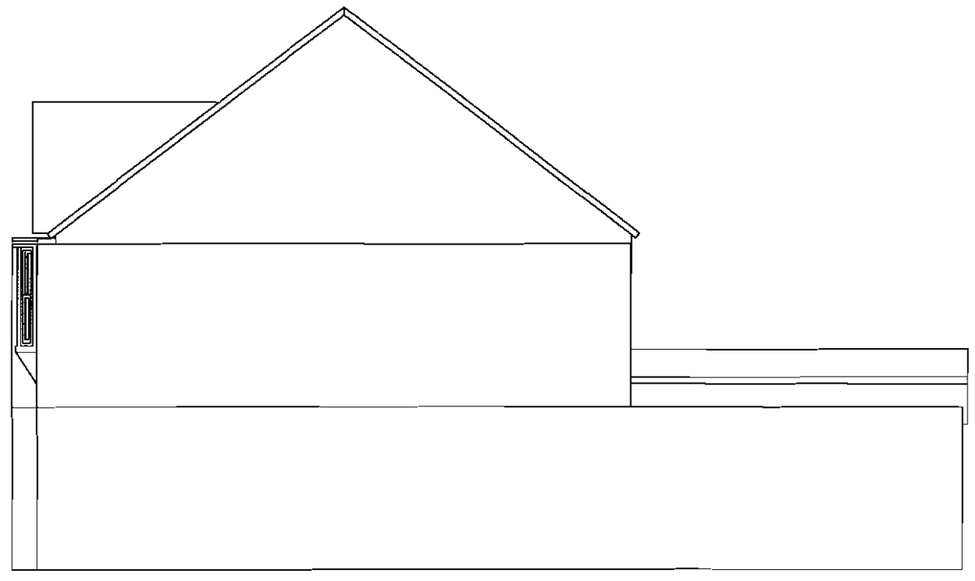

SIDE ELEVATION

?

THIS DRAWING IS FOR PLANNING AND BUILDING REGULATIONS ONLY.

The builder must check the site and the approved drawing before commencing the works and must take any working measurements as necessary. Any discrepancy in the drawings must be reported to the Client

Boundary positions must be verified by the client prior to construction if in doubt this must be checked with an accurate deed plan, for further verification consult the clients solicitor for clarification.

All the work is to be carried out in accordance to the current Building Regulations and Statutary legislations of the Local Authority Inspectors and all the materials and workmanship should comply with the appropriate codes of practice and the British Standards.

PLANNING
26 JUN 2008

Issue Date:

Revisions

No.	Date	Description

Home Sweet Home
Architectural Design Service
428 Cheetham Hill Road
Cheetham Manchester M8 9LE
UK

Title :-

Existing Elevations
First Floor Plans

Project for :-

Mr & Mrs Ghulam Abbas

Project Title :-

Proposed Extension's at
58 CRUMPSALL LANE
CRUMPSALL
M8 5SG

Date March 2008

Scale 1 : 100 Dwg NO. 03