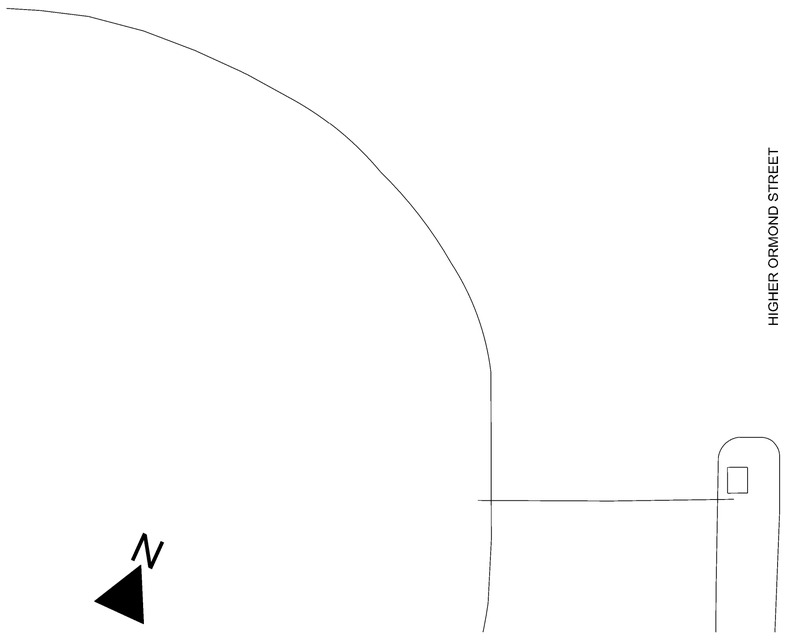

EXISTING PLAN

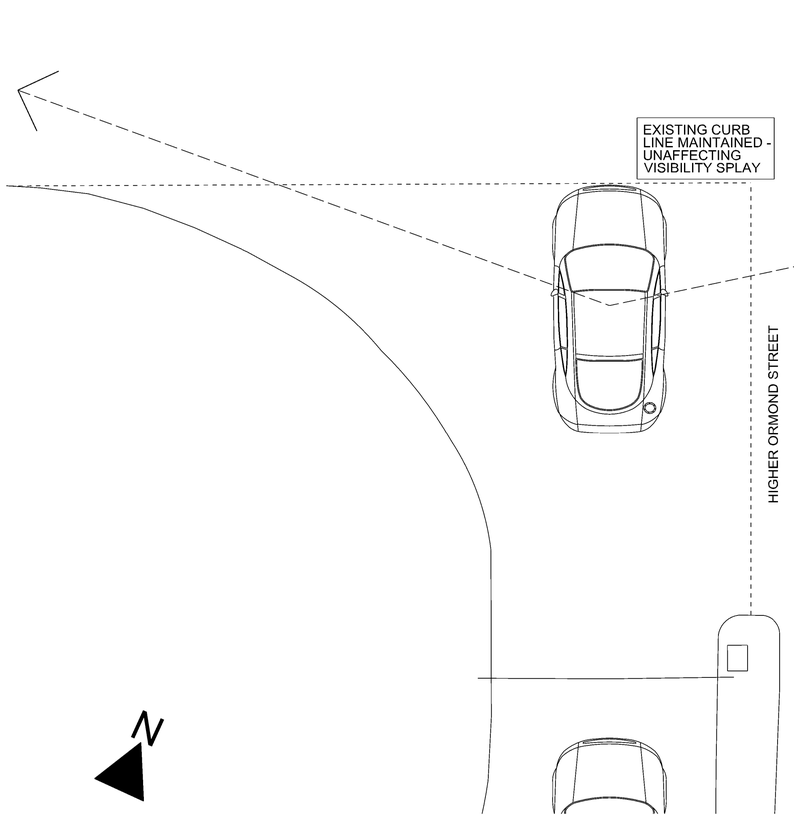

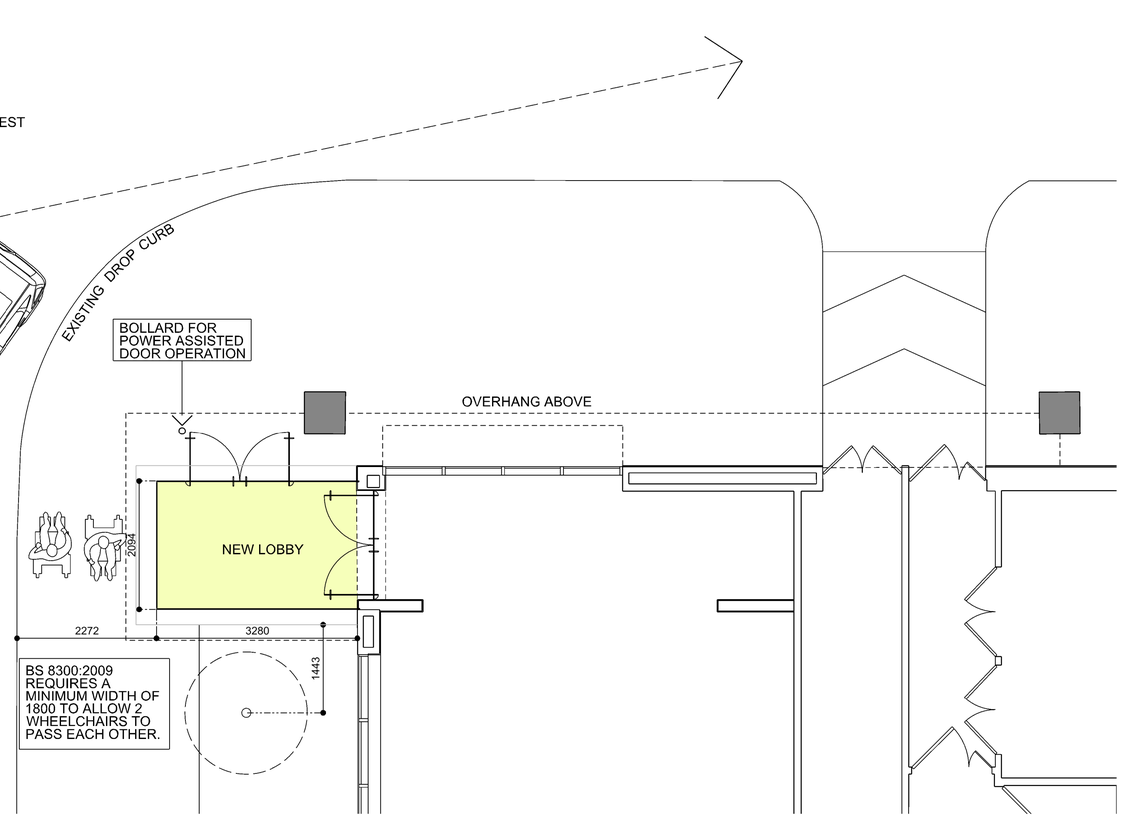

PROPOSED PLAN

BUILDING DESIGN PARTNERSHIP SHALL HAVE NO RESPONSIBILITY FOR ANY USE MADE OF THIS DOCUMENT OTHER THAN FOR THAT WHICH IT WAS PREPARED AND ISSUED.

ALL DIMENSIONS SHOULD BE CHECKED ON SITE.

DO NOT SCALE FROM THIS DRAWING.

ANY DRAWING ERRORS OR DIVERGENCES SHOULD BE BROUGHT TO THE ATTENTION OF BUILDING DESIGN PARTNERSHIP AT THE ADDRESS SHOWN BELOW.

NOTES

FIRST ISSUE

REVISION / DESCRIPTION	DRAWN	CHECKED	DATE

KEY PLAN

KEY

CLIENT LOGO

LOGO

BDP.

11 Ducie Street
P.O. Box 85, Piccadilly Basin
Manchester M60 3JA
United Kingdom
T +44 (0)161 828 2200
F +44 (0)161 828 2235
www.bdp.com

PROJECT TITLE: RNCM Propose eatery	
PROJECT NUMBER: P2003751	
DRAWING TITLE: EXISTING PLAN & PROPOSED PLAN	SCALE: 1:50@A1
	DATE: 20.02.10
DRAWING No: (SK)A002	REVISION: -