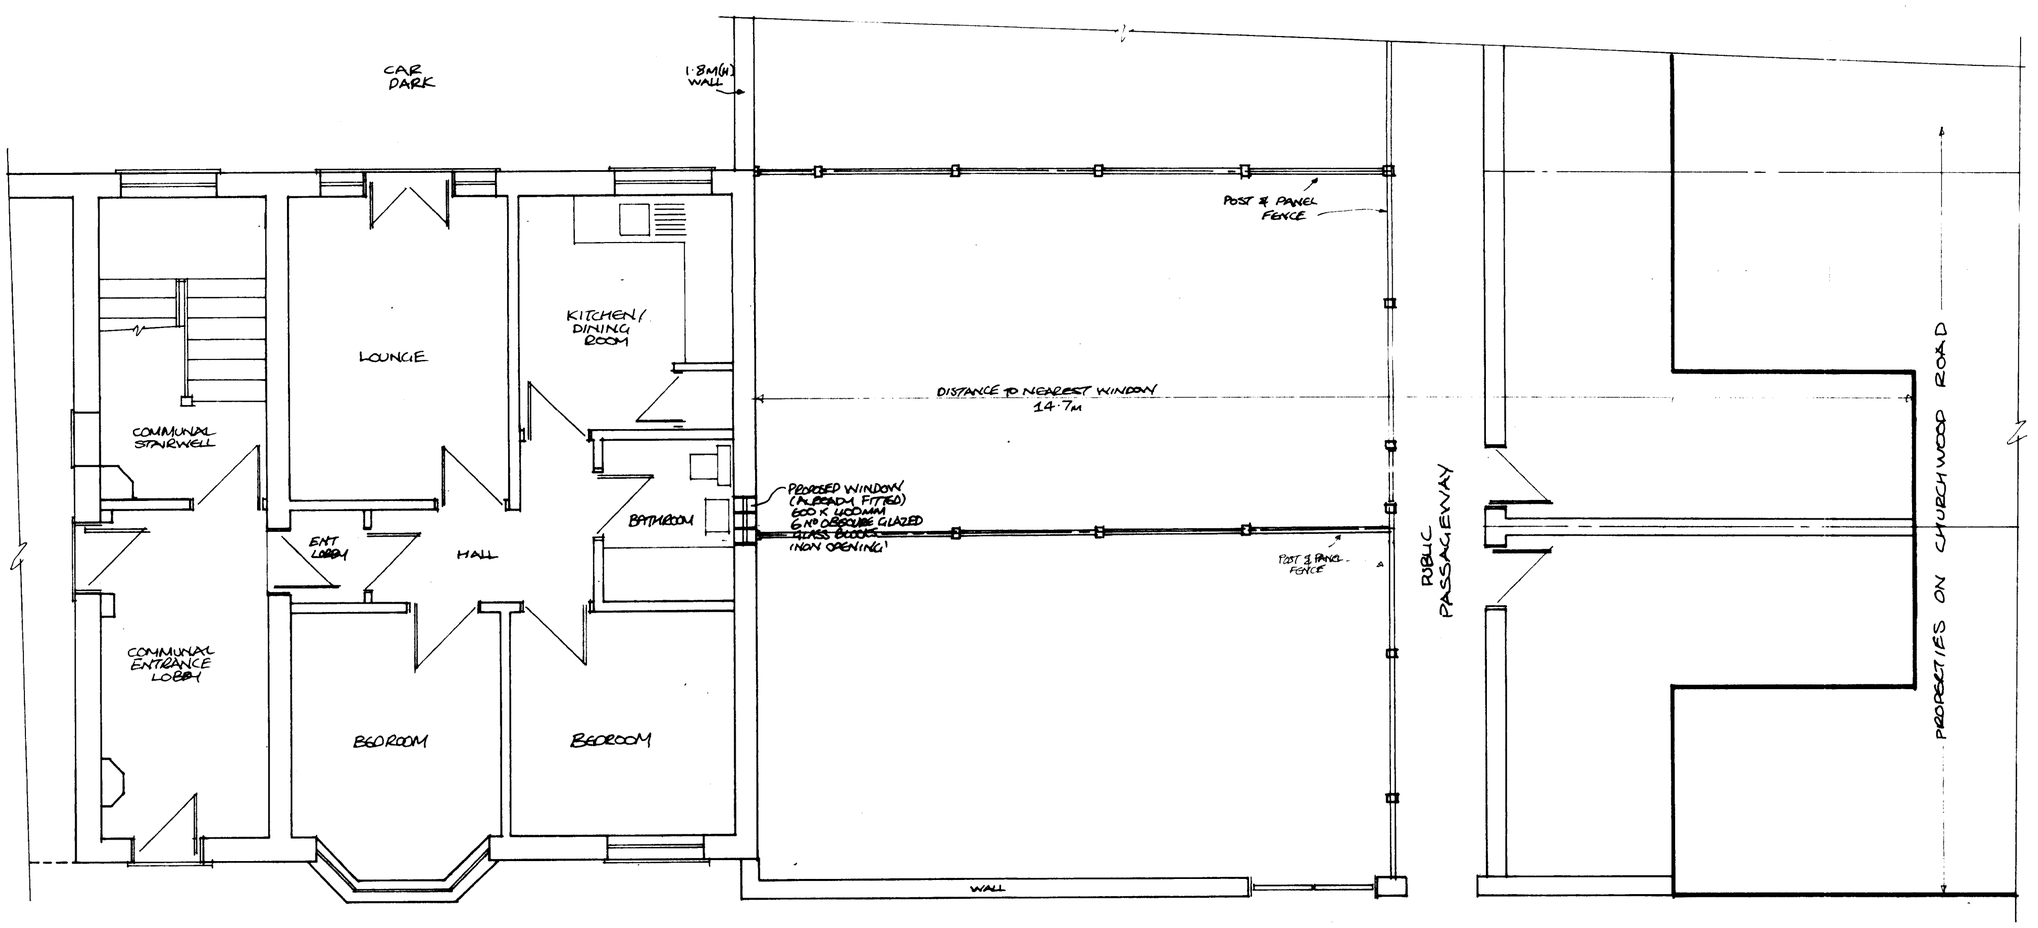

proposed ground floor plan

DAVENFIELD ROAD

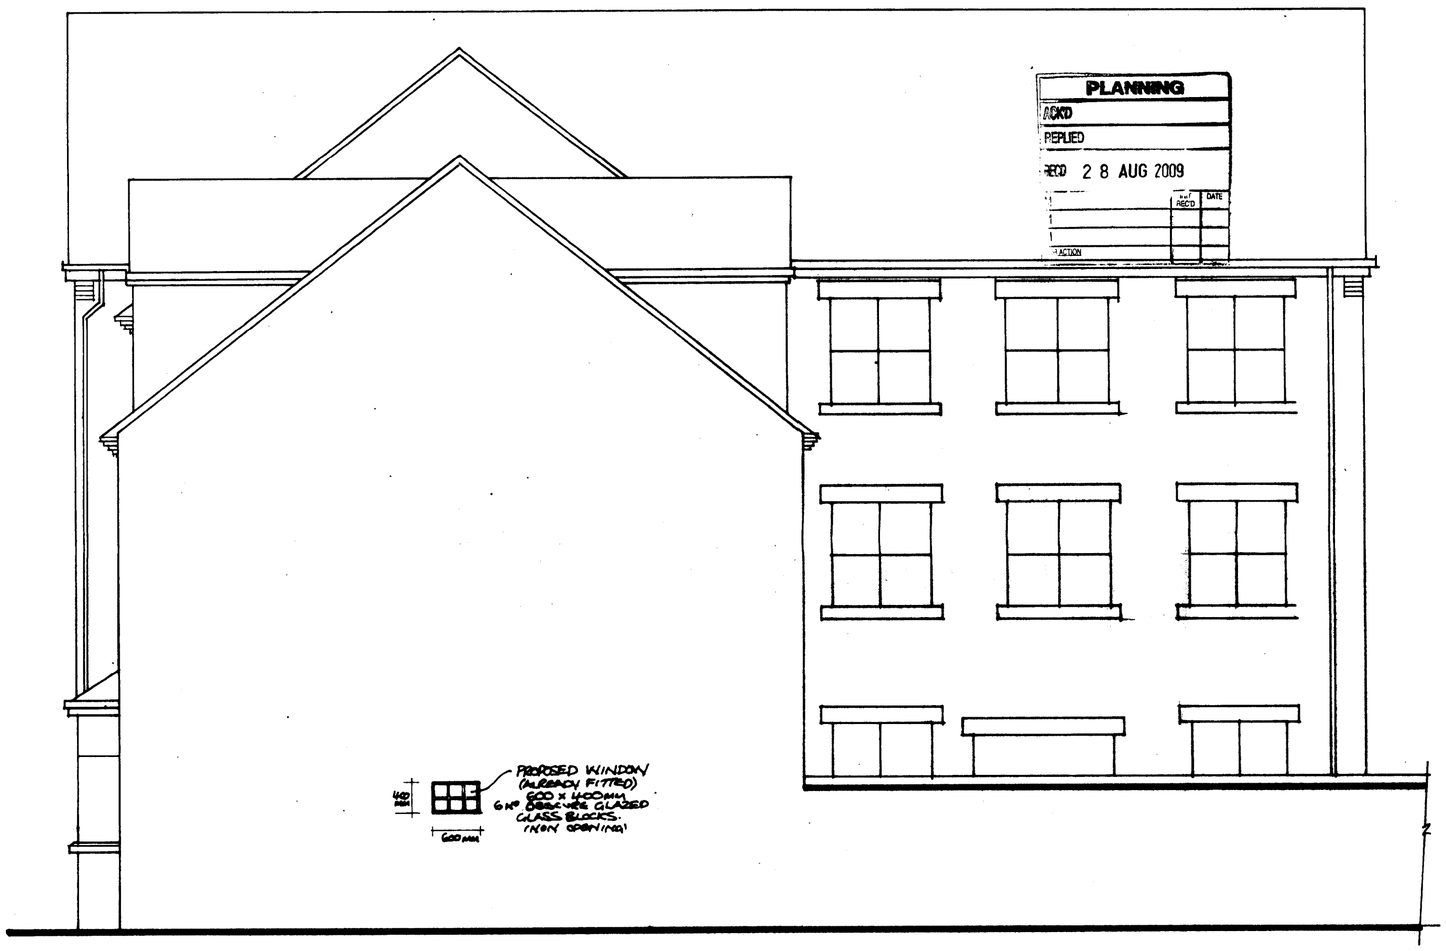

proposed gable elevation

insertion of window (6 No OBSCURE GLAZED GLASS BLOCKS (TOTAL AREA 600 x 400 MM)) into gable wall, of flat 1, 1-3 davenfield road, didsbury.

DAVENFIELD HOUSE,

scale 1-50.

REFER TO YOUR LETTER DATED 11TH AUGUST 2009: YOUR REFERENCE DP/082610/09; MR ANDREW FRYER. TITLE OF LETTER: Re: UNAUTHORISED DEVELOPMENT, INSERTION OF A WINDOW INTO THE GABLE WALL OF FLAT 1, DAVENFIELD HOUSE 1-3 DAVENFIELD ROAD, DIDSBURY M20 6TL.