




EXISTING EAST ELEVATION 1 : 100

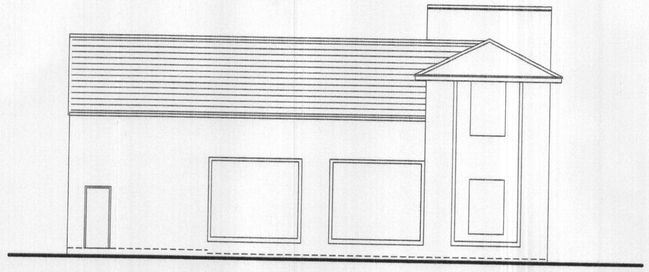


EXISTING NORTH ELEVATION 1 : 100

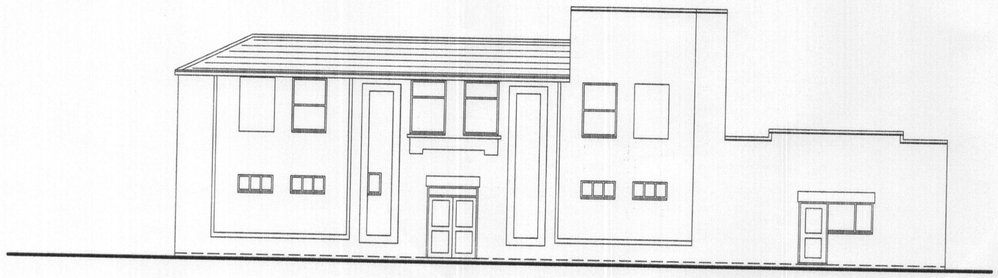


EXISTING WEST ELEVATION 1 : 100

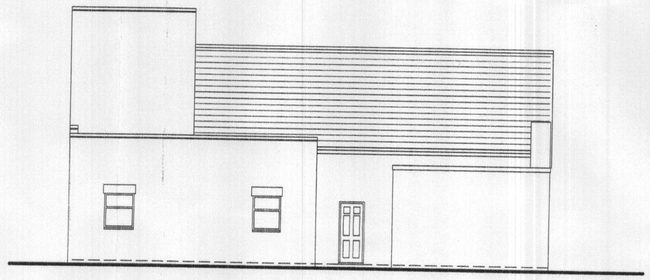

EXISTING SOUTH ELEVATION 1 : 100

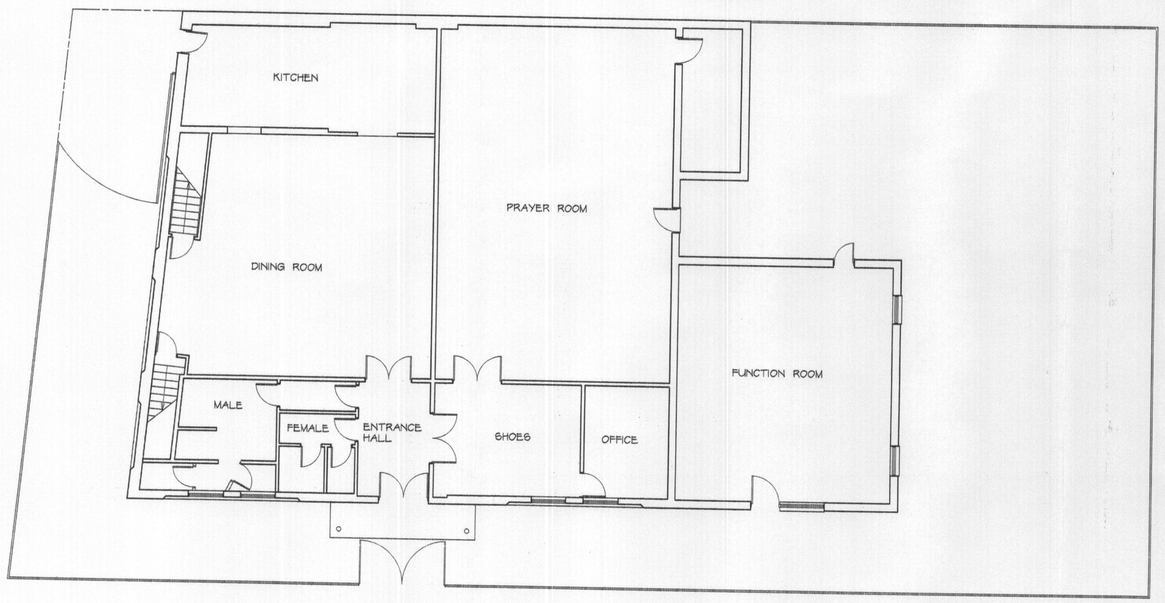


EXISTING GROUND FLOOR PLAN 1 : 100

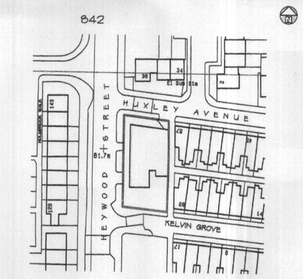


20 0 20 40 60 80

METRES

LOCATION PLAN 1 : 1250

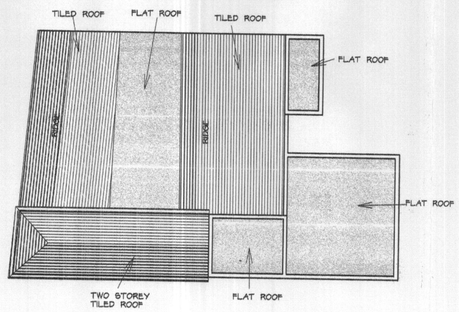

EXISTING ROOF PLAN 1 : 200

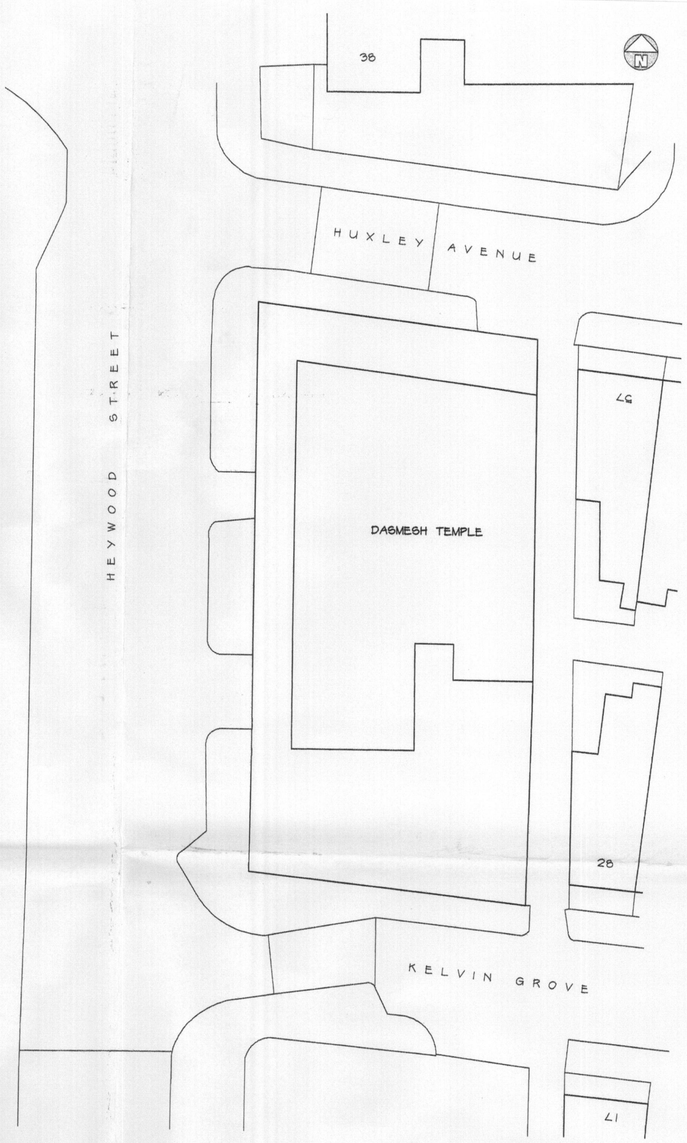

EXISTING SITE PLAN 1 : 200

Telephone 0161 643 2422

Northside Plans Ltd

Planning and Building Design

116 Simister Lane Prestwich Manchester M25 2SB

PLANNING
ACKD
REPLIED
RECD 22 FEB 2010
LOCATION

Project

SINGLE STOREY SIDE EXTENSION, FRONT ENTRANCE CANOPY AND ALTERATIONS TO ROOFS

DAGMEGH SIKH TEMPLE
HEYWOOD STREET
MANCHESTER

Title

EXISTING PLANS, ELEVATIONS AND SITE PLAN

Scale 1:100 1:200 (A1) Date 02/2010

Drawn by NIGEL TAME Dwg.no. DST/1A