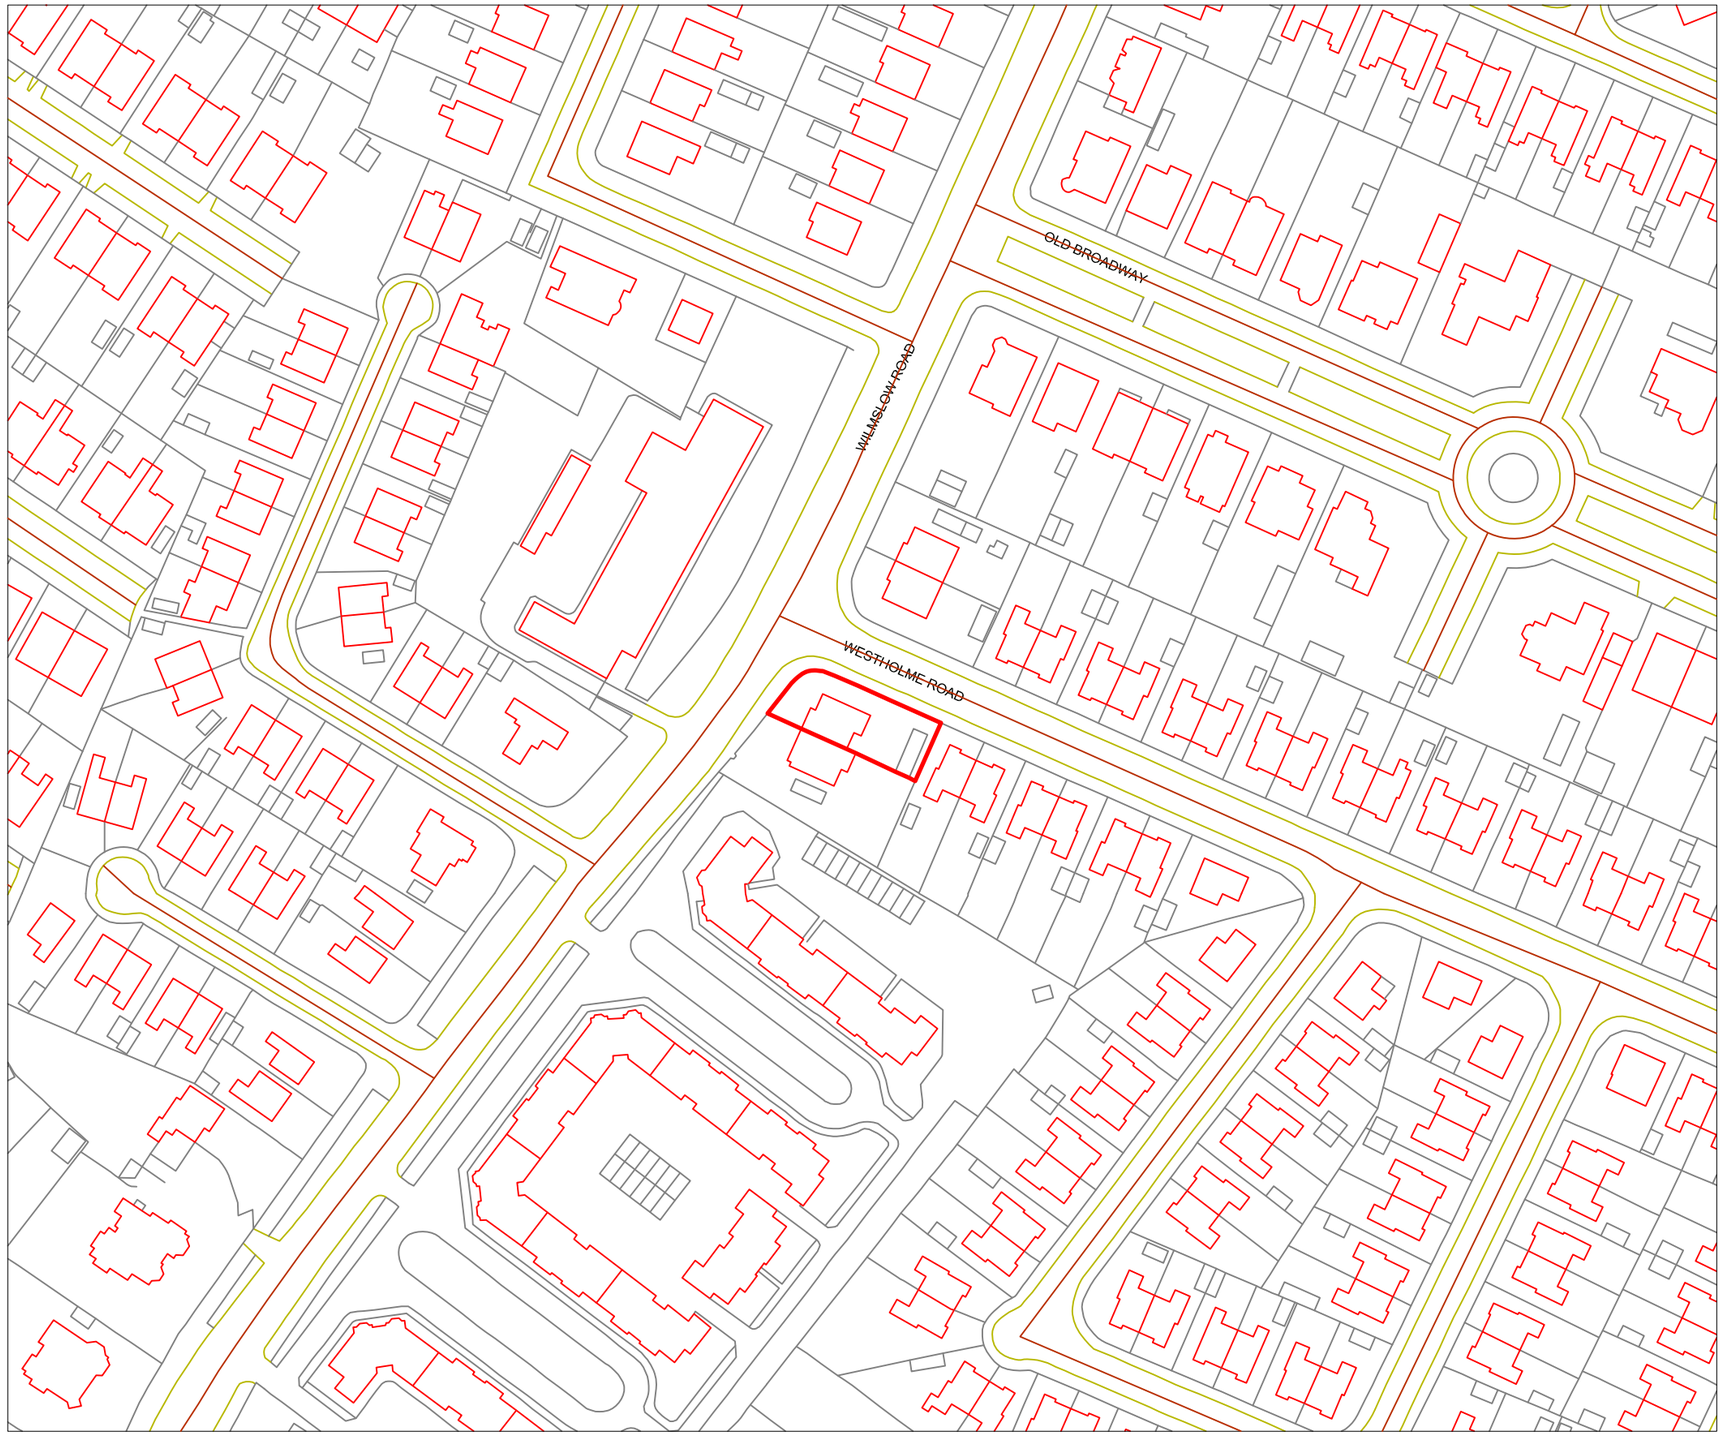


Rev	Date	Drawn	Description	Ch'k'd

Project Title: 599 Wilmslow Road

Drawing Title: Site Location Plan

Drawn by:	ML	Checked by:	ML
Date:	10/02/13	Date:	10/02/13

Scale @ A3: 1:1250	Drawing Number: 00310_01	Status: Planning
Job number: 00310		Revision: A

LUDLAM ASSOCIATES
THE BARN 99 PALATINE ROAD
DIDSBURY MANCHESTER M20 3NJ
tel 0161 434 7986 fax 0161 445 6639