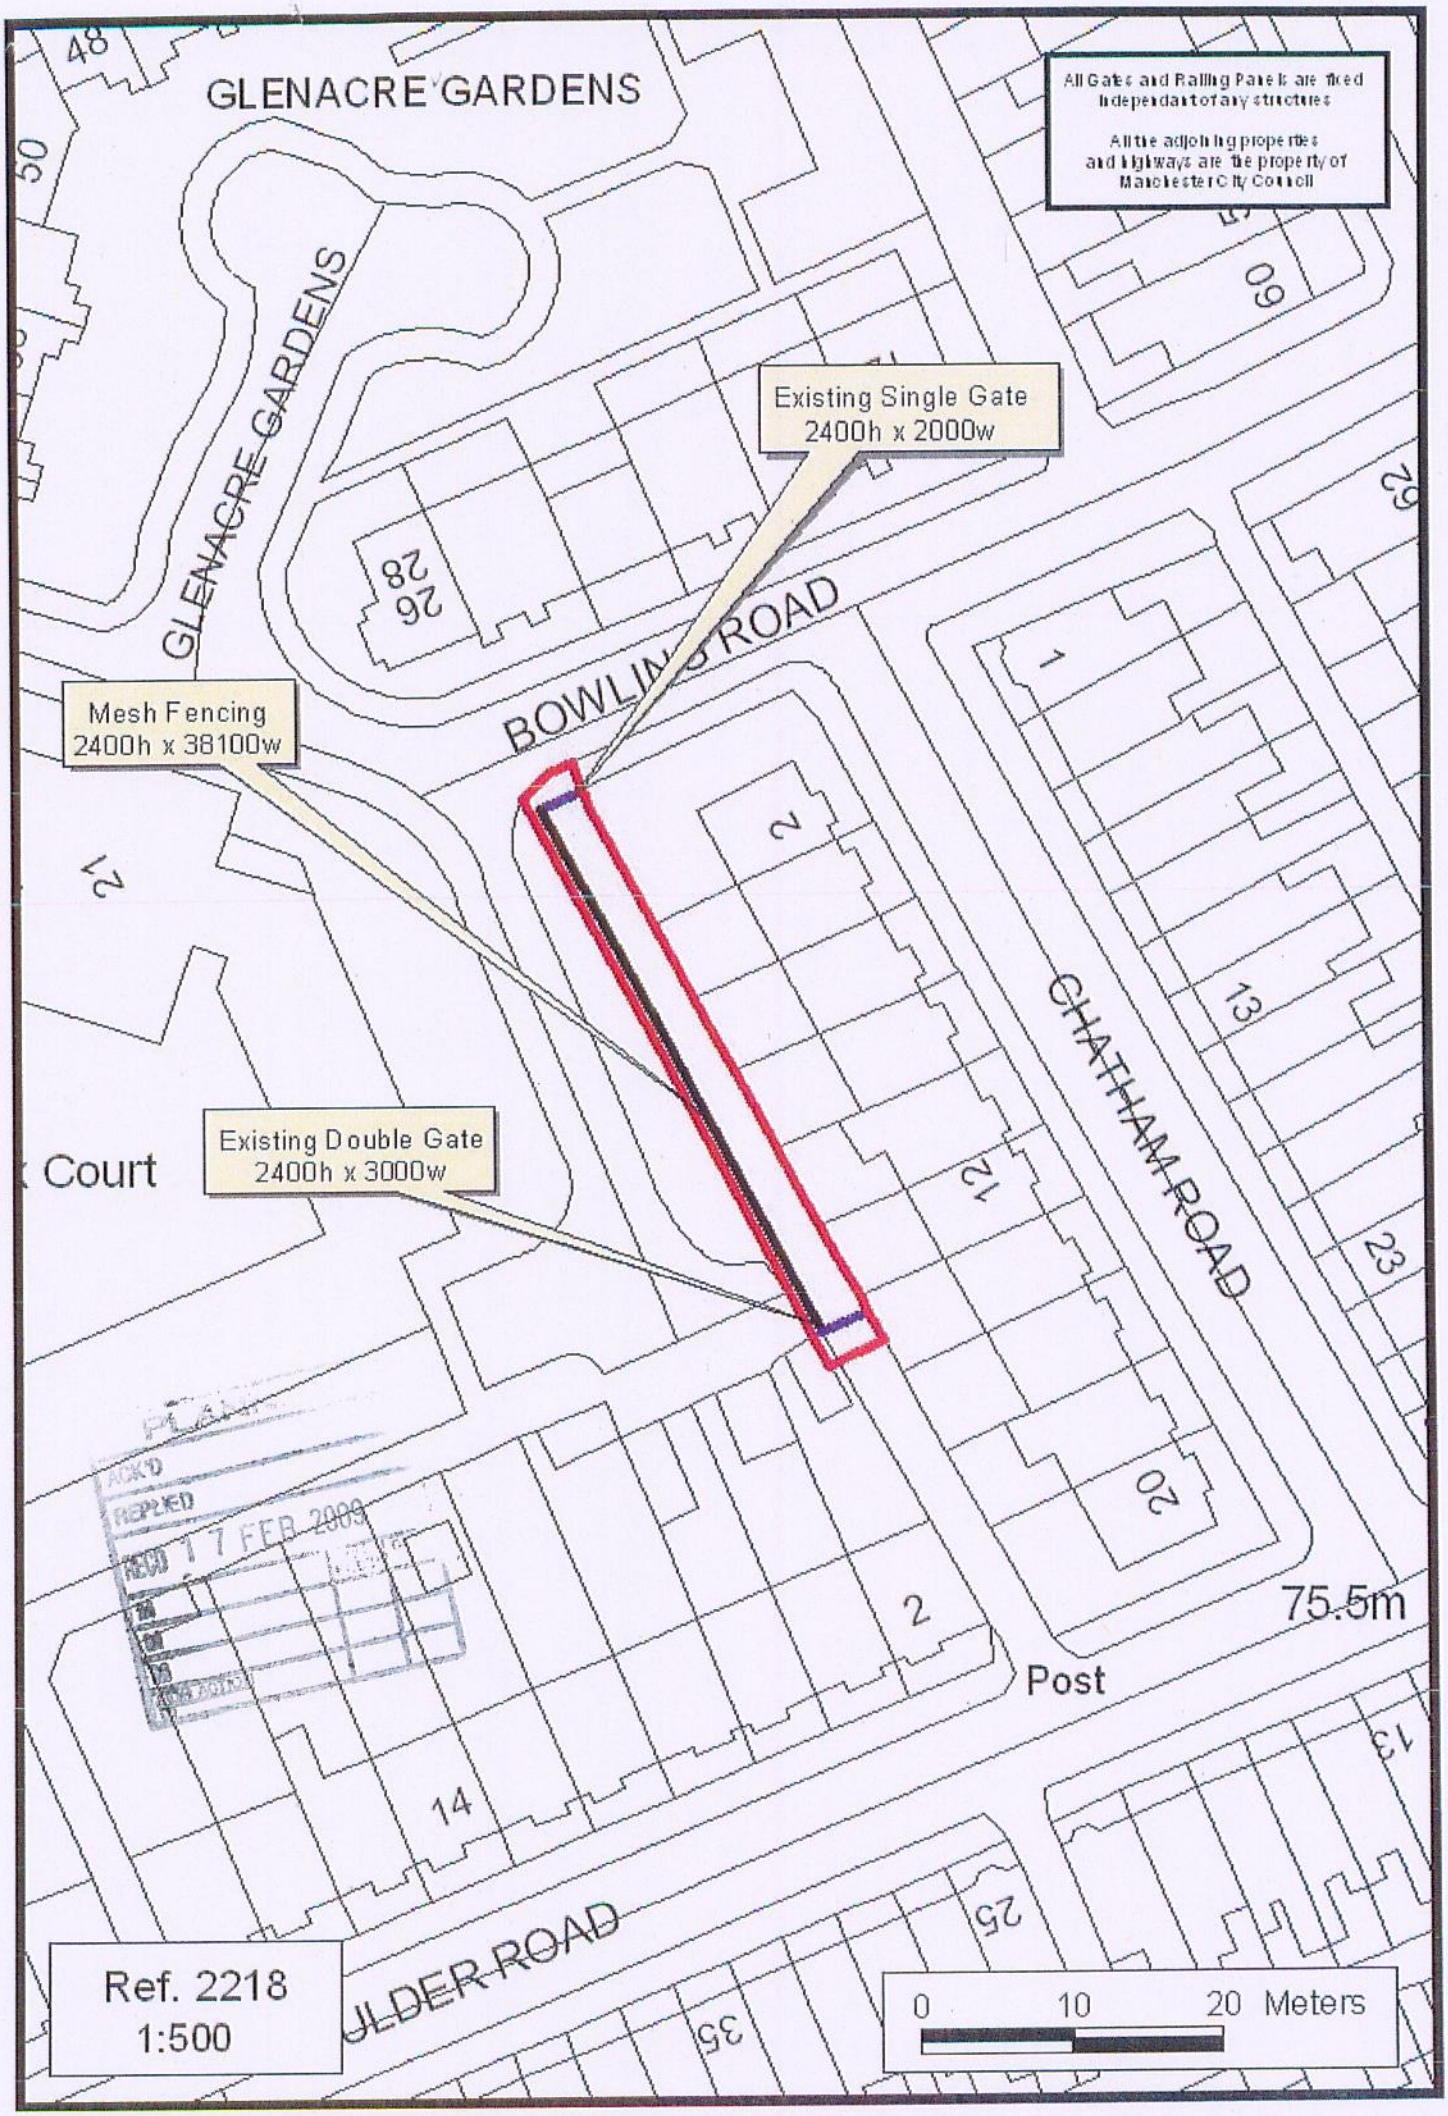

GLENACRE GARDENS
All Gates and Railing Panels are fixed independant of any structures
All the adjoining properties and highways are the property of Manchester City Council
GLENACRE GARDENS
Existing Single Gate
2400h x 2000w
Mesh Fencing
2400h x 38100w
BOWLING ROAD
Existing Double Gate
2400h x 3000w
CHATHAM ROAD
Court
75.5m
Post
Ref. 2218
1:500
0 10 20 Meters