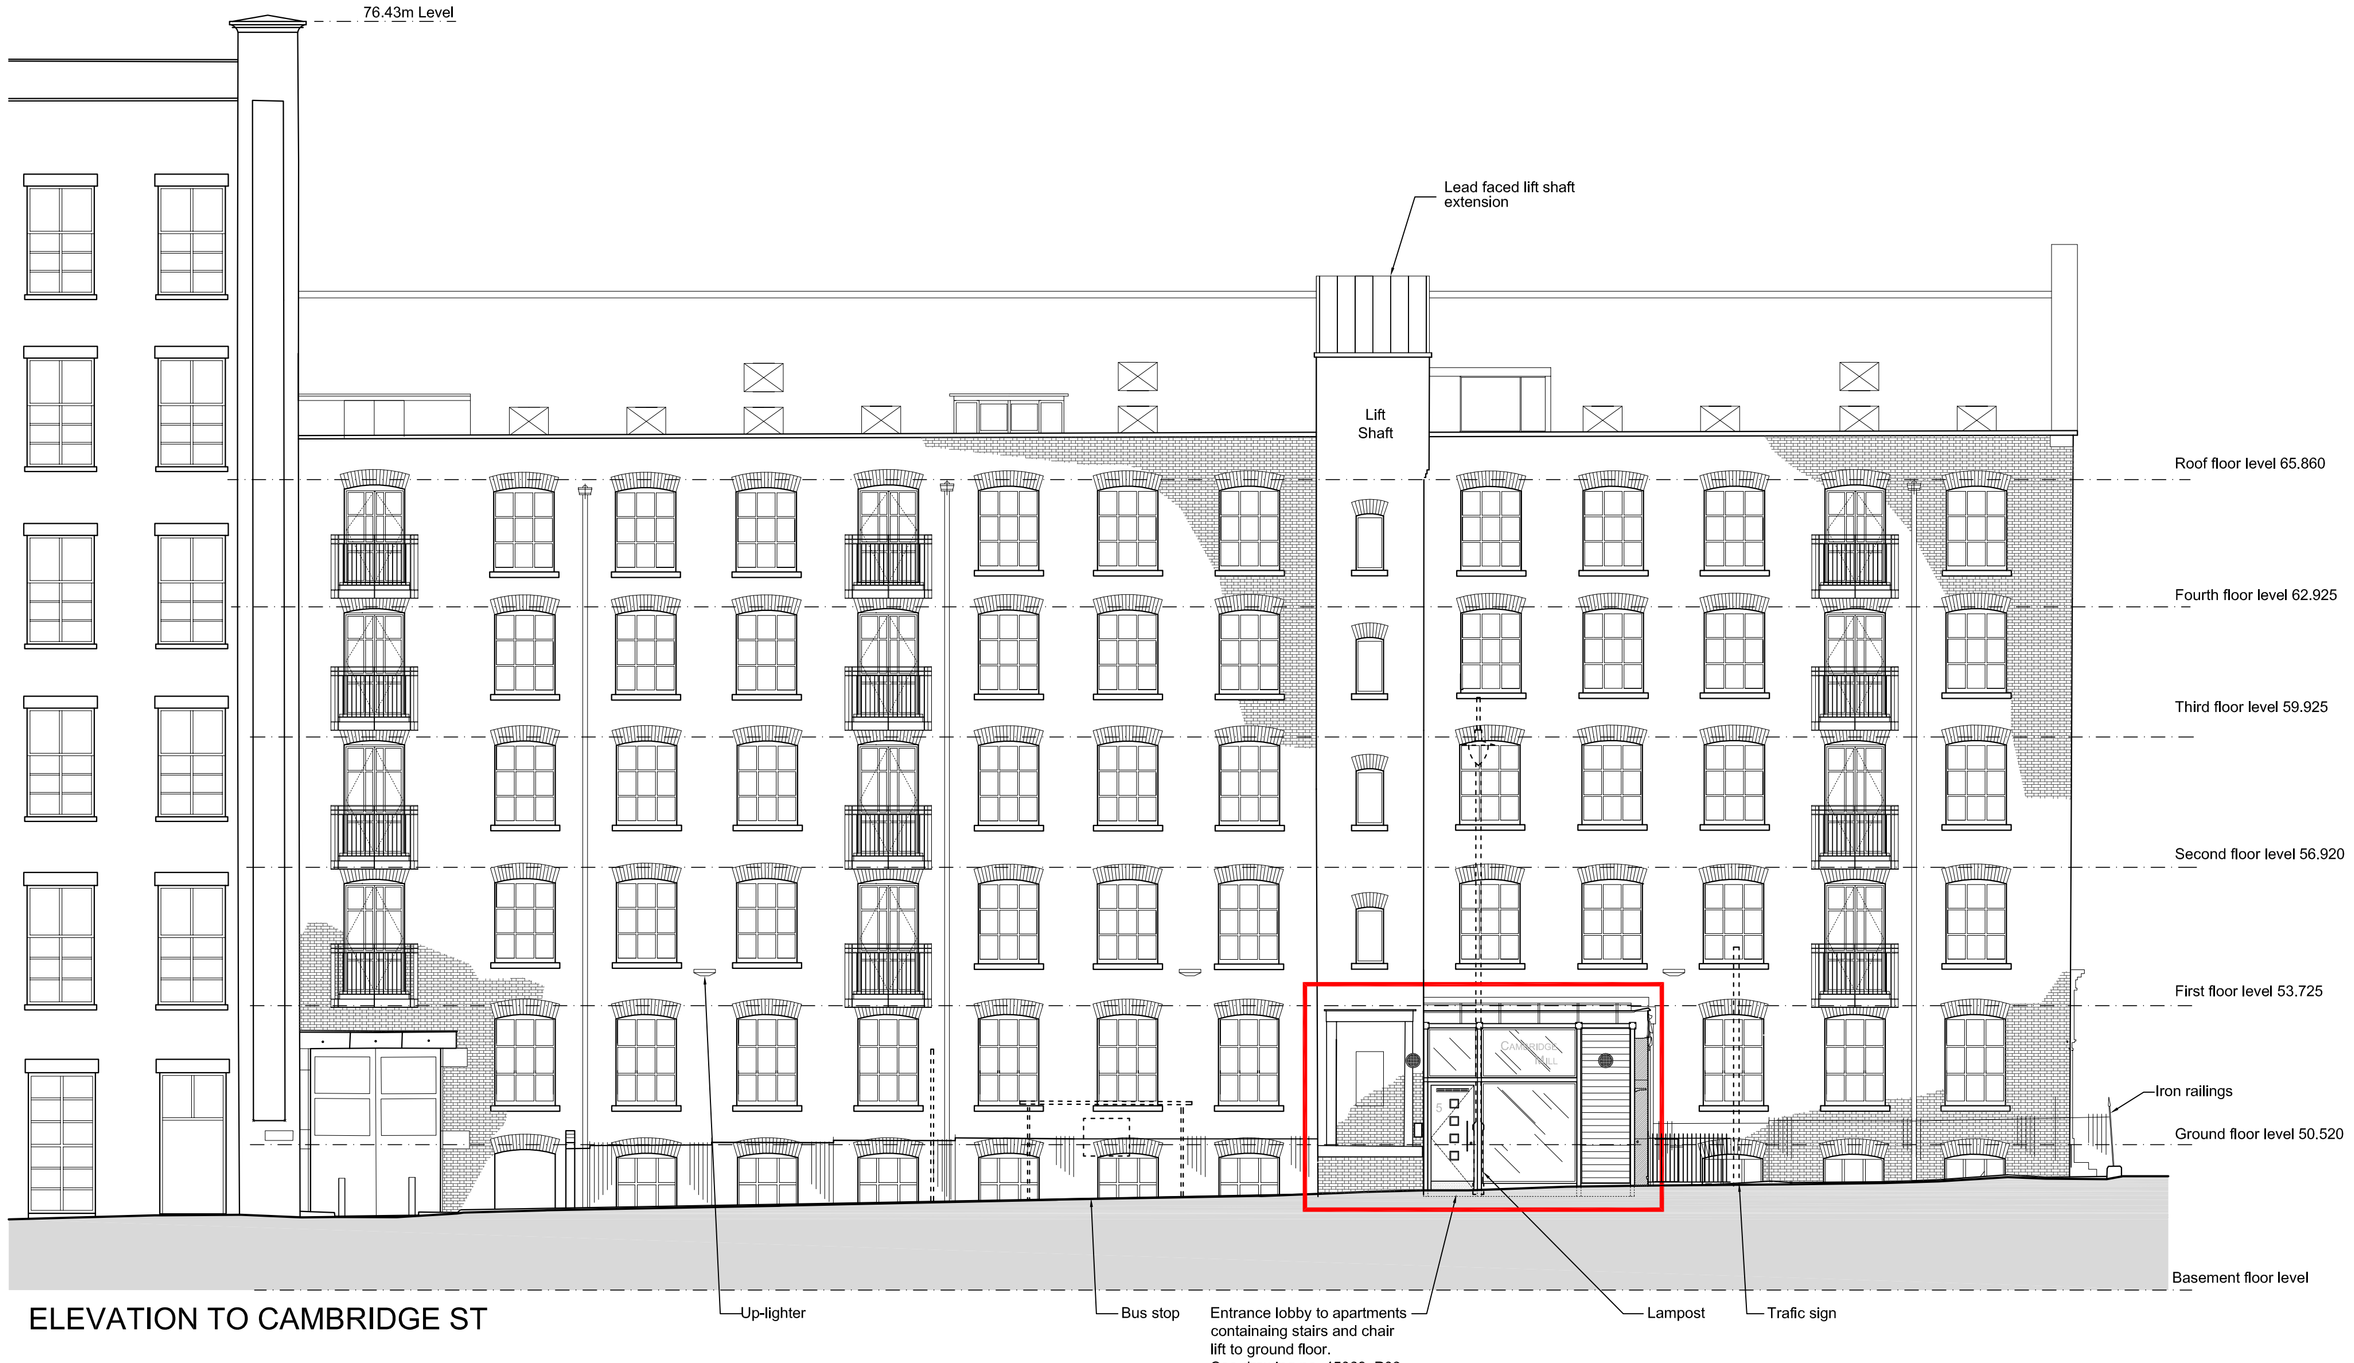

ELEVATION TO CAMBRIDGE ST

Key:

Site of proposed development



Current condition of the entrance lobby



ELEVATION TO CHESTER ST

Responsibility is not accepted for errors made by others in scaling from this drawing. All construction information should be taken from figured dimensions only.

0mm 50mm 100mm

A1 Original Sheet Size

Construction Notes

-
-
-
-
-
-

Maintenance Notes

-
-
-
-
-
-

Demolition Notes

-
-
-
-
-
-

XXXX	X	XXX	XXX	XXXX
date	rev	name	chk	note

Stride Treglown

Architecture Town Planning Interior Design Building Surveying Landscape Architecture Graphic Design

6 Commercial Street, Manchester M15 4PZ
T 0161 832 9460 F 0161 839 0424 www.stridetreglown.co.uk

PROJECT

Cambridge Mill
Solitaire Property Management

DRAWING TITLE

Existing Street Elevations

DATE	SCALE	DRAWN BY	CHECKED BY
04.09.09	1:100	TS	CP

DRAWING NUMBER

45068_P02

REVISION NO.