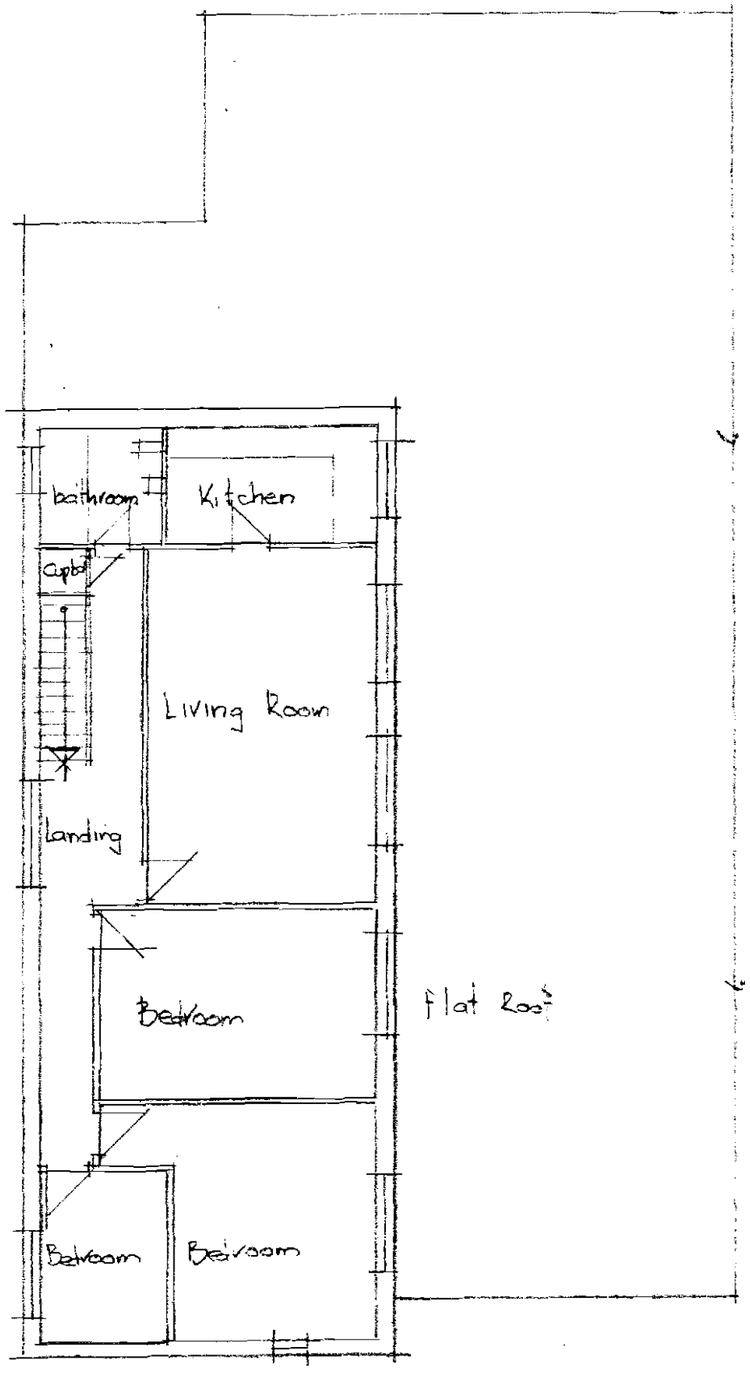

FIRST FLOOR PLAN
(Existing)

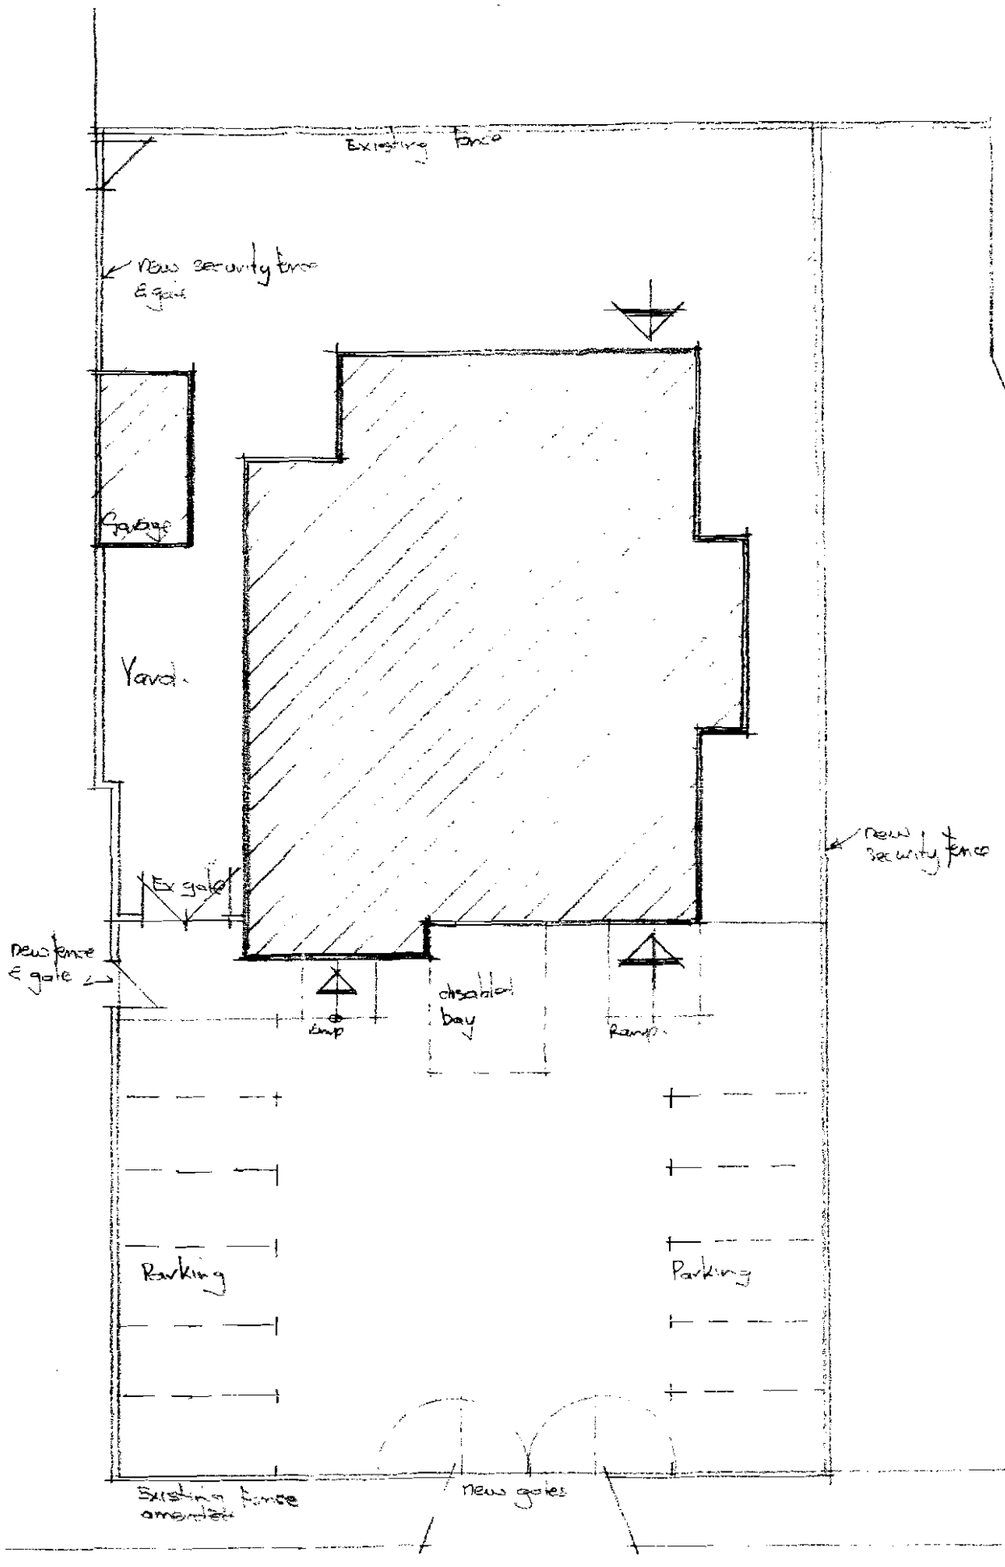

SITE PLAN.

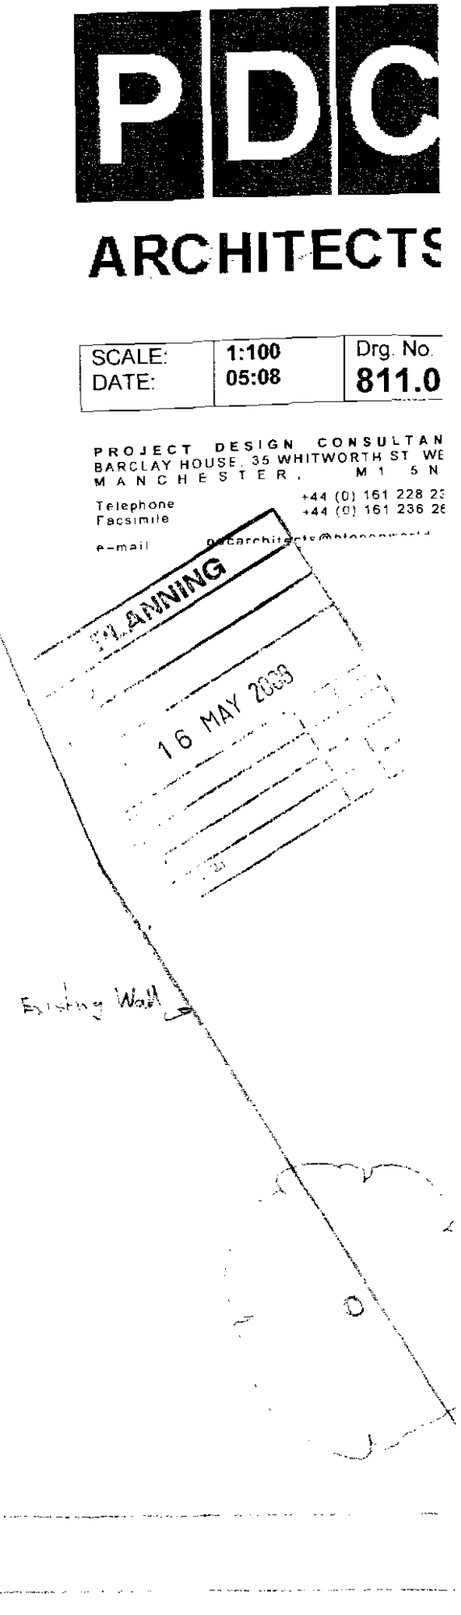

PDC
ARCHITECTS

SCALE:	1:100	Drg. No.
DATE:	05:08	811.0

PROJECT DESIGN CONSULTAN
BARCLAY HOUSE, 35 WHITWORTH ST WE
MANCHESTER, M1 5N
Telephone +44 (0) 161 228 2
Facsimile +44 (0) 161 236 2
e-mail

PLANNING
16 MAY 2008

PDC

ARCHITECTS

SCALE:	1:100	Drg. No.
DATE:	05:08	811.01

PROJECT DESIGN CONSULTANTS
BARCLAY HOUSE, 35 WHITWORTH ST. WEST
MANCHESTER. M1 5NG

Telephone +44 (0) 161 228 2370
Facsimile +44 (0) 161 236 2646

e-mail. pdcarchitects@btopenworld.com

PLANNING
16 MAY 2008

Existing fence

Security fence

Fire Escape

lobby

Yard.

gas

KITCHEN

boiler

Toilet

Garage

lobby

new door

up to Flat

removed existing bar

Ladies Toilet

lobby

lobby

disabled Toilet

Male Toilet

remove screen.

removed door & brick-up

CHURCH

Service Yard

Meeting Room

gates

remove partitions

lobby

new gate

Ex ramp

Existing Ramp

Main Entrance

FORECOURT

Parking

Security fence

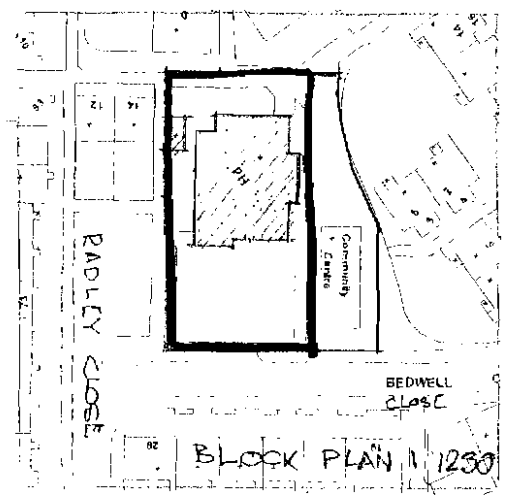

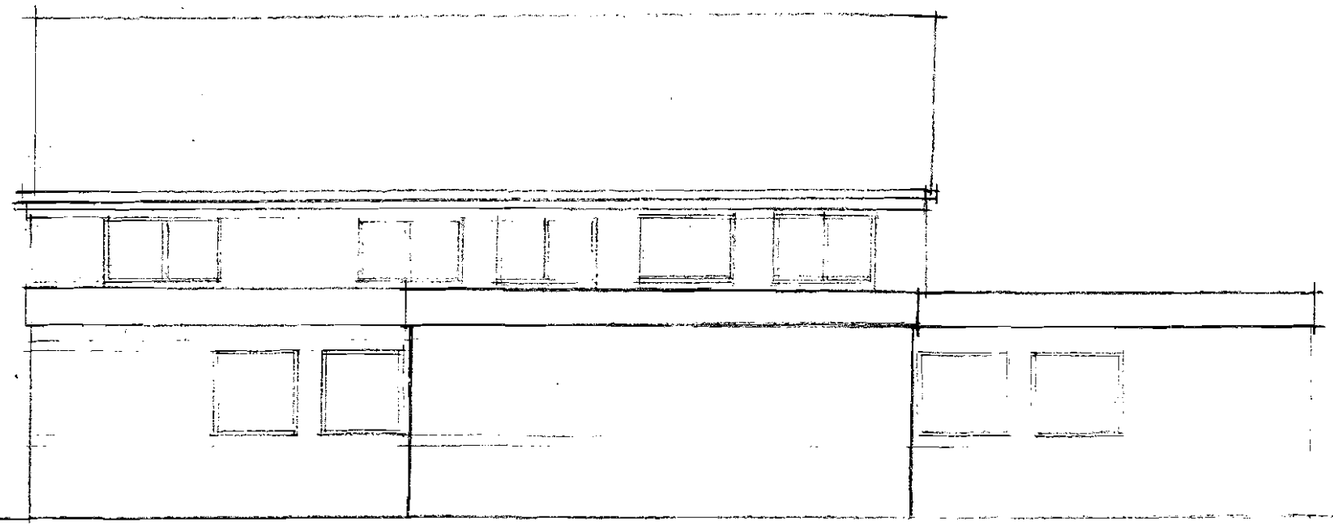

RECEIVED
16 MAY 2008

EXISTING ELEVATIONS

(un-altered)

SIDE ELEVATION.

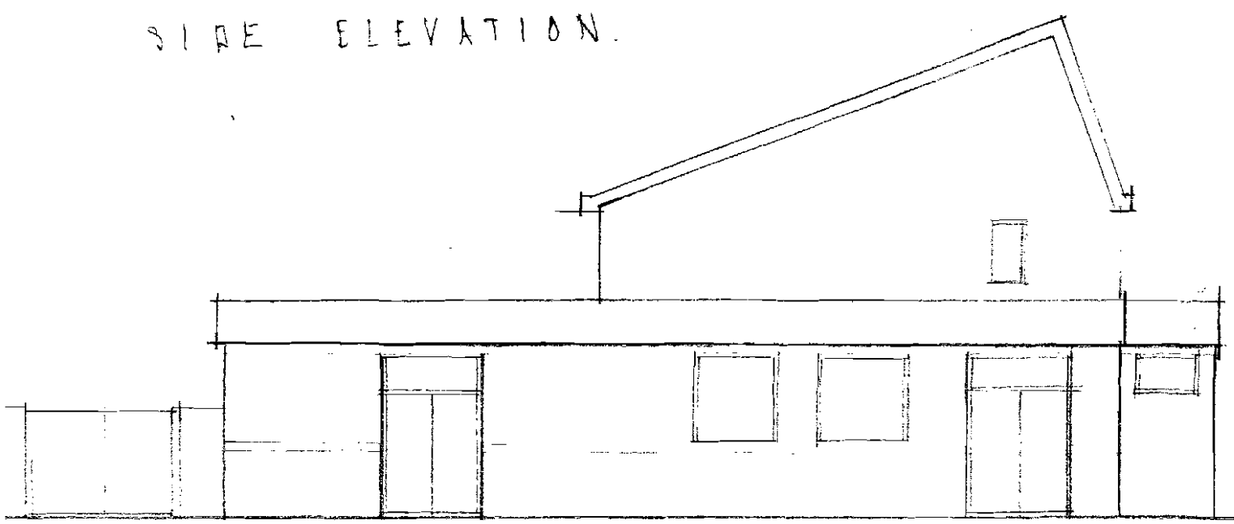

FRONT ELEVATION

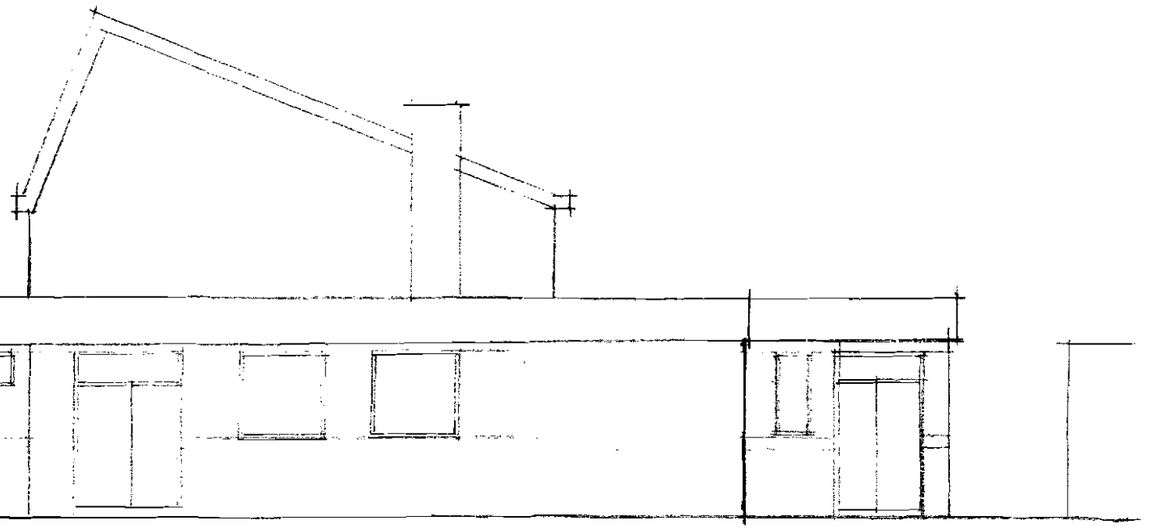

REAR ELEVATION.

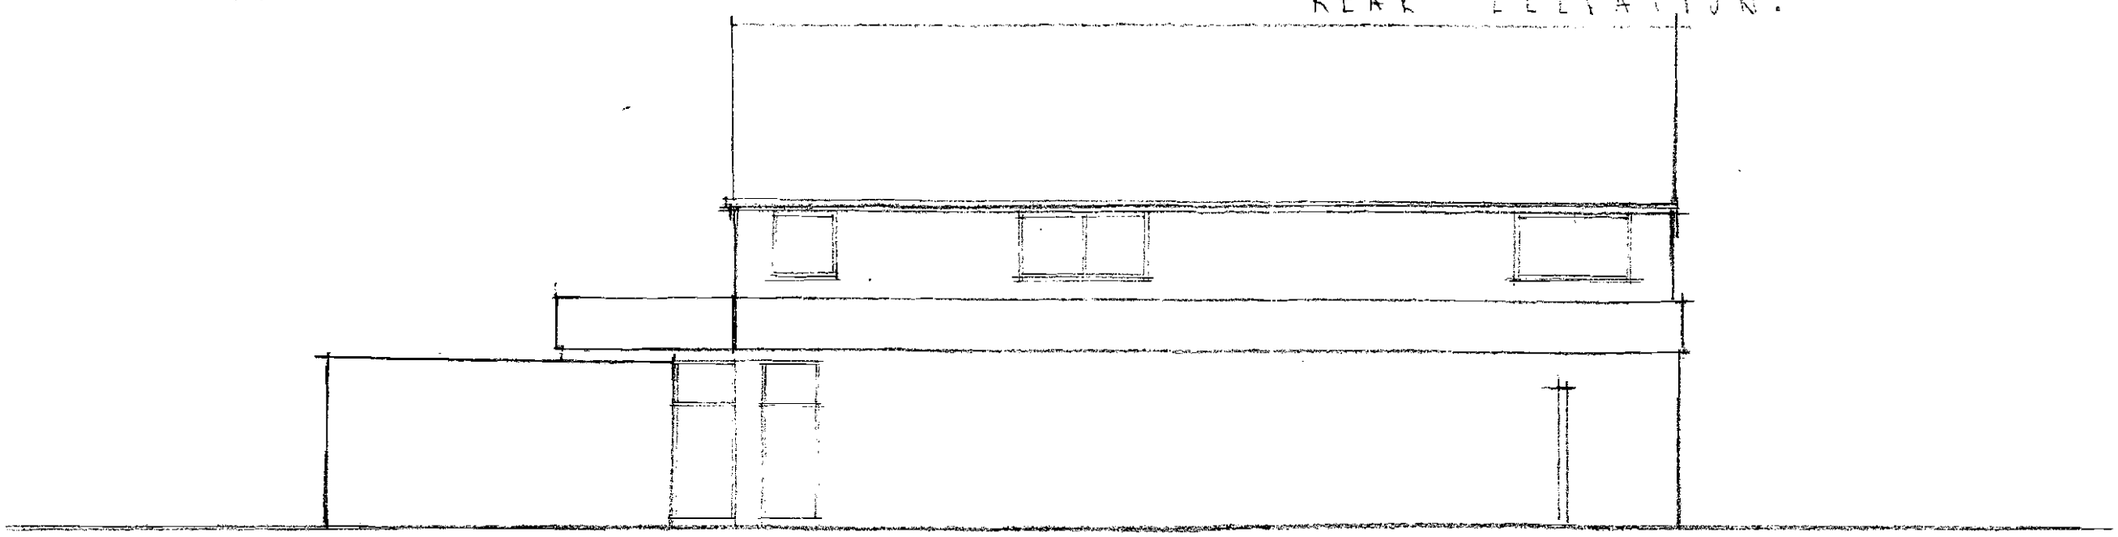

SIDE ELEVATION.

PDC
ARCHITECTS

PROJECT DESIGN CONSULTANTS
BARCLAY HOUSE, 35 WHITWORTH ST WEST
MANCHESTER, M1 5NG
Telephone +44 (0) 161 228 2370
Facsimile +44 (0) 161 236 2646
e-mail. pdcarchitects@btopenworld.com

SCALE:	1:100	Drg. No.
DATE:	05:08	811.03

GROUND FLOOR LAYOUT 1:100

AS EXISTING

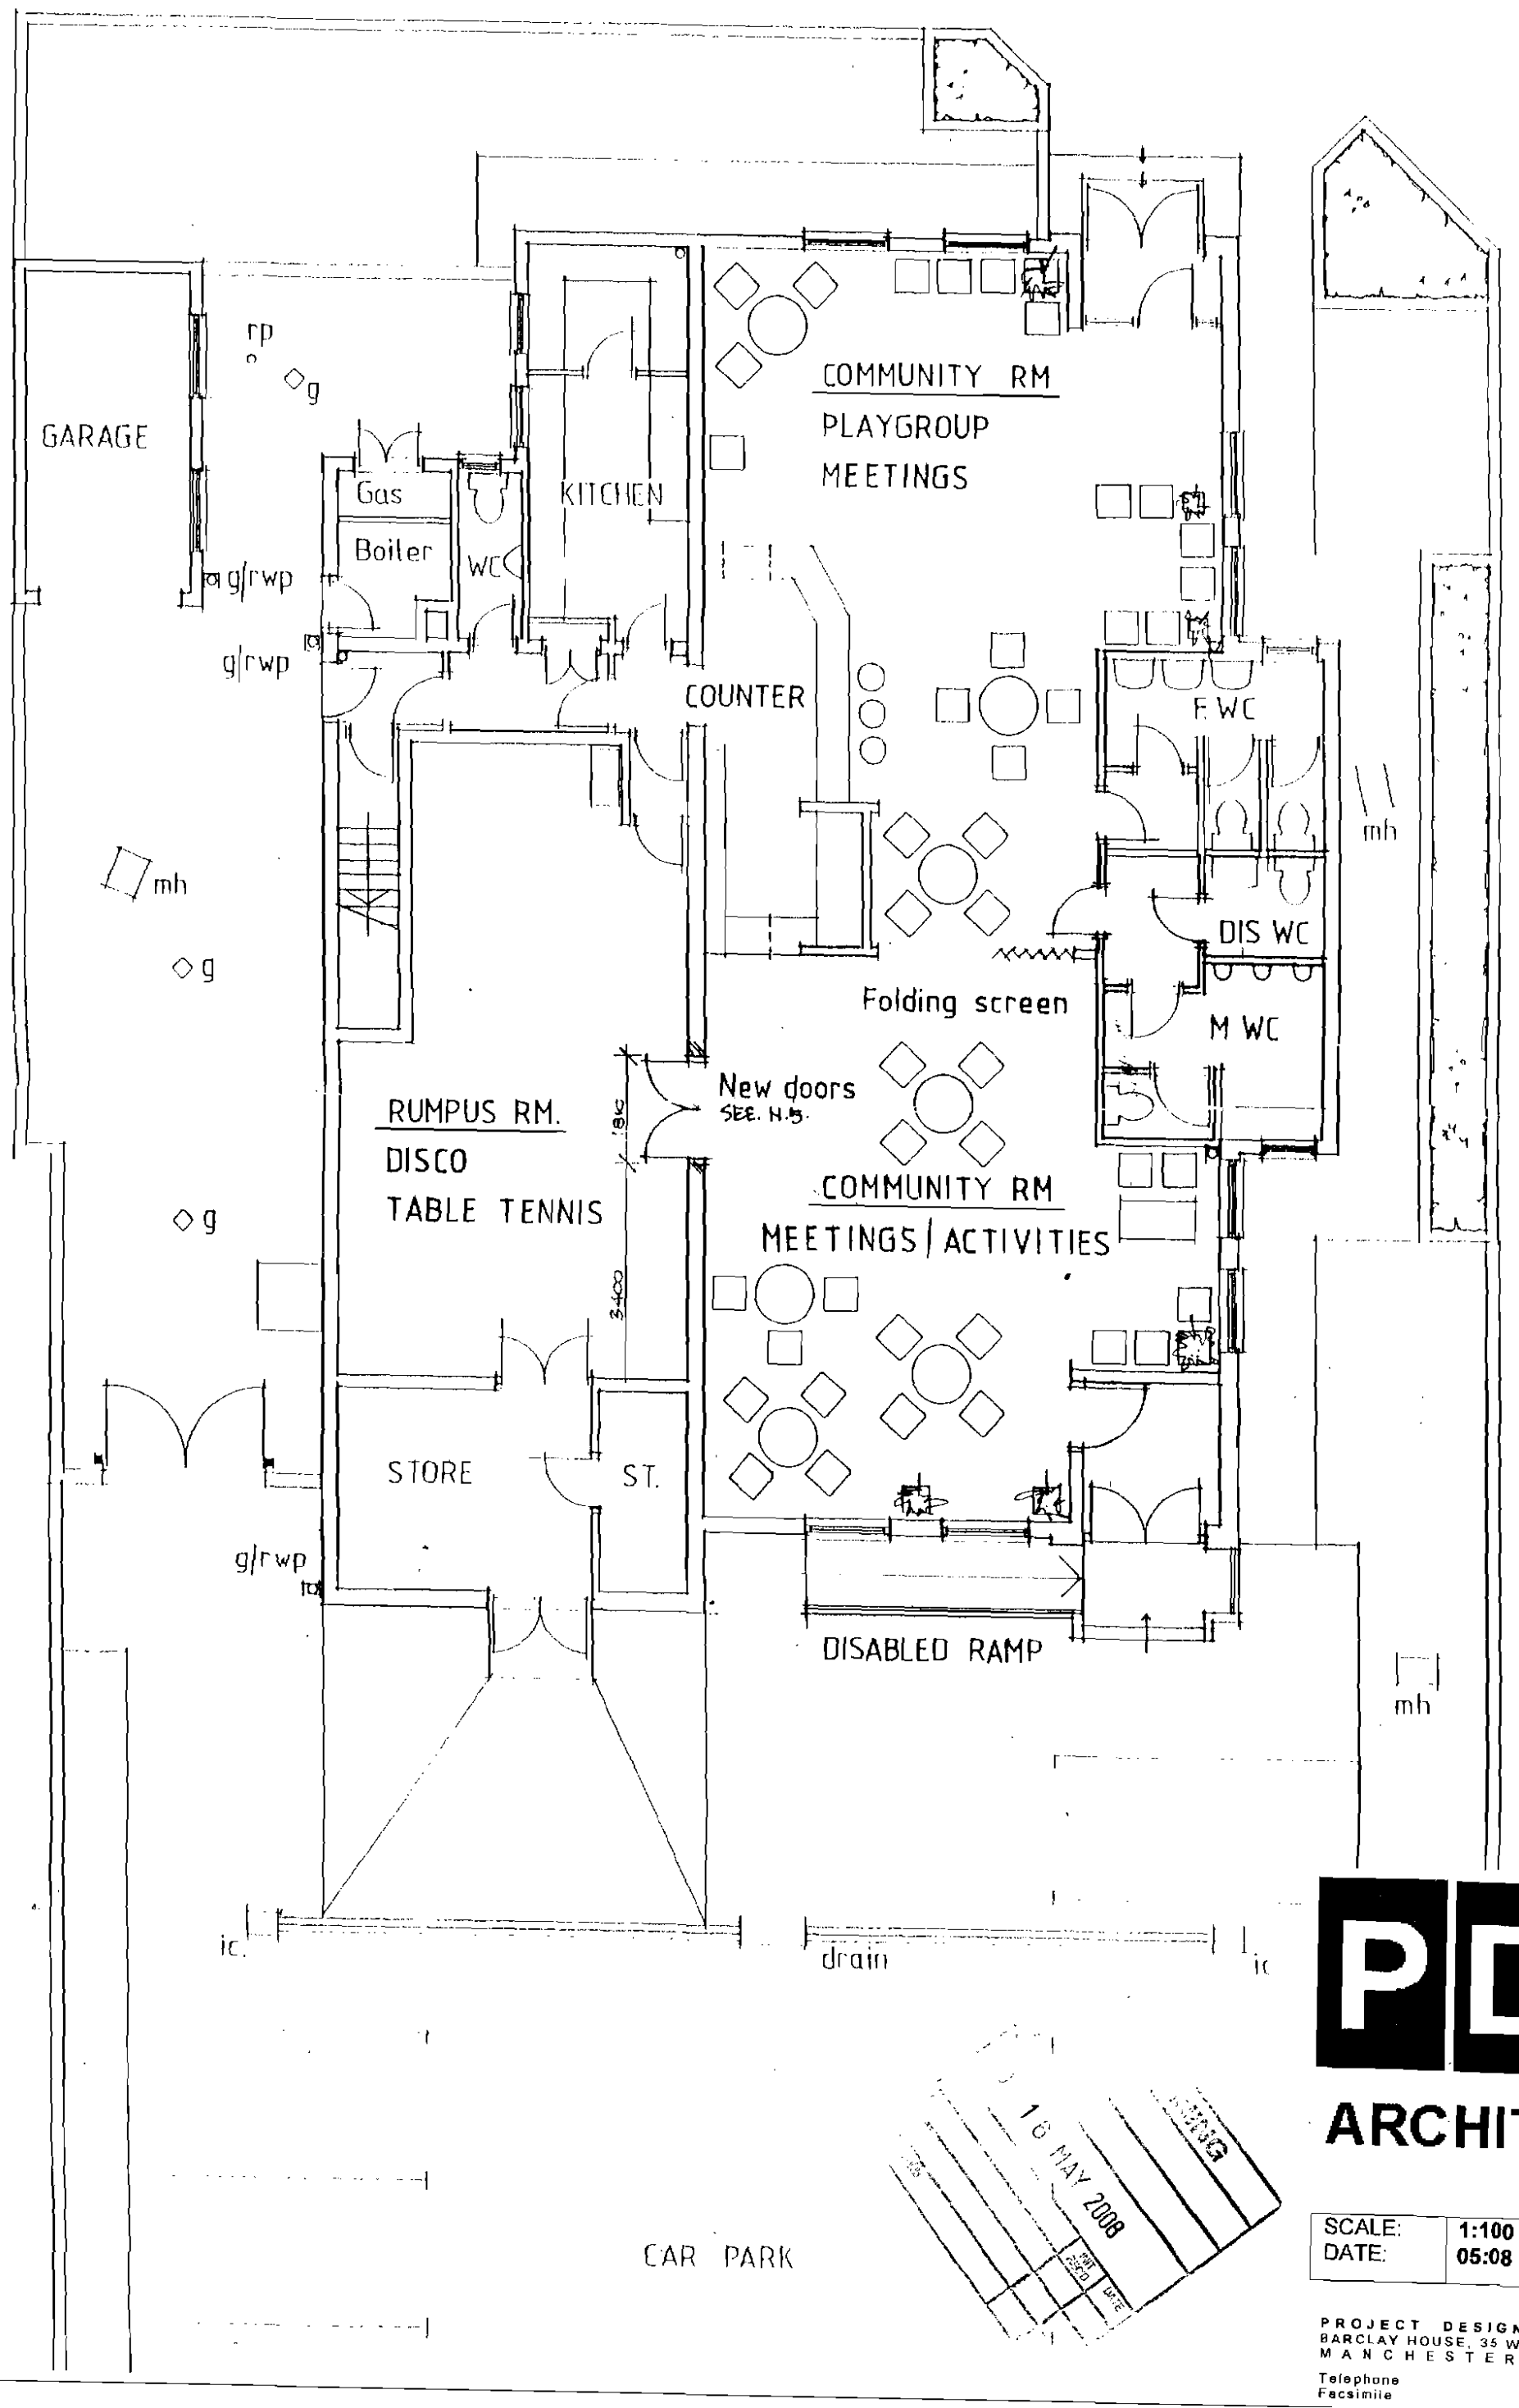

PDC

ARCHITECTS

SCALE:	1:100	Drg. No.
DATE:	05:08	811.04

PROJECT DESIGN CONSULTANT
BARCLAY HOUSE, 35 WHITWORTH ST. WES
MANCHESTER, M1 5NG
Telephone +44 (0) 161 228 237
Facsimile +44 (0) 161 236 264