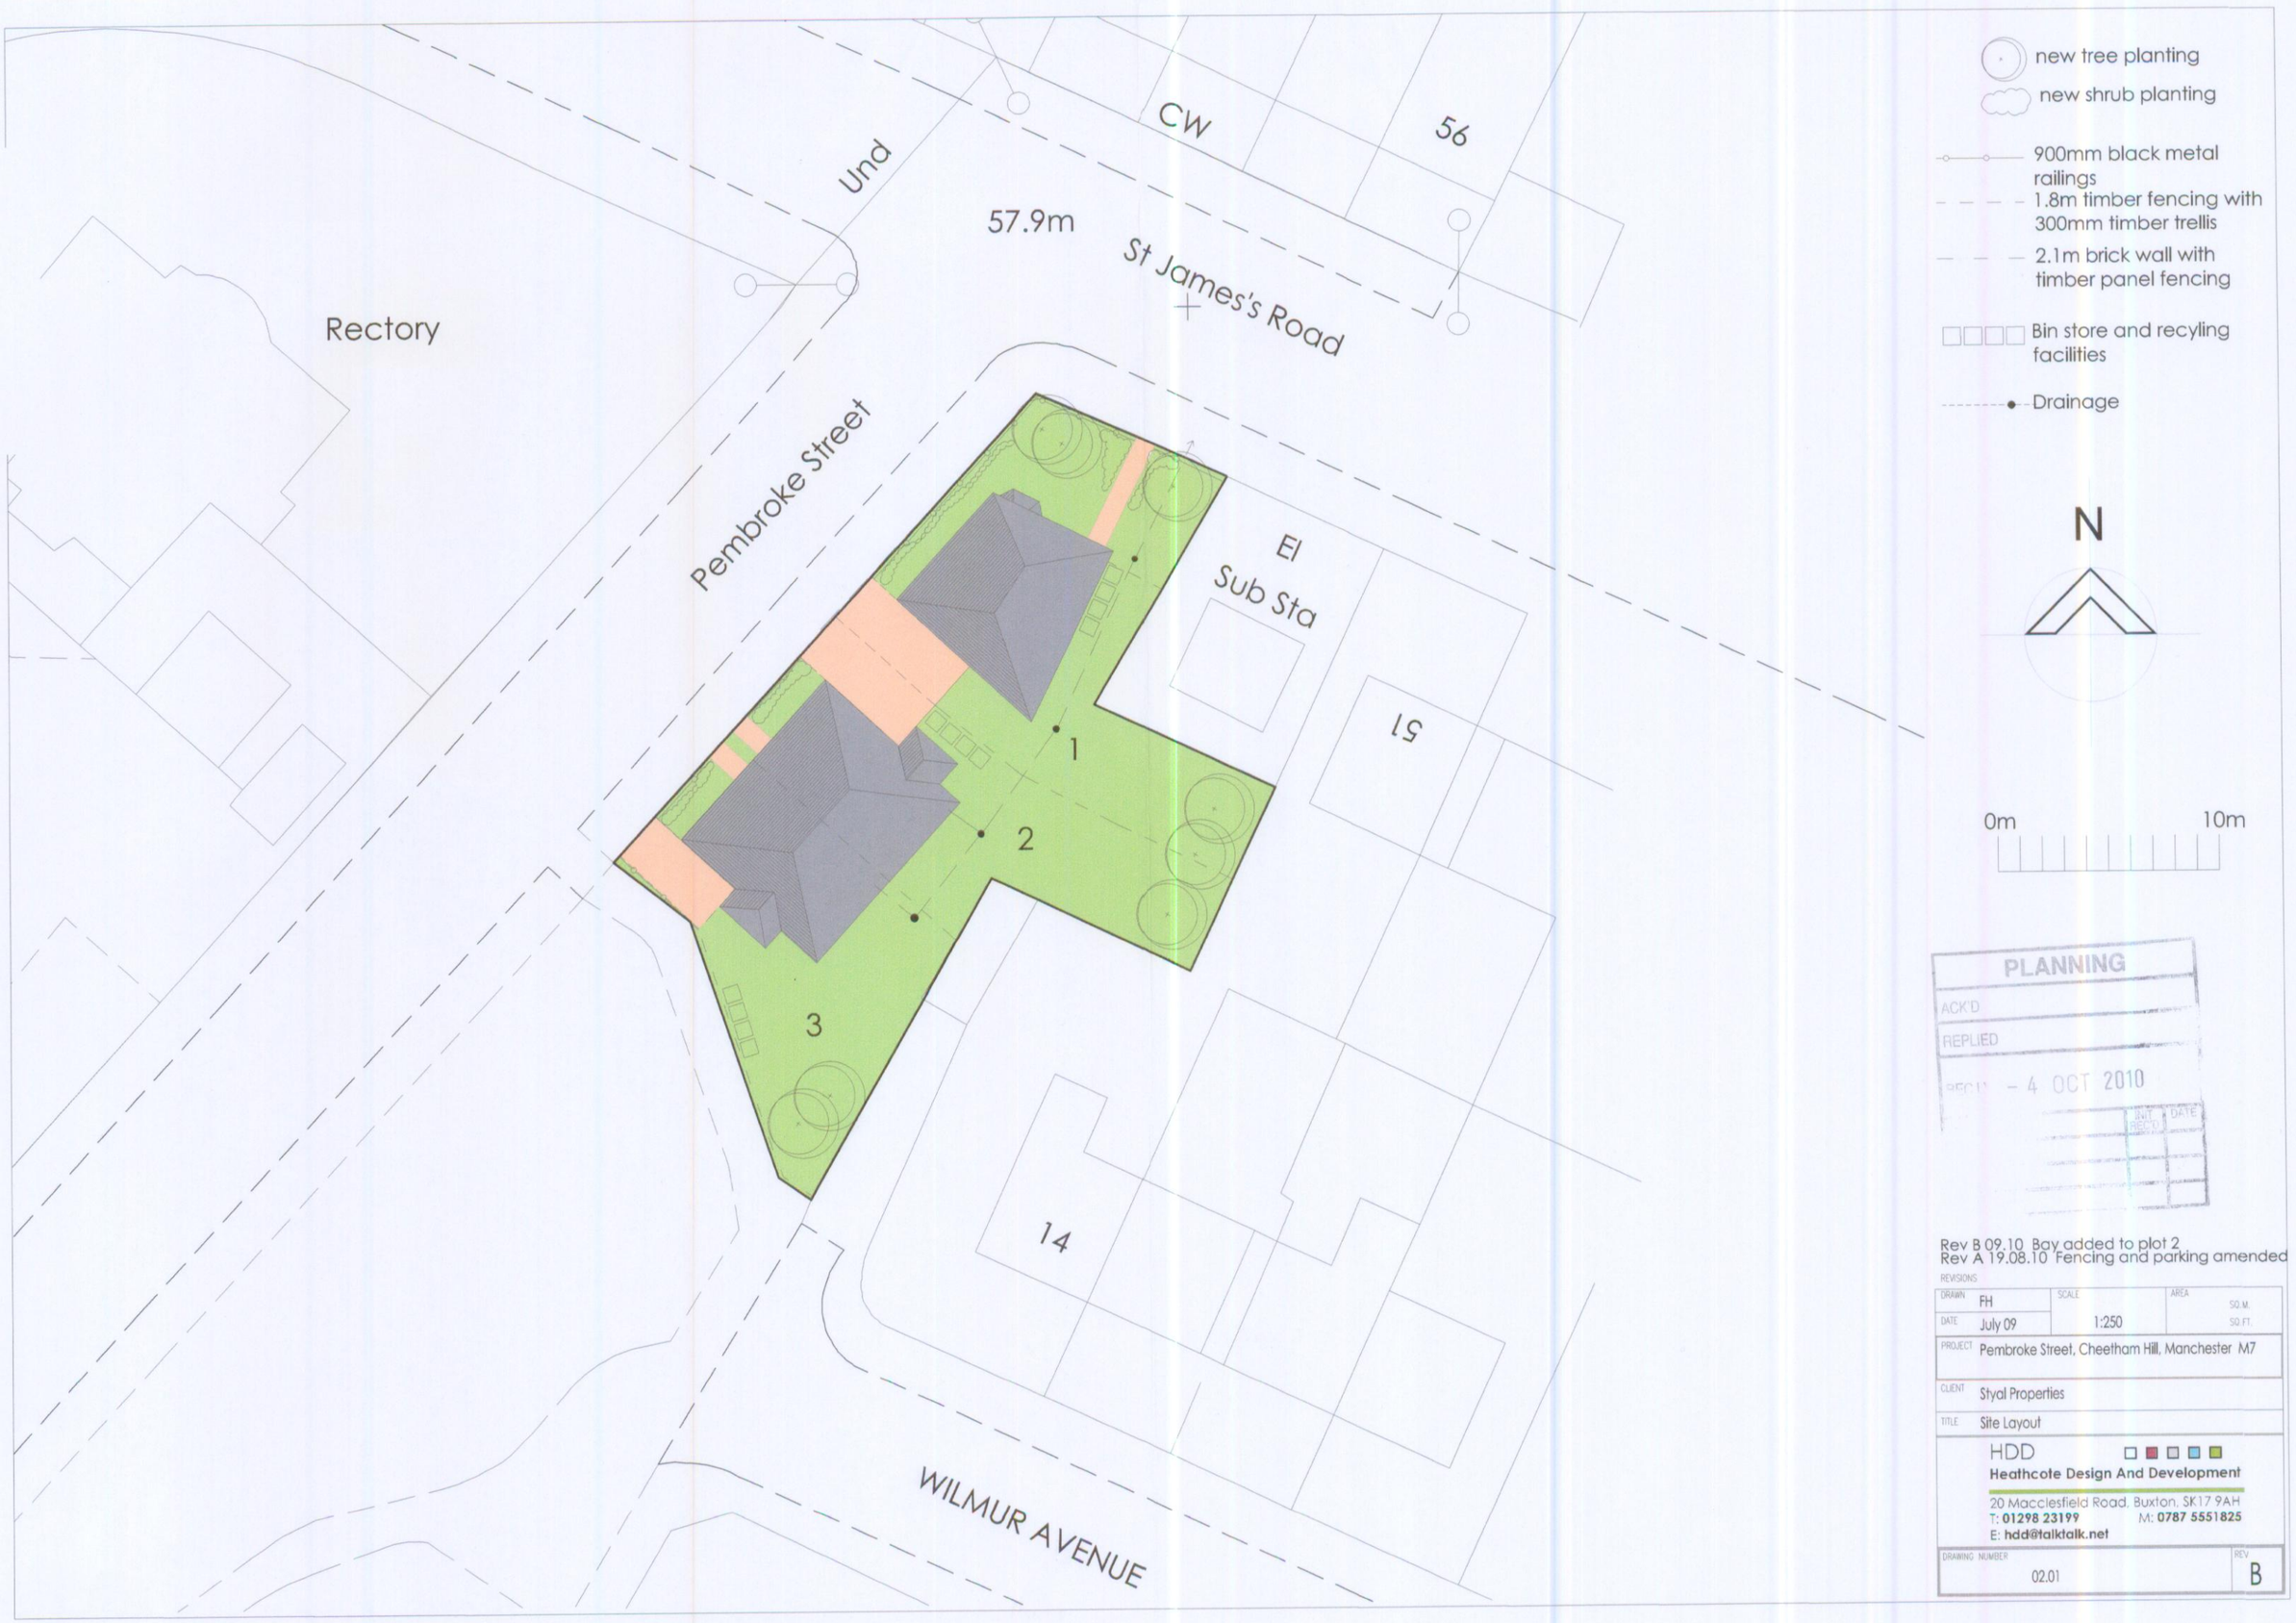


PLANNING
ACK'D
REPLIED
RECD - 4 OCT 2010
INIT. DATE

Rev B 09.10 Bay added to plot 2
Rev A 19.08.10 Fencing and parking amended

REVISIONS

DRAWN	FH	SCALE	AREA SQ.M.
DATE	July 09	1:250	SQ.FT.
PROJECT	Pembroke Street, Cheetham Hill, Manchester M7		
CLIENT	Styal Properties		
TITLE	Site Layout		

HDD
Heathcote Design And Development
20 Macclesfield Road, Buxton, SK17 9AH
T: 01298 23199 M: 0787 5551825
E: hdd@talktalk.net

DRAWING NUMBER	REV
02.01	B