

AMDEGA CONSERVATORIES OWN THE COPYRIGHT OF THIS DRAWING, UNAUTHORISED PARTIAL OR COMPLETE REPRODUCTION, IN EITHER TWO OR THREE DIMENSIONAL FORM, MAY RESULT IN LEGAL ACTION.

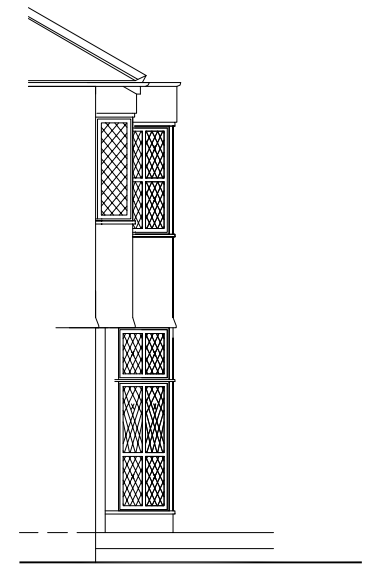


EXISTING WEST ELEVATION




EXISTING SOUTH ELEVATION

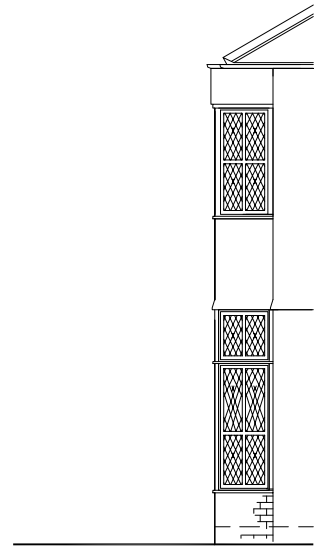

EXISTING EAST ELEVATION

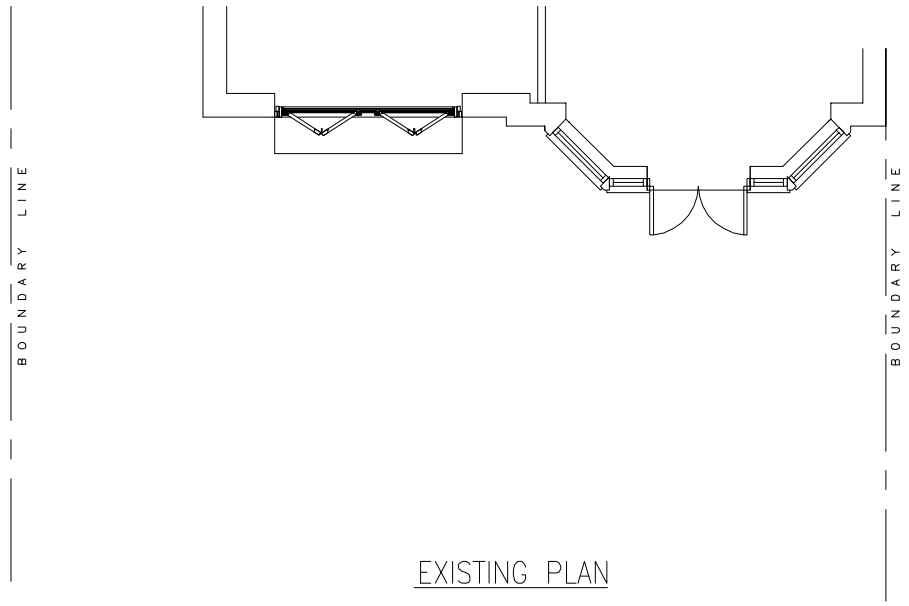

EXISTING PLAN

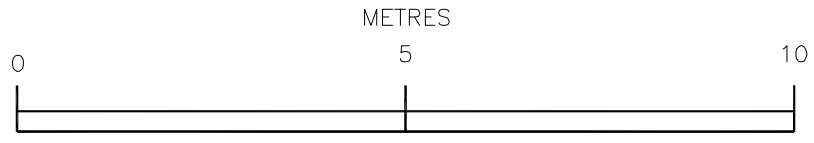

05/12/08	JCM	REVISED ROOF DORMAT	A
DATE	BY	REVISION	REF.

JOB No. : XF1517

CLIENT : Dr B Williams & Dr D Hughes

ADDRESS :
328 Lapwing Lane
Didsbury
Manchester
Lancashire
M20 6UW

DRAWING TITLE :
EXISTING ELEVATIONS AND PLAN

CLIENT APPROVAL OF DRAWING

SIGNED :

DATE :

AMDEGA
SINCE 1874
Tel 01325 468522 Fax 01325 286736

DRAWN BY : SC	SCALE : 1:100@A3	
CHECKED BY :	DRAWING NUMBER : XF1517-1	REVISION : A
DATE : 07 Oct 2008		