




EXISTING TYPICAL SECTION
1 : 5

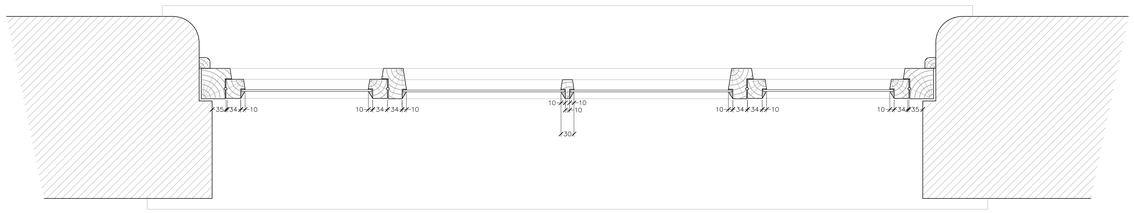


PROPOSED TYPICAL SECTION B-B
1 : 5

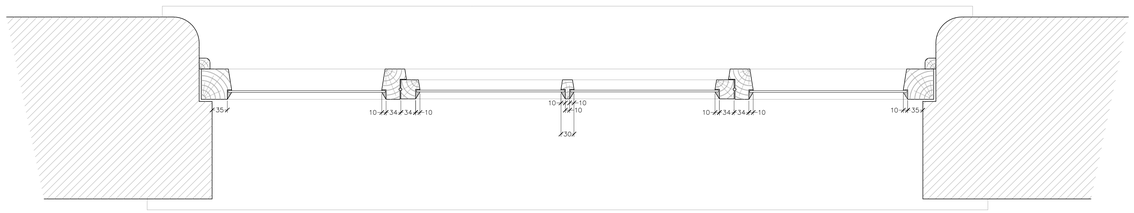


PROPOSED TYPICAL SECTION A-A
1 : 5

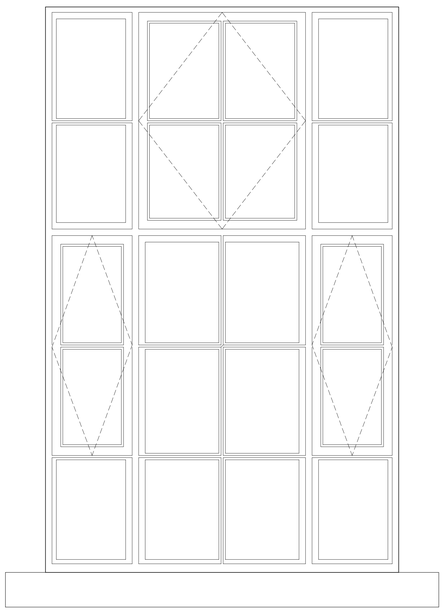


EXISTING TYPICAL WINDOW ELEVATION
1 : 5

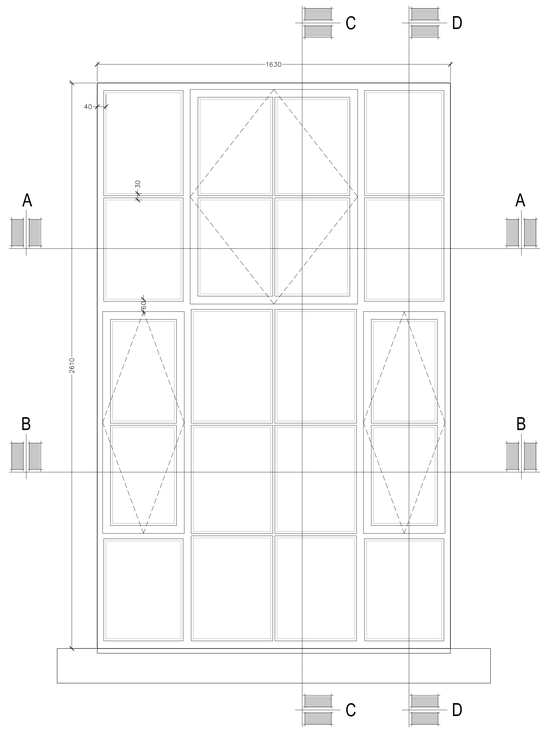

PROPOSED TYPICAL WINDOW ELEVATION
1 : 5

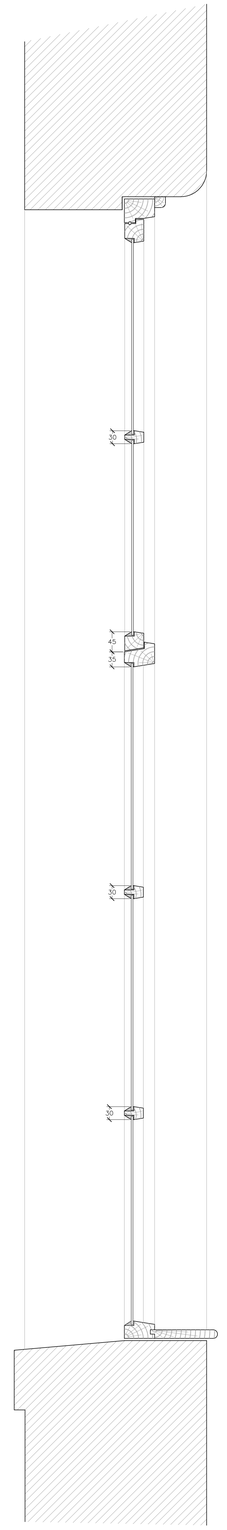

PROPOSED TYPICAL SECTION C-C
1 : 5

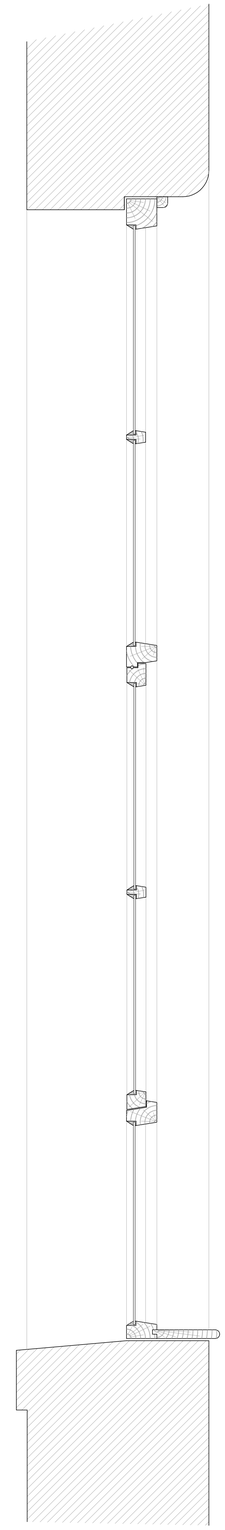

PROPOSED TYPICAL SECTION D-D
1 : 5

NOTES

The existing windows are extremely poor condition with large sections of missing putty pointing. The existing windows are fitted with wire mesh to reduce the risk presented by glass falling from the frames

Specification

WINDOWS
Provide and install new single glazed putty pointed windows to fenestration pattern as detailed adjacent. Profile to match existing.

New windows are to be treated with with preservative prior to assembly and are to decorated with 1 no. coat primer, 2 no. coats undercoat and 2 No. coats external grade gloss paint finish.

GLAZING
New windows to be glazed with 4mm toughened float glass. Glazing to be installed on linseed putty and finished externally with weathered putty pointing.

rev	description	date	dr by	ap by
original by				
Dan Procter		01.05.12		

Aedas

Aedas Building Consultancy

Aedas Building Consultancy Ltd
Norwich Union House
High Street
Huddersfield HD1 2LF
United Kingdom

T +44(0)1484 537411
F +44(0)1484 530332
E huddersfield@aedas.com
aedas.com

client
FIRST BUS PLC

project
Queens Road Depot, Manchester
Window Replacment Works

drawing
Proposed Typical Window Elevation and Detail

project number	scale	
BC.HUD.2012.00406.000	1 : 10 /5	@ A0
drawing number	rev	Issue status
03		

1:10
0 0.1M 0.2M 0.5M

1:5
0 0.1M 0.25M

This drawing is to be read in conjunction with all related drawings. Do not scale from this drawing. All dimensions must be checked and verified on site before commencing any work or producing shop drawings. The originator should be notified immediately of any discrepancy.
This drawing is copyright and remains the property of Aedas Building Consultancy.