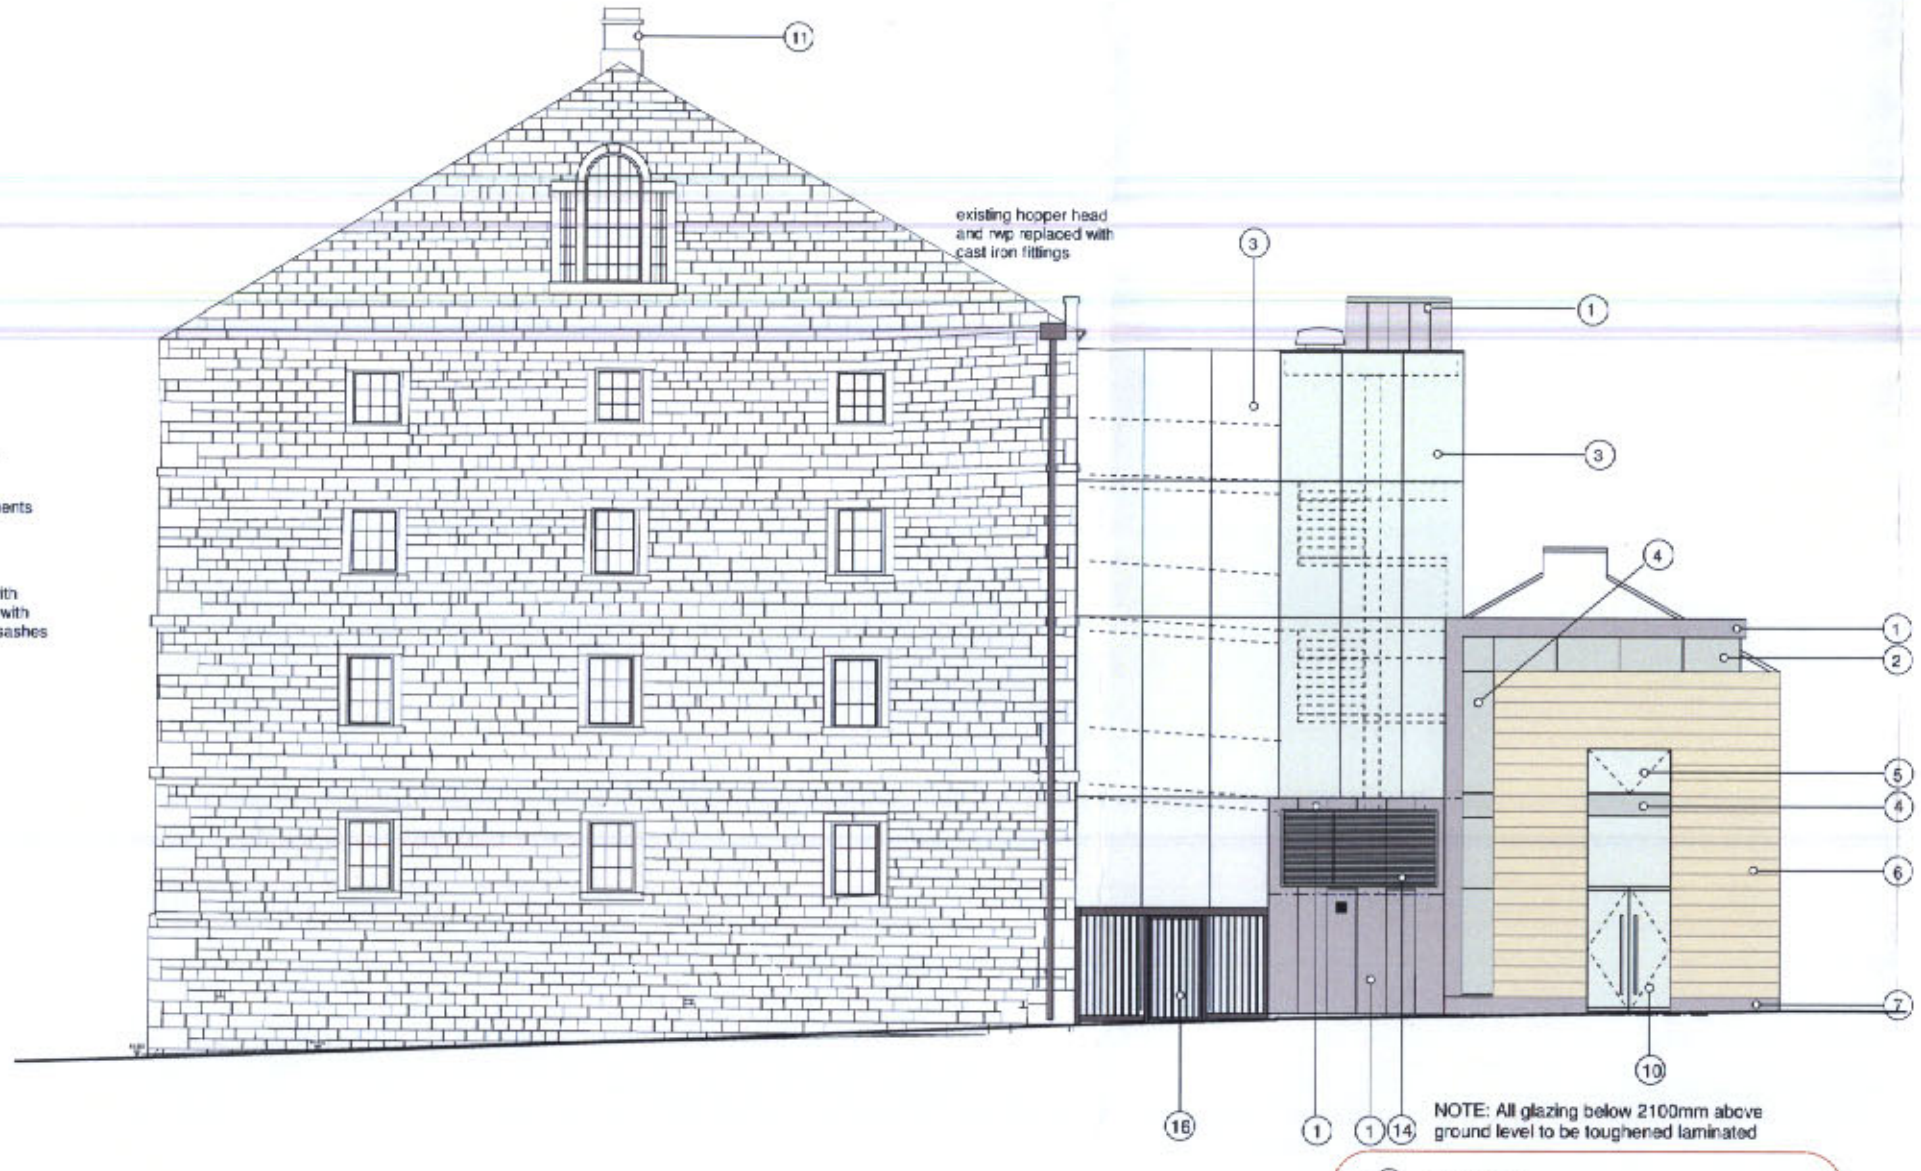

NOTE: All glazing below 2100mm above ground level to be toughened laminated

1	zinc cladding
2	sandblasted glazing with silicone jointing
3	clear single glazing with silicone jointing
4	sandblasted double glazed panel
5	clear double glazing in powder coated aluminium framing with two opening sashes
6	Yorkshire gritstone cladding
7	natural dark grey stone cladding
8	clear single glazing
9	natural dark grey stone cladding to sloping plinth
10	toughened laminated clear glass entrance doors
11	chimney stacks repointed with lime mortar
12	replacement CAST rooflights double glazed
13	exstg slates removed and retained for opposite pitch new slates to match, to approved sample
14	grey powder coated aluminium louvres RAL
15	blockwork with grey coloured render finish
16	powder coated steel railings / gate

PLANNING
ACK'D
REPLIED
RECD 1 1 APR 2008
FOLLOW ACTION

D: July 07: Bin Store omitted, louvres amended
C: 2 April 07 Entrance to Juice Bar added. Roof extract fan added
B: 1 August 06 All replacement windows to be 9-pane

STAN BROSTER DESIGN
ARCHITECTURE COMMERCIAL AND RETAIL INTERIORS FURNITURE

CARVERS WAREHOUSE
Piccadilly Basin, Manchester

PATON STREET ELEVATION
GENERAL ARRANGEMENT

STAN BROSTER DESIGN LIMITED Stan Broster DipArch RIBA
Chanesoye Farm, Greatby Hill, Ormskirk, Lancs, L39 2DT
Mob: 07770 604531 Tel/Fax: 01695 570705 E-mail: stan@stanbrosterdesign.co.uk

scale: 1:100 @ a2 date: May 06 **CW/GA/11D**