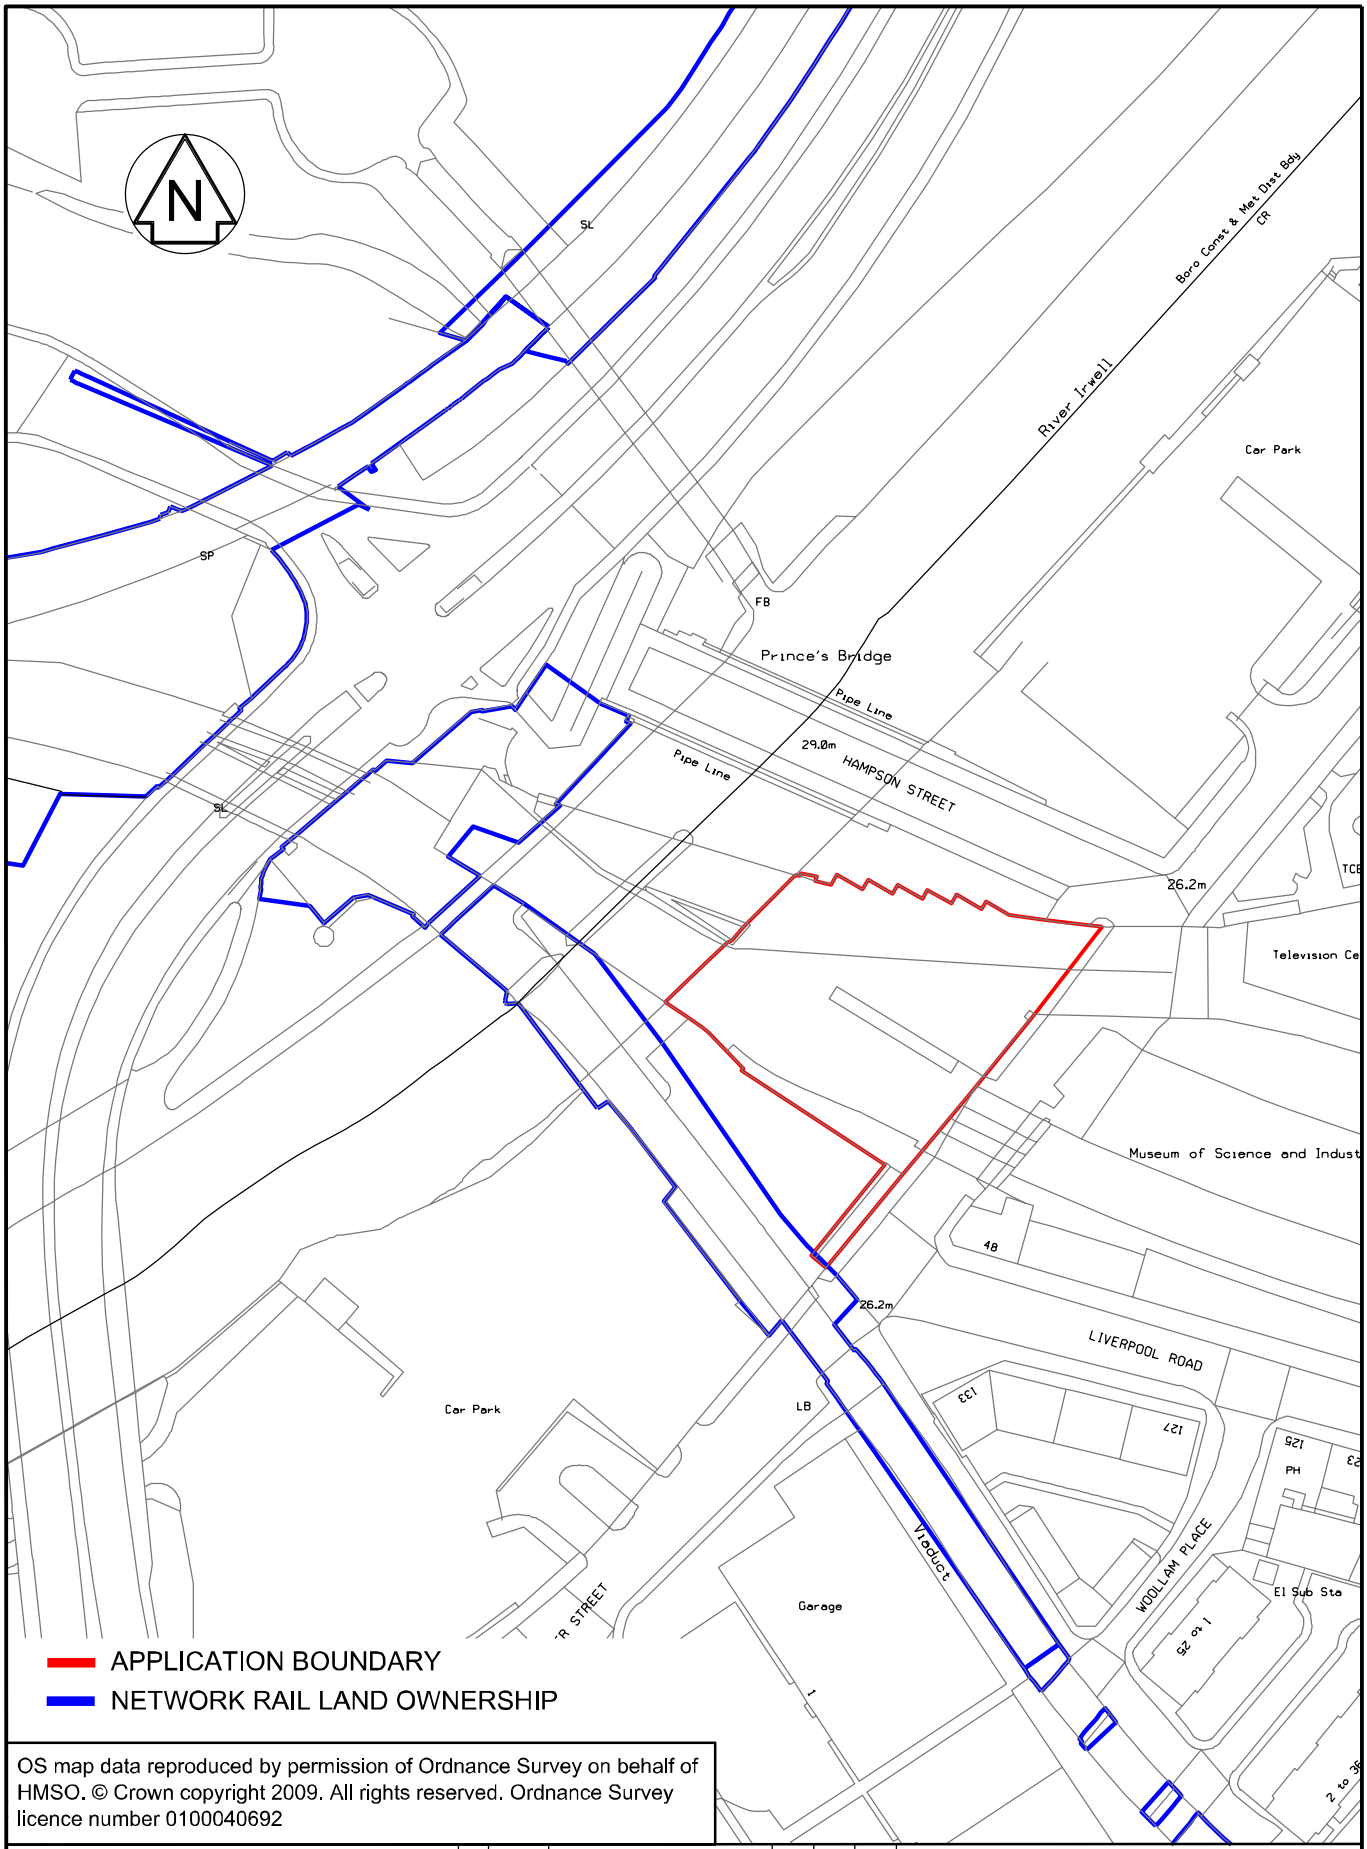


OS map data reproduced by permission of Ordnance Survey on behalf of HMSO. © Crown copyright 2009. All rights reserved. Ordnance Survey licence number 0100040692

Contractor(s)

Mott MacDonald

PARSONS BRINCKERHOFF

Rev	Date	Description of Revisions	Drawn	Chkd	Appr

Project

IP ENHANCEMENTS - NORTHERN HUB PHASE 1
ORDSALL CHORD INTRUSIVE SURVEYS

NetworkRail

Scale(s) 1:1500@A4

ELR & Mileage

Status

Suitability

Designed		Signed		Date
Drawn	D.BEAMES	Signed		Date 22/11/12
Checked		Signed		Date
Approved		Signed		Date

Drawing Title

SITE LOCATION PLAN

Alternative Reference

Sheet 1 of 1

Drawing Number 127523-A-CEP-DRG-PBL-000007

Revision P00.2

Sheet Size A4 210 x 297