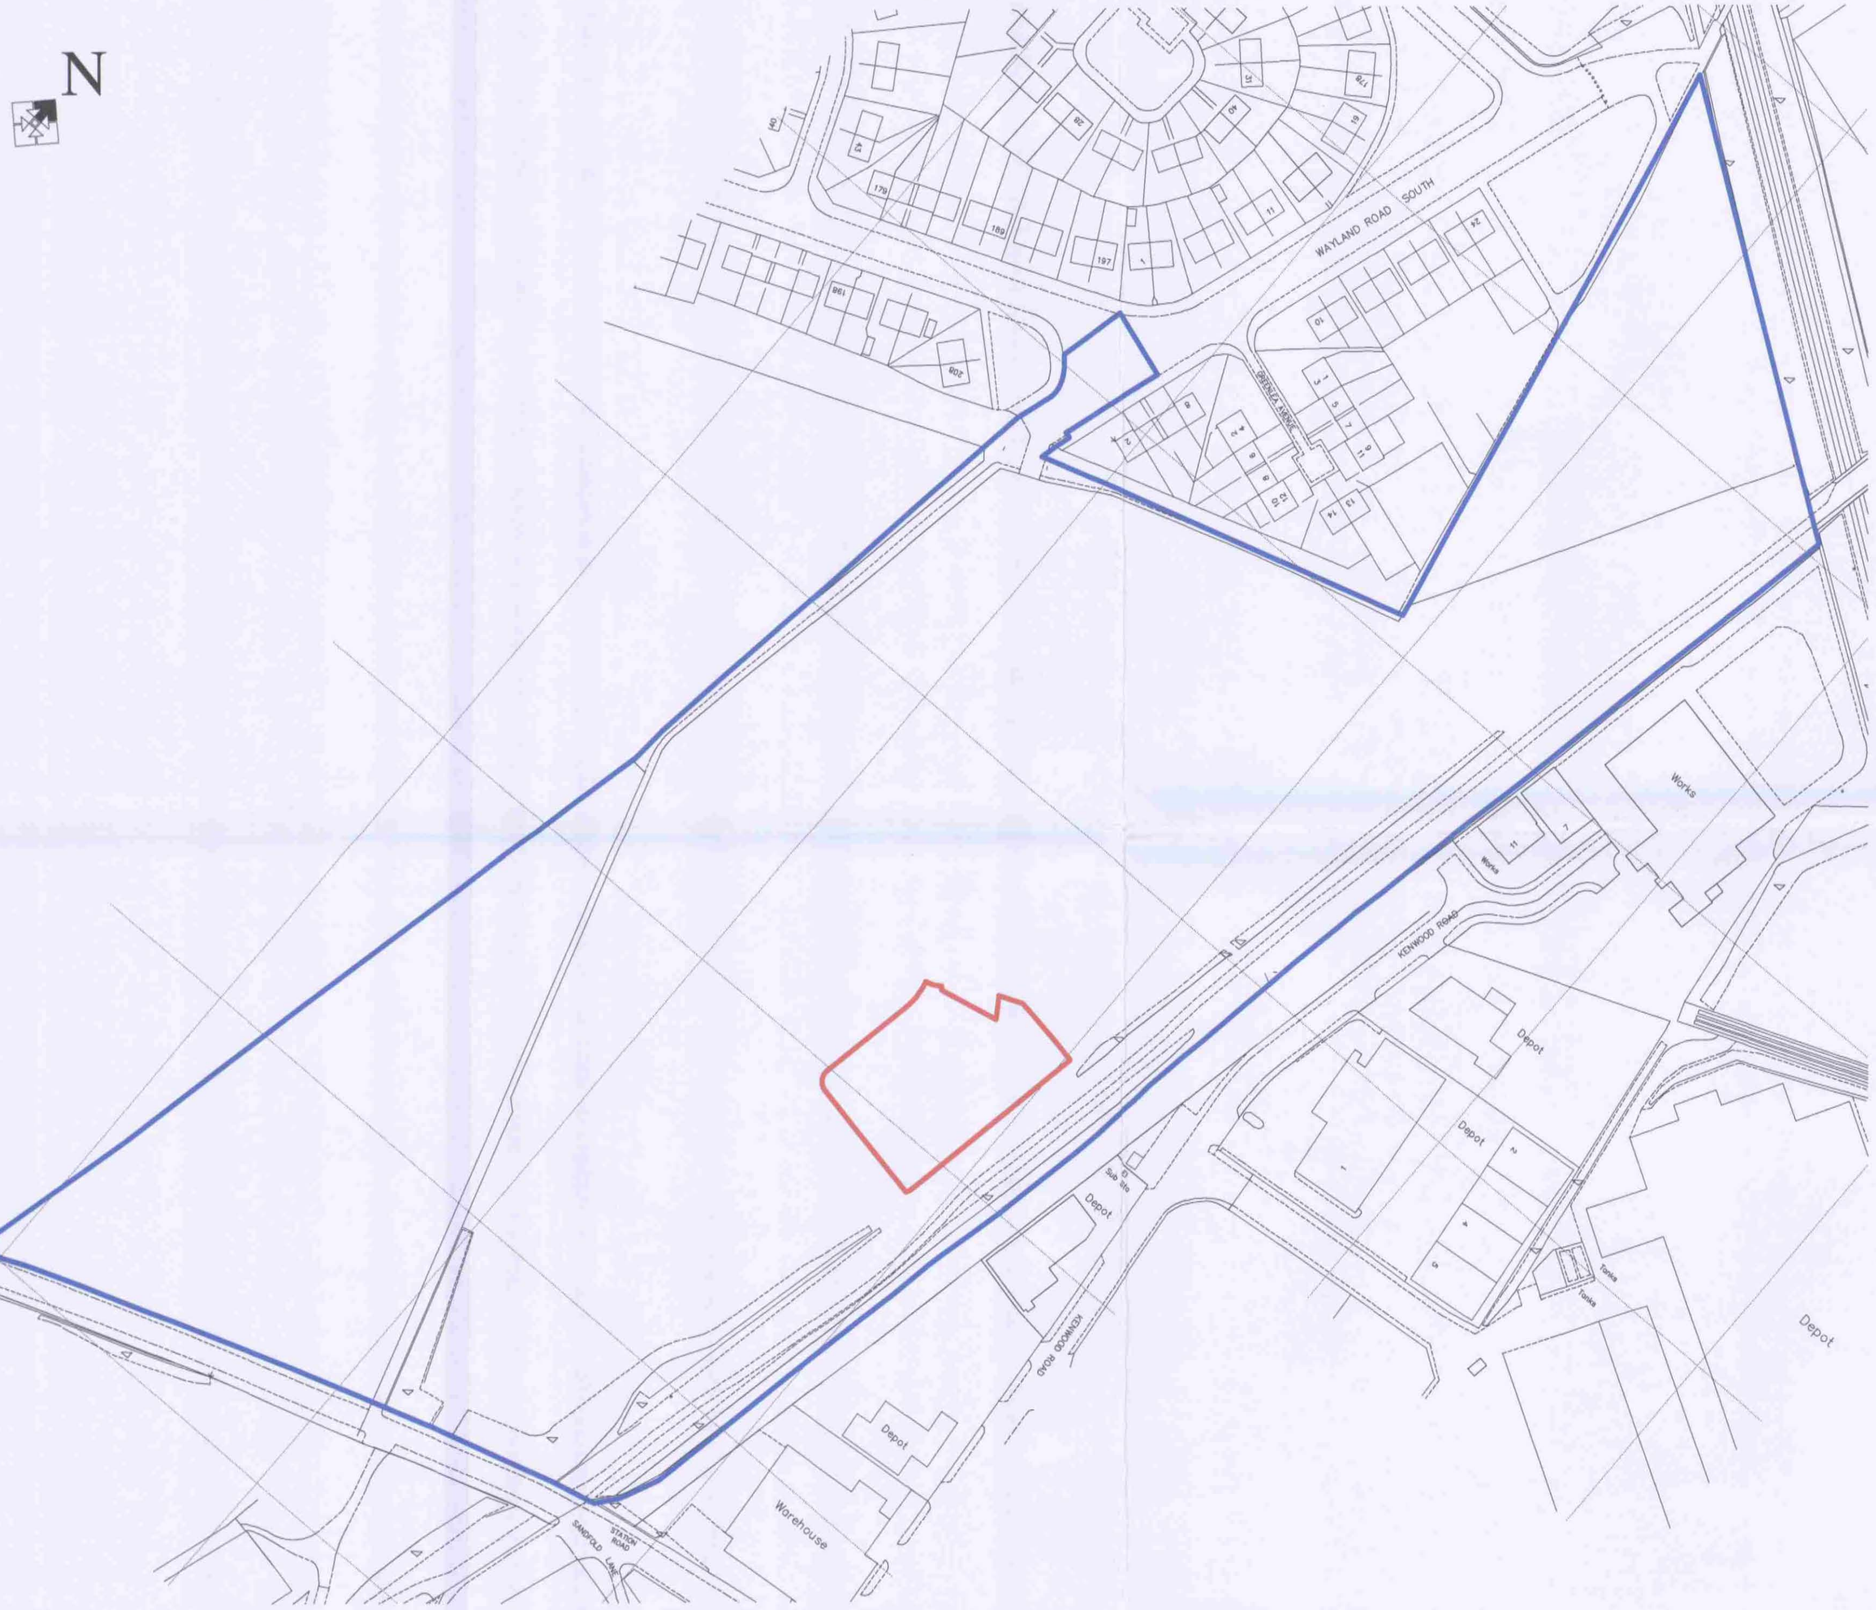

WAYLAND ROAD SOUTH, GORTON

REVISIONS

JOB
PROPOSED RESIDENTIAL DEVELOPMENT
WAYLAND ROAD SOUTH
GORTON

DRAWING
LOCATION PLAN
142-146, 251-259inc

DATE: 07.02.2012 | DRAWN: SJS | SCALE: 1:1250

©THIS DRAWING AND THE BUILDING WORKS DEPICTED ARE THE COPYRIGHT OF J.S.BLOOR (WILMSLOW) LIMITED AND MAY NOT BE REPRODUCED OR AMENDED EXCEPT BY WRITTEN PERMISSION. NO LIABILITY WILL BE ACCEPTED FOR AMENDMENTS MADE BY OTHER PERSONS.

BLOOR HOMES®

BLOOR HOMES NORTH WEST

A DIVISION OF BLOOR HOMES LTD,
UNITS 2-4 WHITESIDE, STATION ROAD,
HOLMES CHAPEL, CHESHIRE, CW4 8AA.
TELEPHONE 01477 536550 FACSIMILE 01477 536551

DRAWING No: C048_04 142-146, 251-259 inc