
1088

DFA 2 - Visitor Access Compliant


Notes:
Sketch schemes may be based on plan information of unknown origin and is subject to verification and survey.
Contractors must verify all dimensions on site before commencing any work or shop drawings. This drawing is not to be scaled. Use figured dimensions only.
Building areas are liable to adjustment over the course of the design process due to ongoing construction detailing developments.

Subject to statutory approvals and survey.

50 40 30 20 10mm

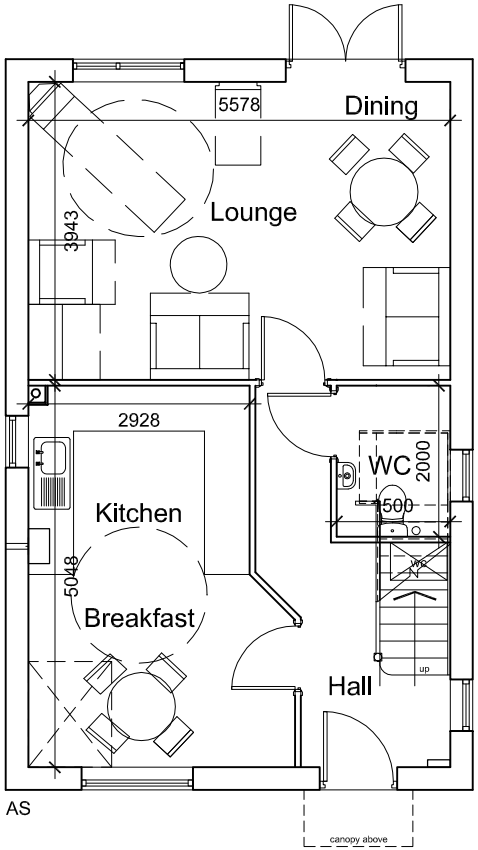


Ground Floor Plan

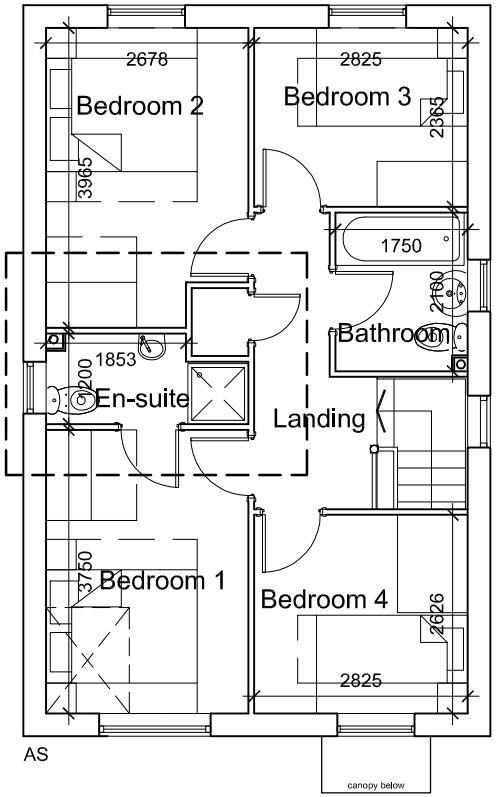

First Floor Plan

Compliant en suite in accordance with clause 21.2.5 and 21.2.6 of DFA2

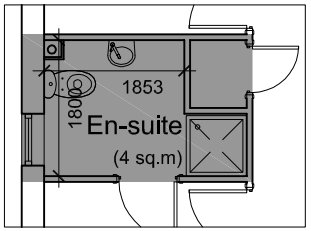

First Floor Plan showing conversion to DFA2 compliant bathroom

Areas;

Ground	50.56 sq m	
1st	50.56 sq m	
Total	101.1 sq m	(1088 sq ft)

revisions
status Planning

edward | architectural services ltd

prospect house 32 sovereign street leeds ls1 4bj t 0113 398 4000
www.eas-llmited.co.uk

project Beswick Phase 2

client Gleeson Regeneration Ltd

title DFA 2 - Visitor Access Compliant
House Type 1088 Floor Plans

drawn cr checked ge date 17.01.11 scale 1:100@A4

job no 0270 drawing no PL-30 rev -