


SIDE ELEVATION

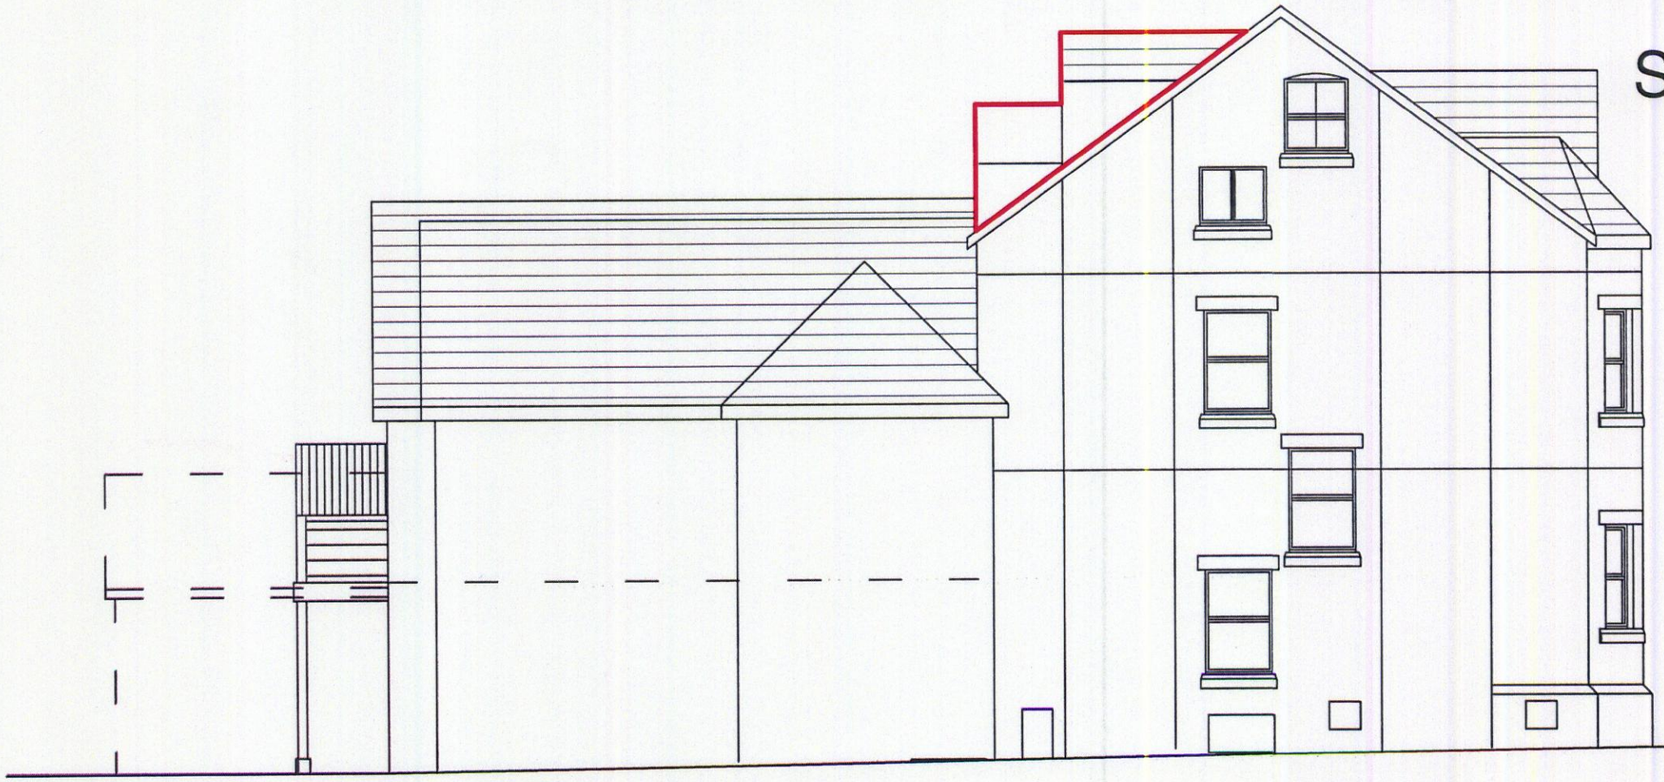

SIDE ELEVATION

Emery Planning Partnership

4 South Park Court
Hobson Street
Macclesfield
Cheshire SK11 8BS

T:01625 433881
F: 01625 511457
E: info@epp-planning.com
W: www.epp-planning.co.uk

Site Address

64/66 Parsonage Road
Withington
Manchester

PLANNING
ACK'D
REPLIED
REC'D 17 AUG 2009

INIT.	REC'D
M	
M	
M	
FOR ACTION M	

SIDE ELEVATIONS

Date	13-08-2009	Drawing Ref.	6800
Scale	1:100	Drawing No.	4