Existing drainage to be checked before construction commences and Architect informed of discrepancies.

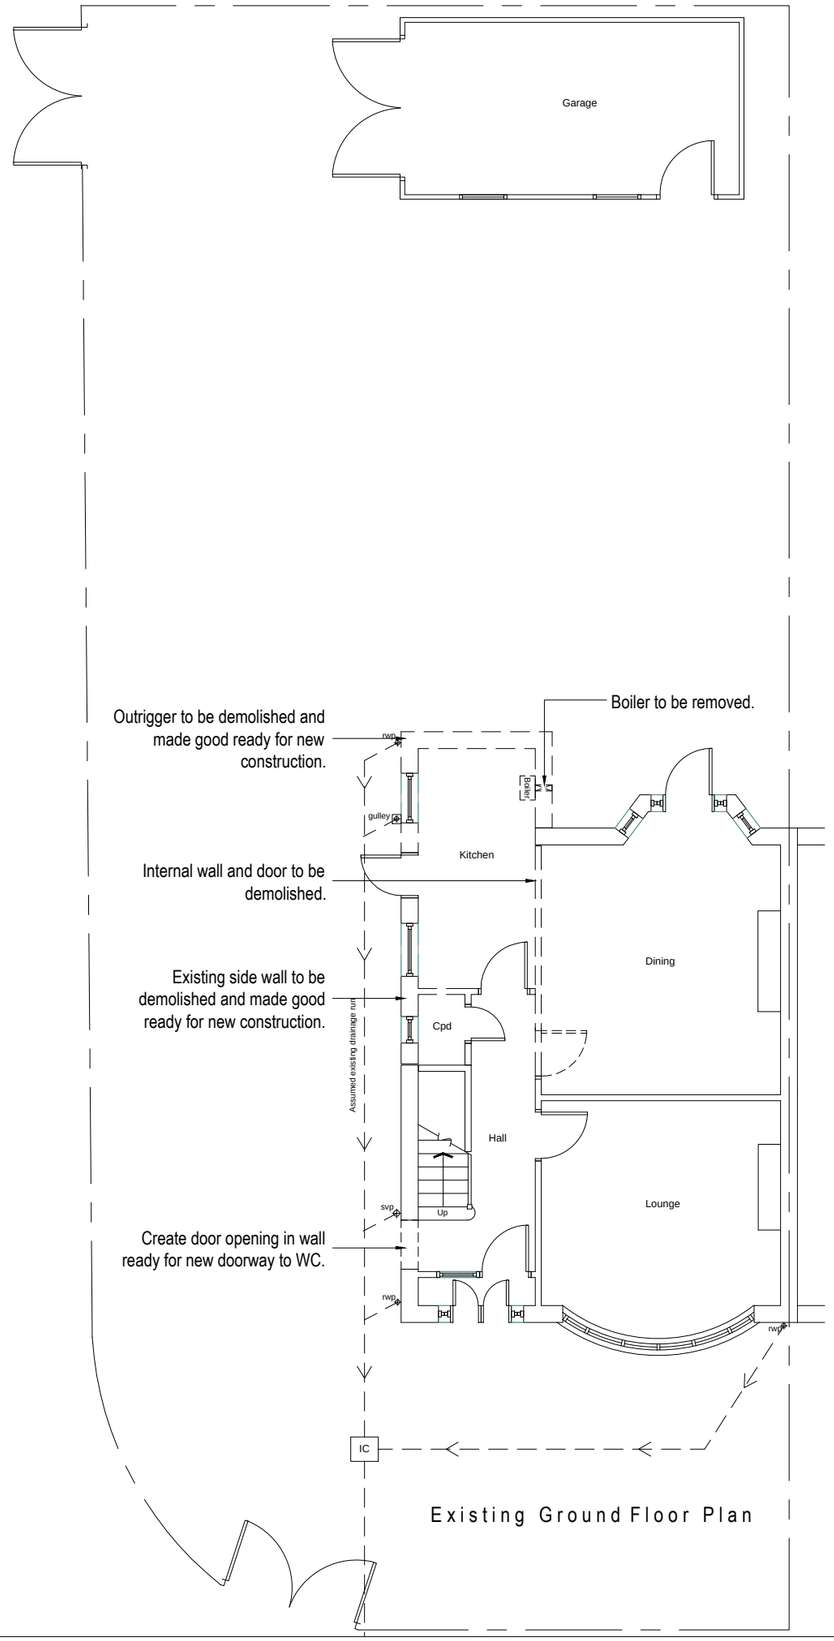

Existing Ground Floor Plan

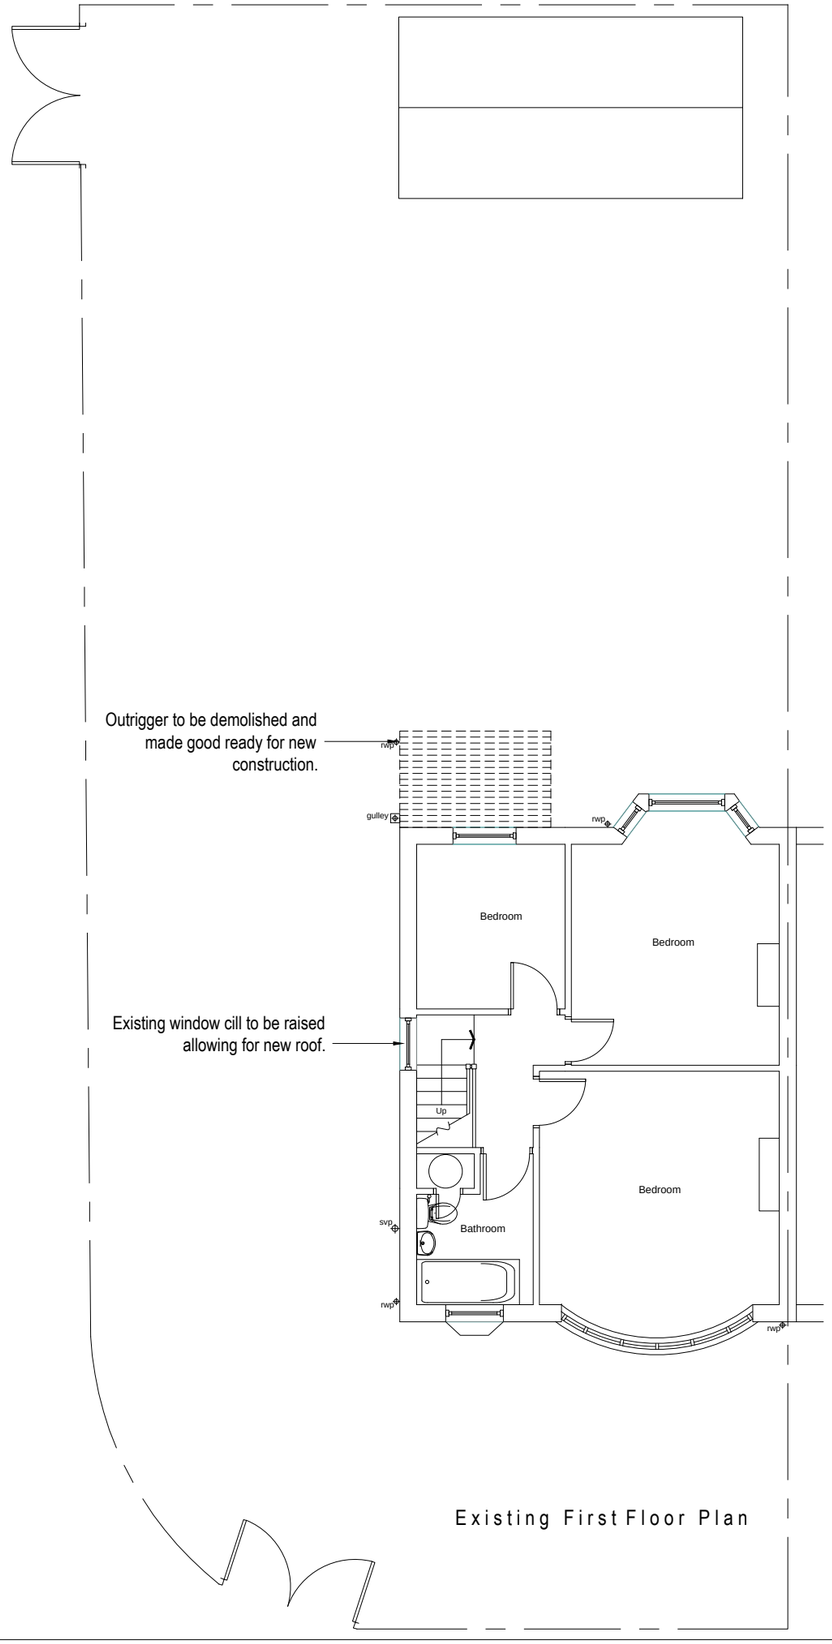

Existing First Floor Plan

blu room architecture

Project:	20 Thurleigh Drive Didsbury M20 2DF
Drawing:	Existing Plans
Project Ref: 12-23	Drawing No: 01
Scale: 1:100	
Drawn: IG	Revision: /
Date: August 2012	

t: 07760 364 894 - e: info@bluroomarchitecture.co.uk - w: www.bluroomarchitecture.co.uk - a: 2 Victoria Court Didsbury M20 1FR

THIS DRAWING IS COPYRIGHT: CONTRACTORS MUST CHECK ALL DIMENSIONS ON SITE, ONLY FIGURED DIMENSIONS ARE TO BE WORKED FROM. DISCREPANCIES MUST BE REPORTED IMMEDIATELY TO THE ARCHITECTS BEFORE PROCEEDING.



Existing Front Elevation

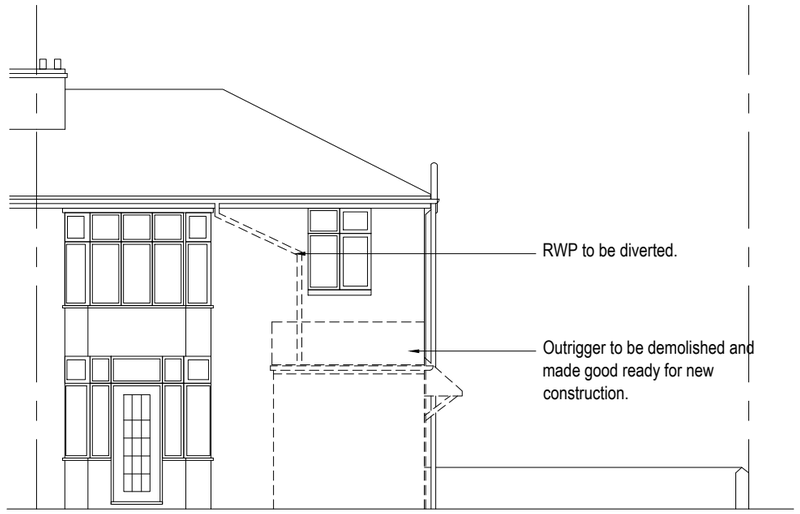

Existing Rear Elevation

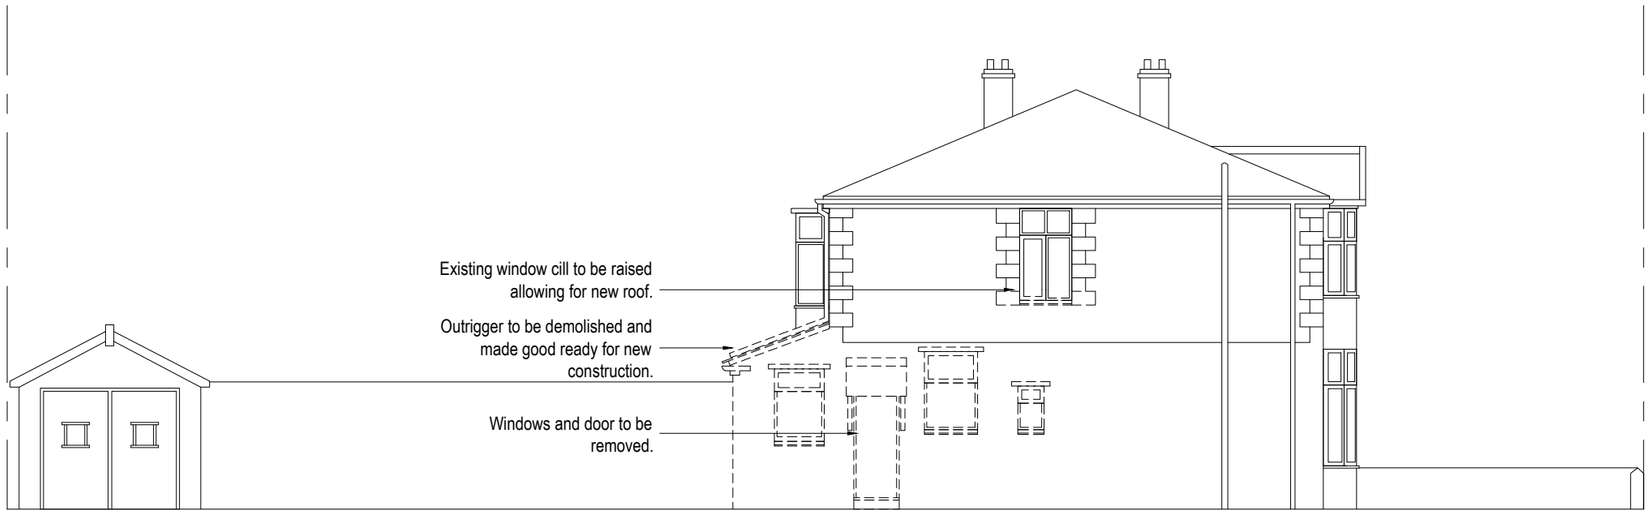

Existing Side Elevation

blu room architecture

Project:	20 Thurleigh Drive Didsbury M20 2DF
Drawing:	Existing Elevations
Project Ref: 12-23	Drawing No: 02
Scale: 1 : 100	
Drawn: IG	Revision: /
Date: August 2012	

t : 07760 364 894 - e : info@bluroomarchitecture.co.uk - w : www.bluroomarchitecture.co.uk - a : 2 Victoria Court Didsbury M20 1FR

THIS DRAWING IS COPYRIGHT: CONTRACTORS MUST CHECK ALL DIMENSIONS ON SITE, ONLY FIGURED DIMENSIONS ARE TO BE WORKED FROM. DISCREPANCIES MUST BE REPORTED IMMEDIATELY TO THE ARCHITECTS BEFORE PROCEEDING.

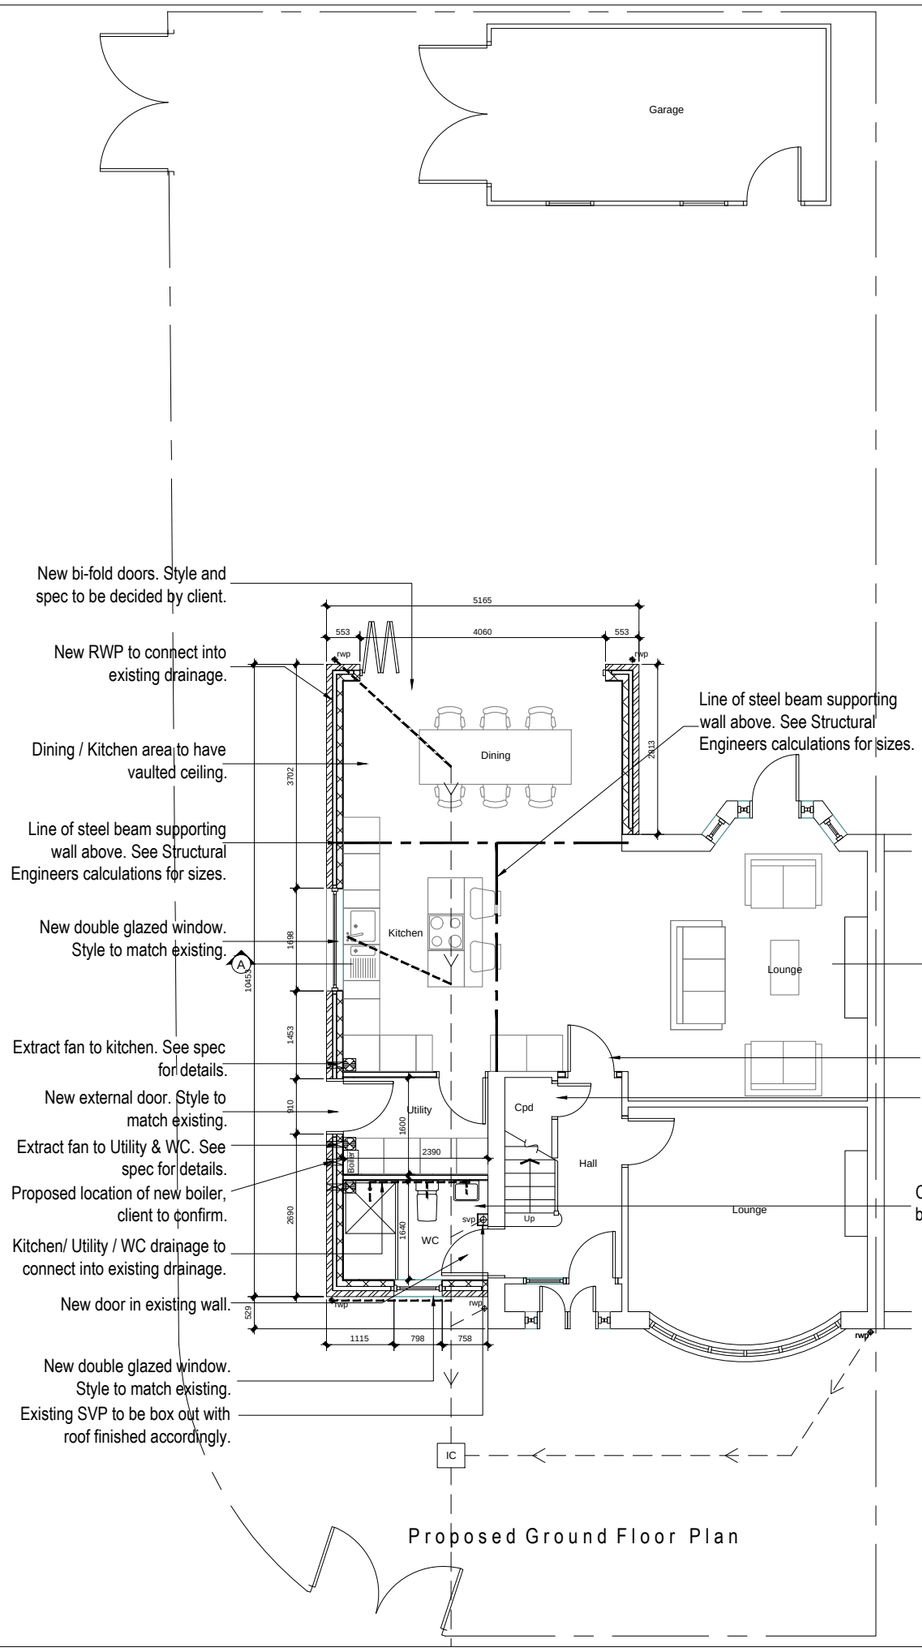

Proposed Ground Floor Plan

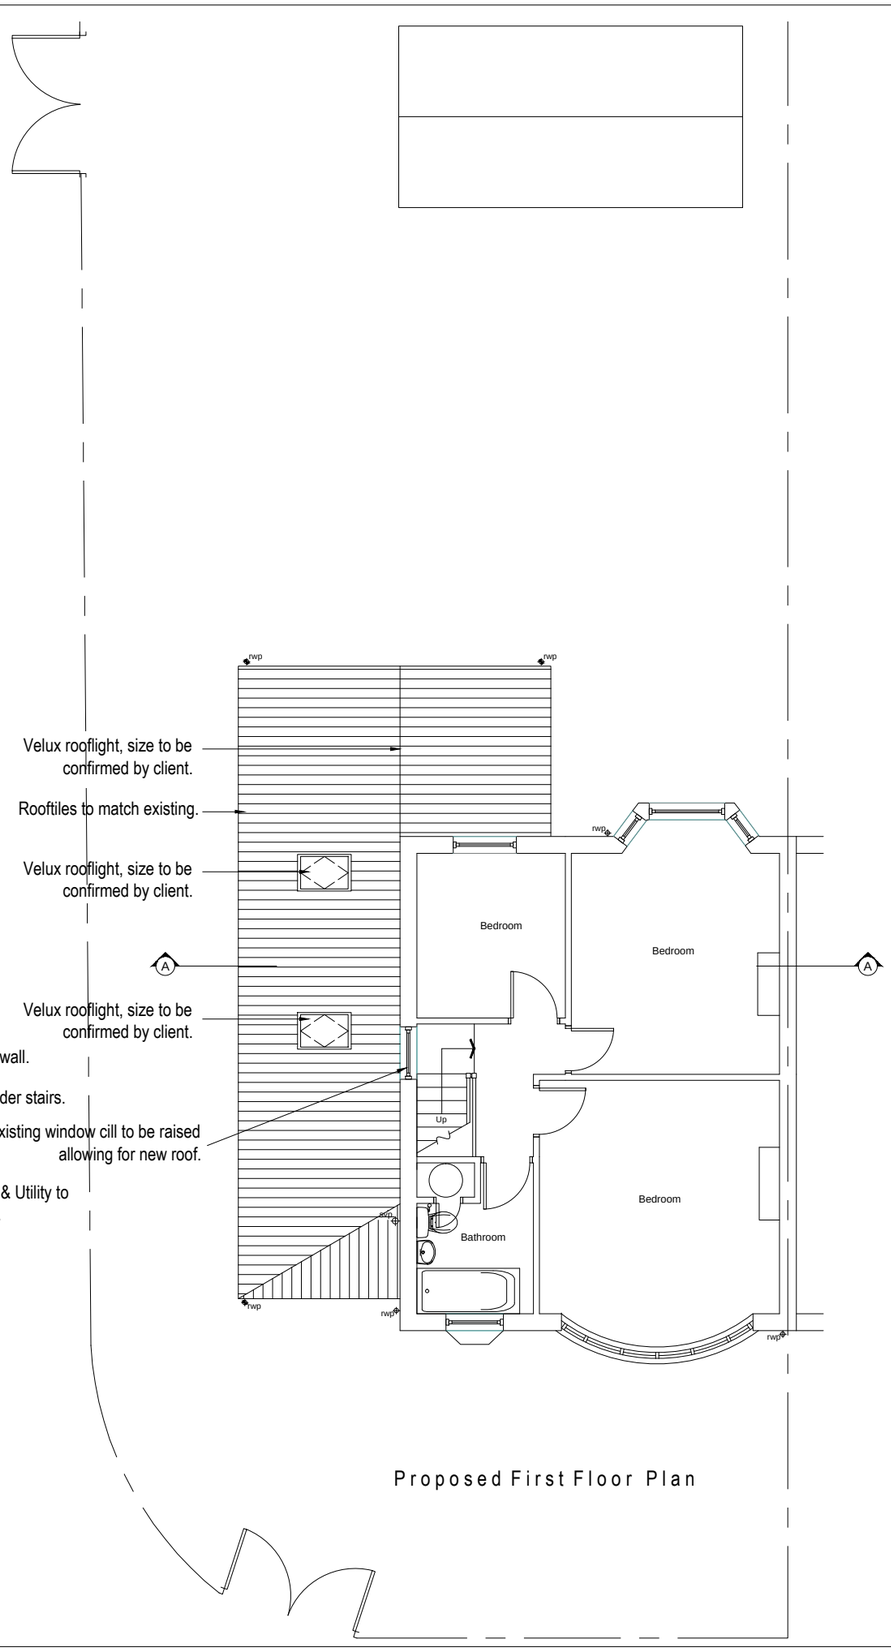

Proposed First Floor Plan

blu room architecture

Project:	20 Thurleigh Drive Didsbury M20 2DF
Drawing:	Proposed Plans
Project Ref: 12-23	Drawing No: 03
Scale: 1 : 100	
Drawn: IG	Revision: /
Date: August 2012	

t : 07760 364 894 - e : info@bluroomarchitecture.co.uk - w : www.bluroomarchitecture.co.uk - a : 2 Victoria Court Didsbury M20 1FR

THIS DRAWING IS COPYRIGHT: CONTRACTORS MUST CHECK ALL DIMENSIONS ON SITE, ONLY FIGURED DIMENSIONS ARE TO BE WORKED FROM. DISCREPANCIES MUST BE REPORTED IMMEDIATELY TO THE ARCHITECTS BEFORE PROCEEDING.



Proposed Front Elevation

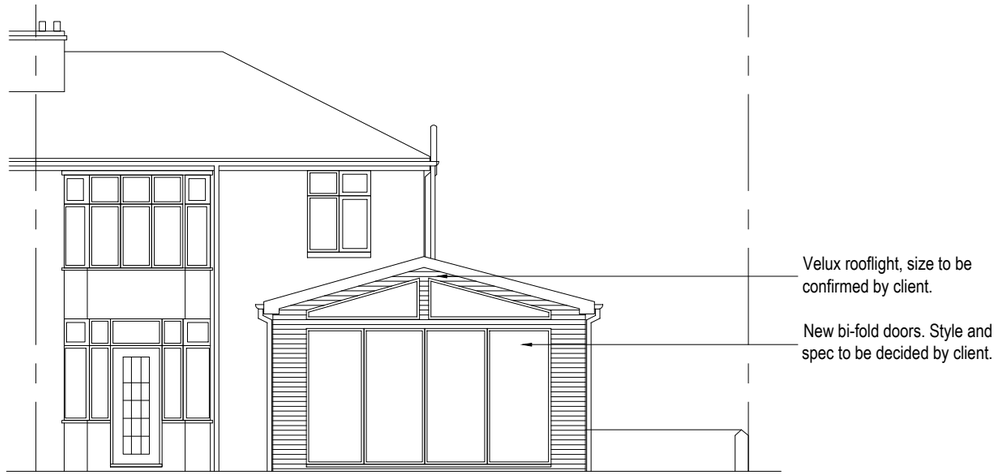

Proposed Rear Elevation

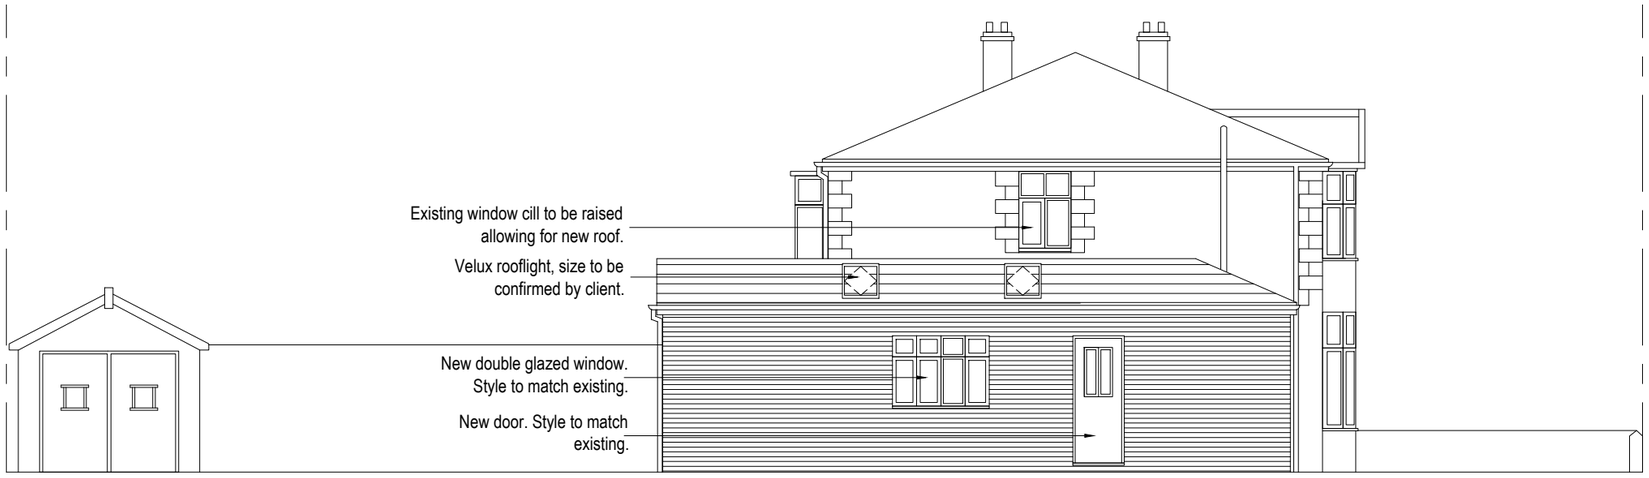

Proposed Side Elevation

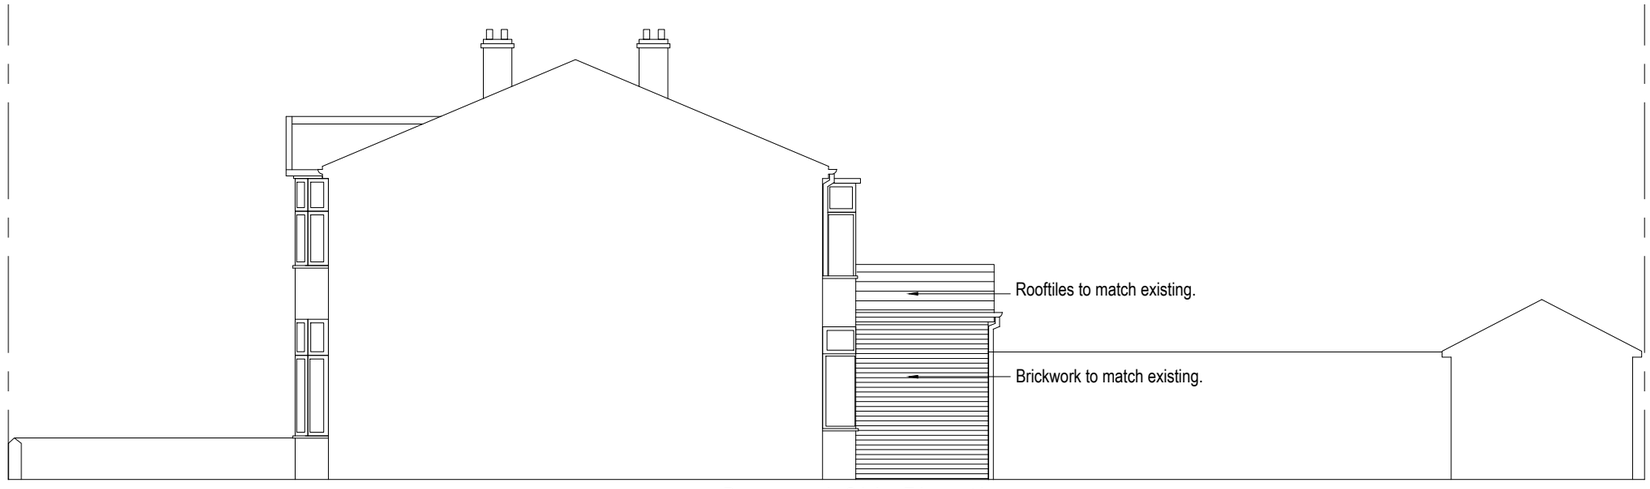

Proposed Side Elevation

blu room architecture

Project:	20 Thurleigh Drive Didsbury M20 2DF
Drawing:	Proposed Elevations
Project Ref: 12-23	Drawing No: 04
Scale: 1 : 100	
Drawn: IG	Revision: /
Date: August 2012	

t : 07760 364 894 - e : info@bluroomarchitecture.co.uk - w : www.bluroomarchitecture.co.uk - a : 2 Victoria Court Didsbury M20 1FR

THIS DRAWING IS COPYRIGHT: CONTRACTORS MUST CHECK ALL DIMENSIONS ON SITE, ONLY FIGURED DIMENSIONS ARE TO BE WORKED FROM. DISCREPANCIES MUST BE REPORTED IMMEDIATELY TO THE ARCHITECTS BEFORE PROCEEDING.

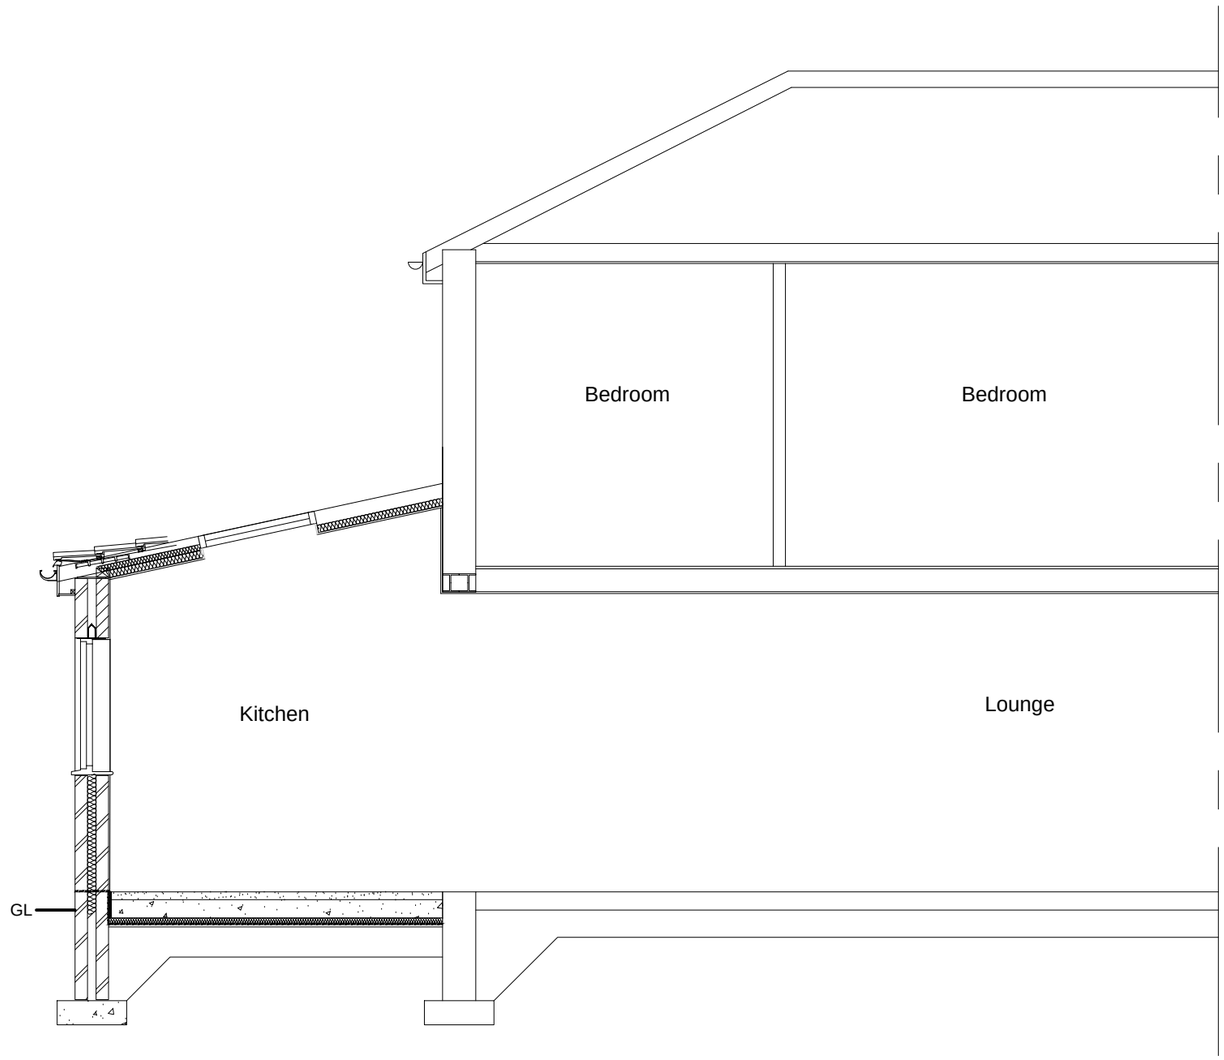

blu room architecture

Project:	20 Thurleigh Drive Didsbury M20 2DF
Drawing:	Section A-A
Project Ref: 12-23	Drawing No: 05
Scale: 1 : 100	
Drawn: IG	Revision: /
Date: August 2012	

t : 07760 364 894 - e : info@blurooomarchitecture.co.uk - w : www.blurooomarchitecture.co.uk - a : 2 Victoria Court Didsbury M20 1FR

THIS DRAWING IS COPYRIGHT: CONTRACTORS MUST CHECK ALL DIMENSIONS ON SITE, ONLY FIGURED DIMENSIONS ARE TO BE WORKED FROM. DISCREPANCIES MUST BE REPORTED IMMEDIATELY TO THE ARCHITECTS BEFORE PROCEEDING.