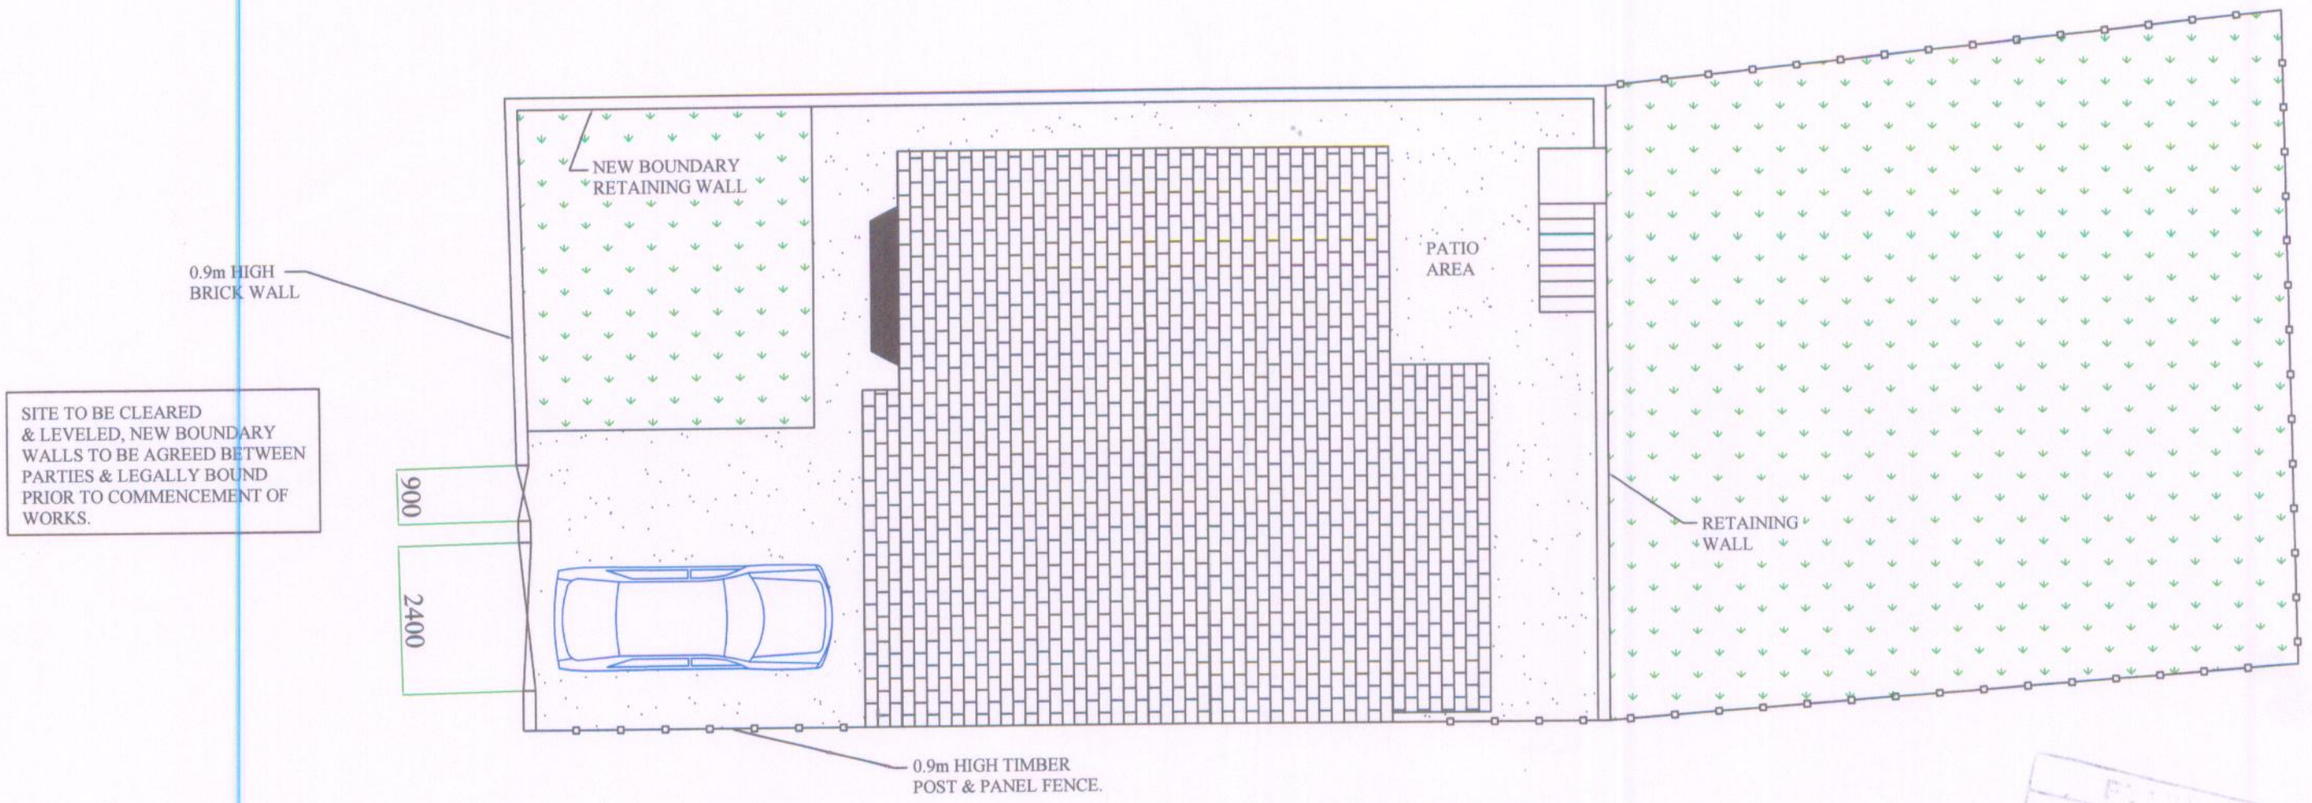

SITE PLAN (1:100)



Location Plan (1:1000)

ACK'D
REPL
RECD 11 JUN 2008
M
M
M
FOR ACTION
INIT RECD
DATE

TITLE:- 42 & 44 JOYCE STREET, MOSTON, MANCHESTER.	
SCALE 1:50	DRG.NO. 122007/7
DATE 12/2007	