This drawing is sole copyright and should not be copied or reproduced without prior consent.
Do not scale off this drawing.
All dimensions are to be checked on site.

NOTES:

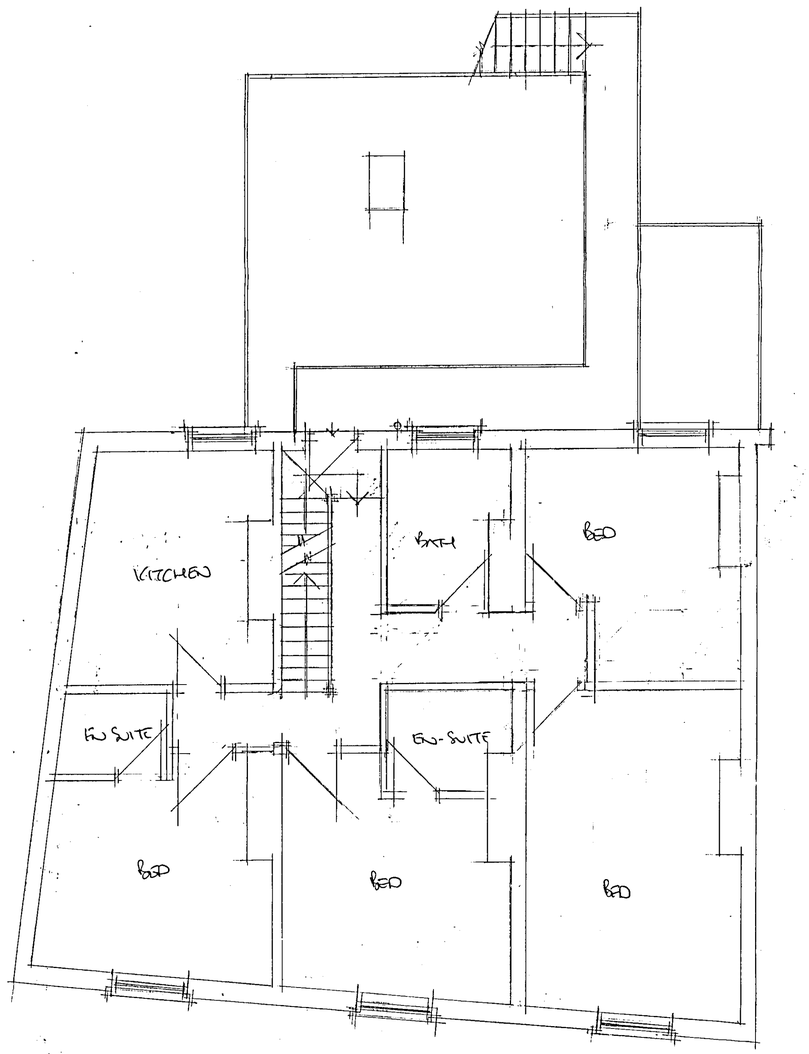

FIRST FLOOR PLAN

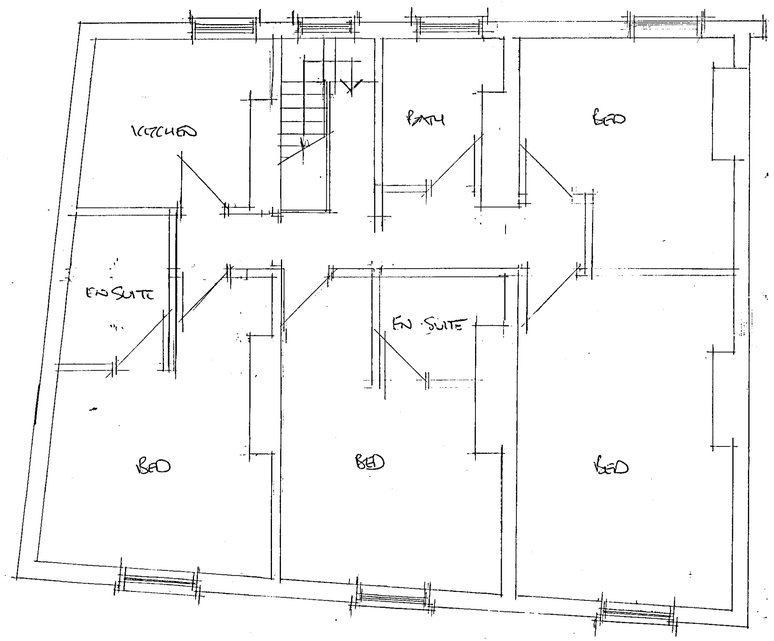

SECOND FLOOR PLAN

REVISION

PLANNING AND BUILDING CONTROL
28 MAR 2013

CLIENT
MR A. ALI
44 CAVENDISH STREET
HULME M15 6BQ

JOB TITLE
PROPOSED 3 NO FLATS

DRG. TITLE
FIRST & SECOND FLOOR PLANS
AS EXISTING

HOLBOROW + ORMESHER
Limited
architectural & interior design
Station House
Adams Hill
Knutsford
Cheshire WA16 6DN
telephone : 01565 652275
facsimile : 01565 750501

ISSUE	ORIGINAL	1	2	3	4	5	6	7
REVISION		A						
DATE		MARCH 13						
DRAWN		PMO						
CHECKED								
APPROVED								

SCALE 1:50

DRAWING NUMBER 961/09/05 A

M 534554 R

This drawing is sole copyright and should not be copied or reproduced without prior consent.
Do not scale off this drawing.
All dimensions are to be checked on site.

NOTES:

REVISION



BASEMENT PLAN

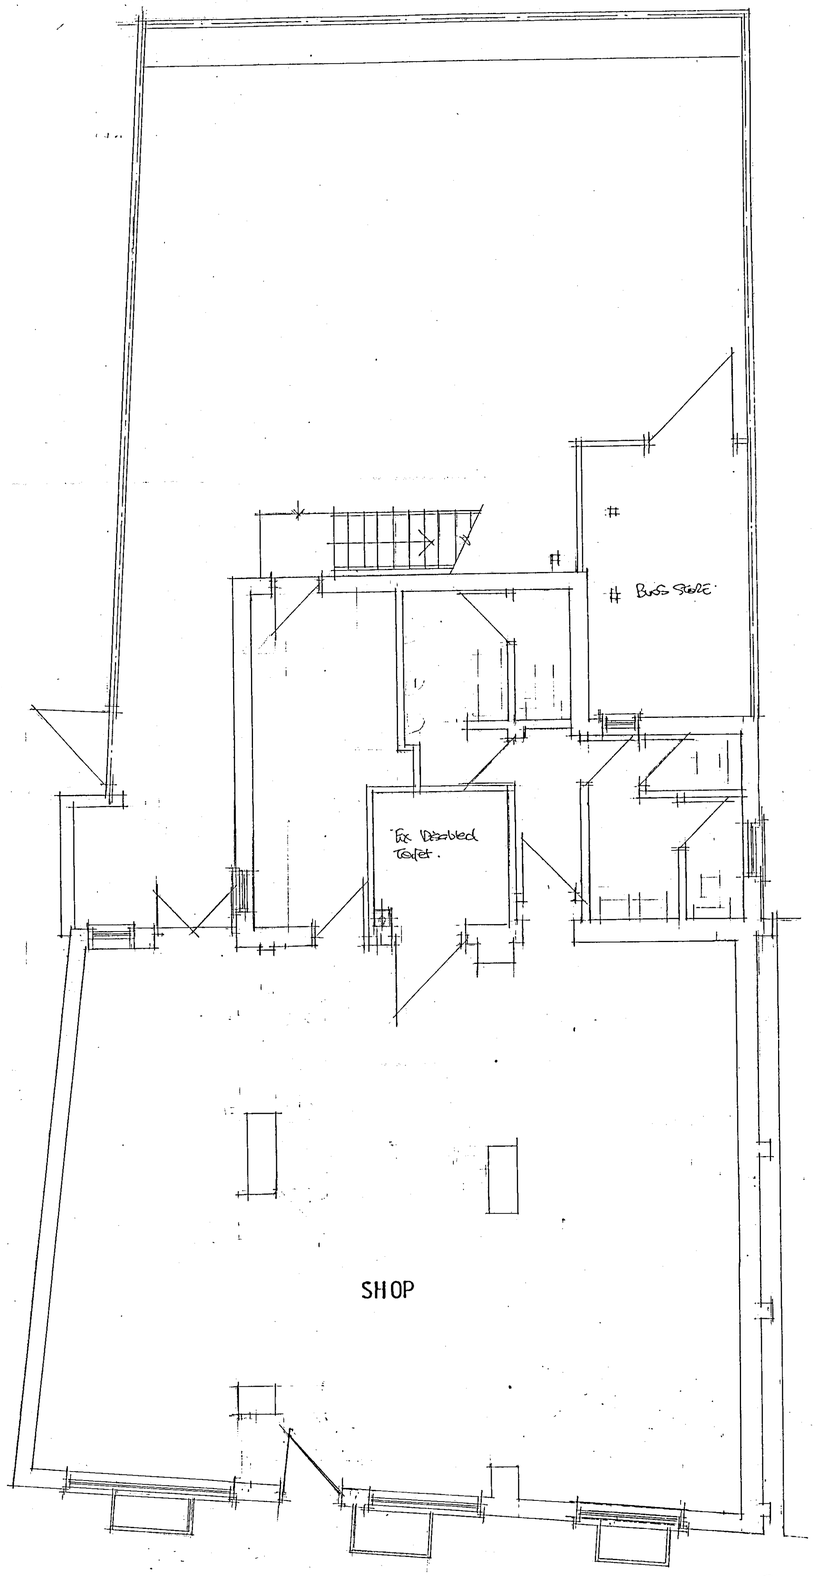

GROUND FLOOR PLAN

PLANNING AND BUILDING CONTROL
28 MAR 2013

CLIENT
MR R ALI
44 CAVENDISH STREET
HULME M15 6BQ

JOB TITLE
PROPOSED 3no Flats

DRG. TITLE
BASEMENT & GROUND FLOOR PLAN
AS EXISTING

HOLBOROW ORMESHER + Limited
architectural & interior design
Station House
Adams Hill
Knutsford
Cheshire WA16 6DN
telephone : 01565 652275
facsimile : 01565 750501

ISSUE	ORIGINAL	1	2	3	4	5	6	
REVISION		A						
DATE		March 13						
DRAWN		MO						
CHECKED								
APPROVED								

SCALE 1:50 & 1:100 at A1

DRAWING NUMBER 961/09/03 A

M 534554 P