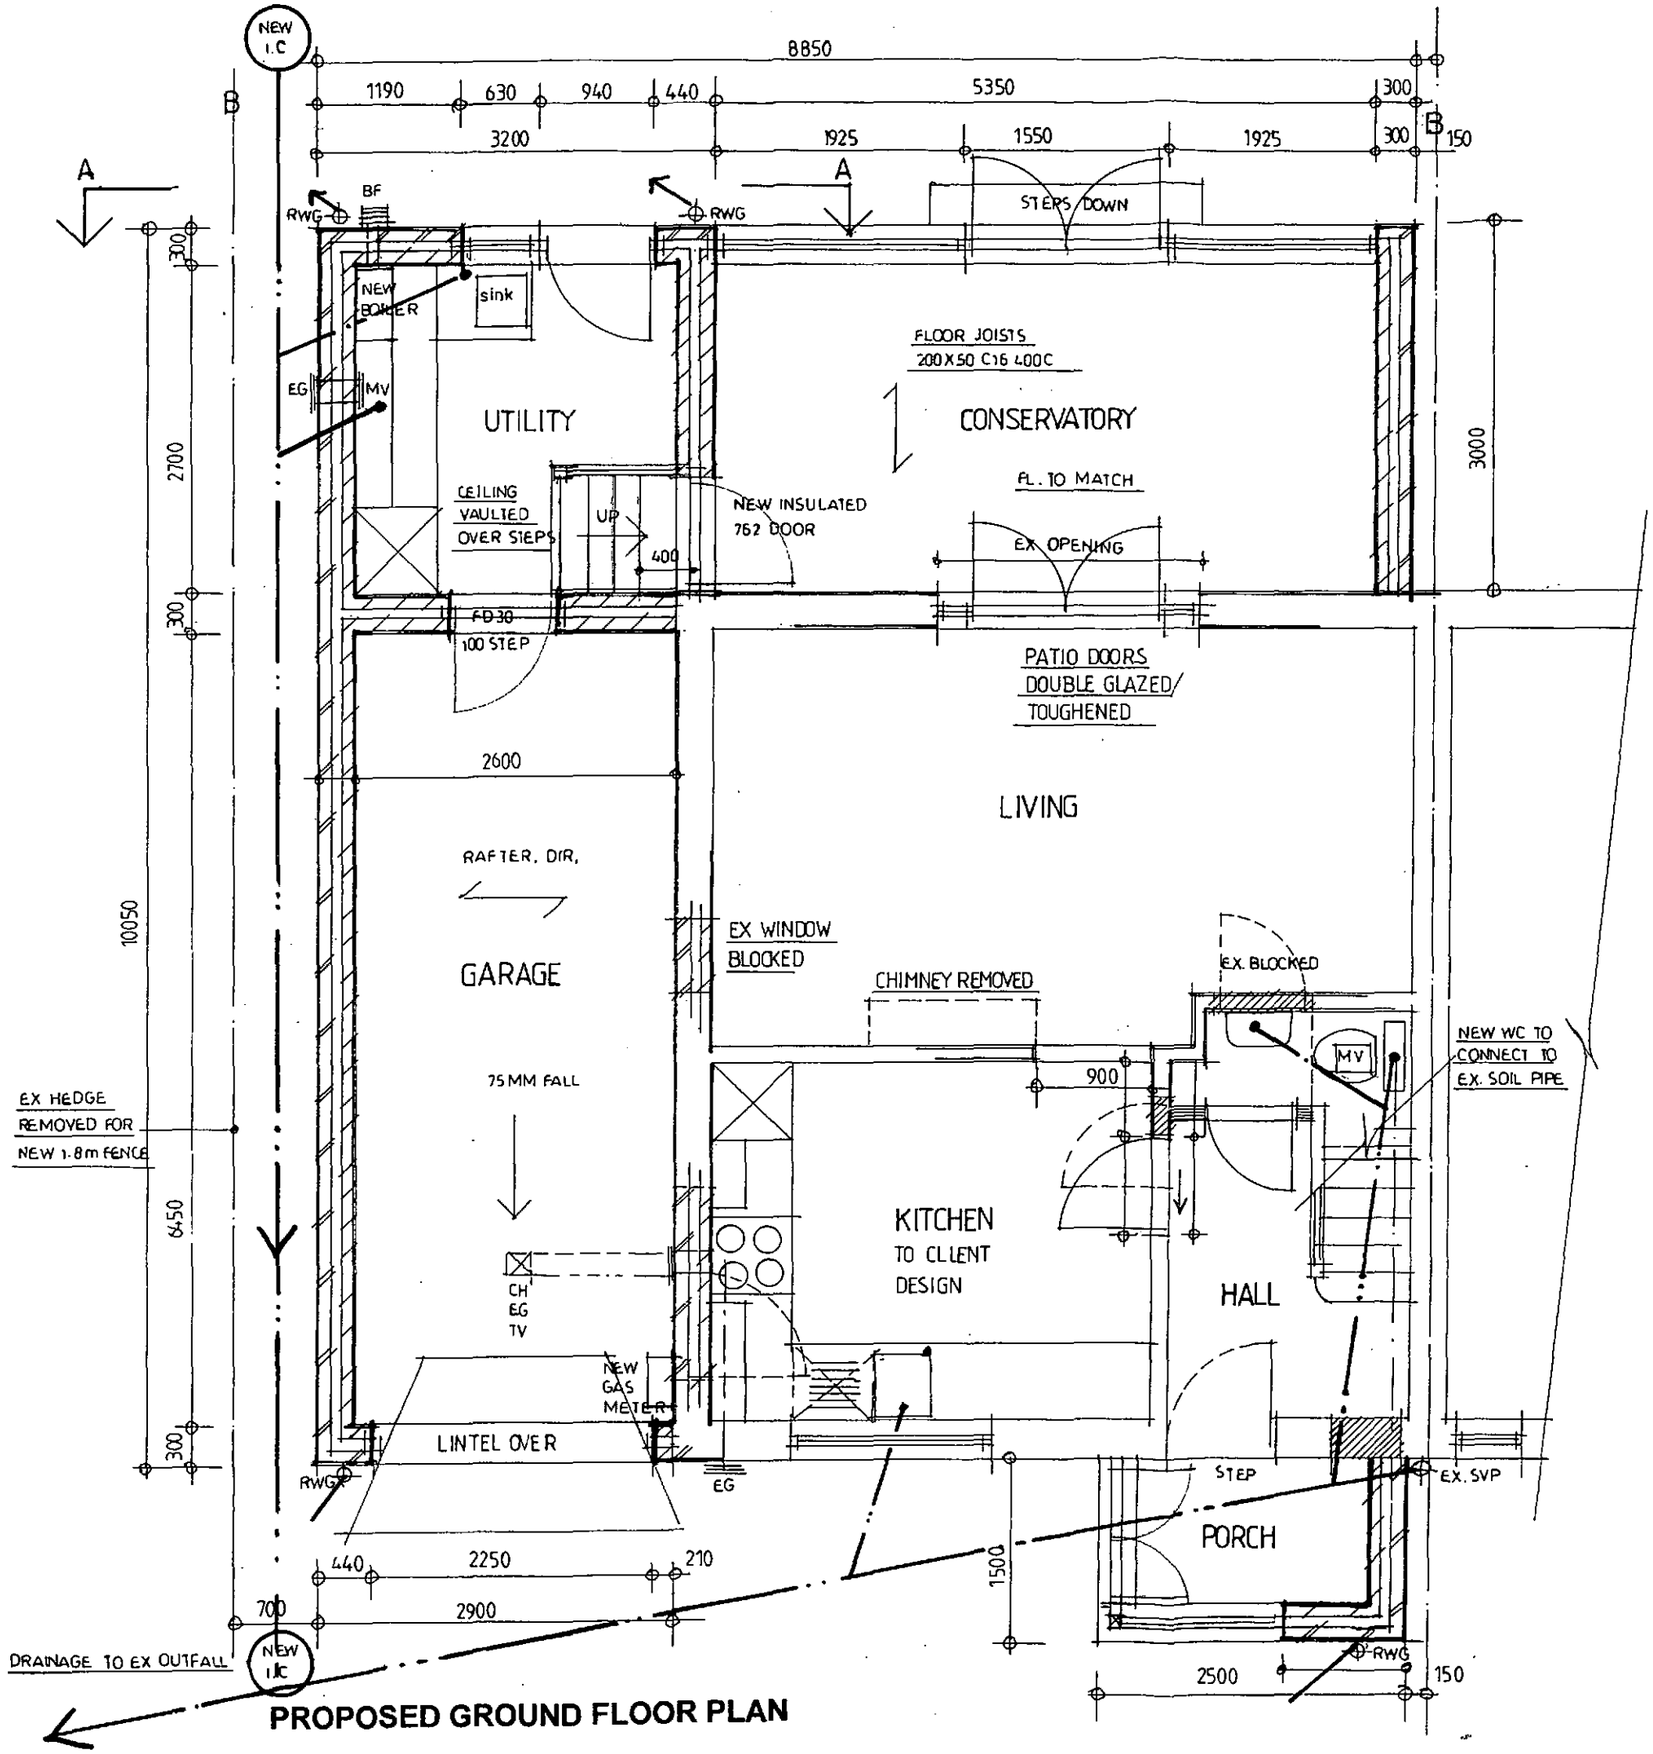

PROPOSED GROUND FLOOR PLAN

NOTE:-
DO NOT SCALE FROM THIS DRAWING. USE ONLY DIMENSIONS SHOWN
ALL DIMENSIONS SHALL BE CHECKED AND CONFIRMED ON SITE PRIOR TO COMMENCEMENT / ORDER OF MATERIALS / COMPONENTS.
ANY DISCREPANCIES TO BE REPORTED TO THE ARCHITECT / ENGINEERS FOR CLARIFICATION.

PLANNING AND BUILDING CONTROL
11 OCT 2012

0 1 2 3m

TITLE
PROPOSED GROUND FLOOR PLAN
PROJECT
410 VICTORIA ROAD
HIGHER BLACKLEY
MANCHESTER
M9 OHQ
CLIENT
MR & MRS M ALLEN

SCALE 1: 50 @A3 **AUG 12**

DRG No VR/PL/02

rdps
RESIDENTIAL DESIGN AND PLANNING SERVICES
31 GLENSIDE DRIVE
WILMSLOW
CHESHIRE
SK9 1EH
rdps@btinternet.com tel 01625 525266 mob 07895 415100