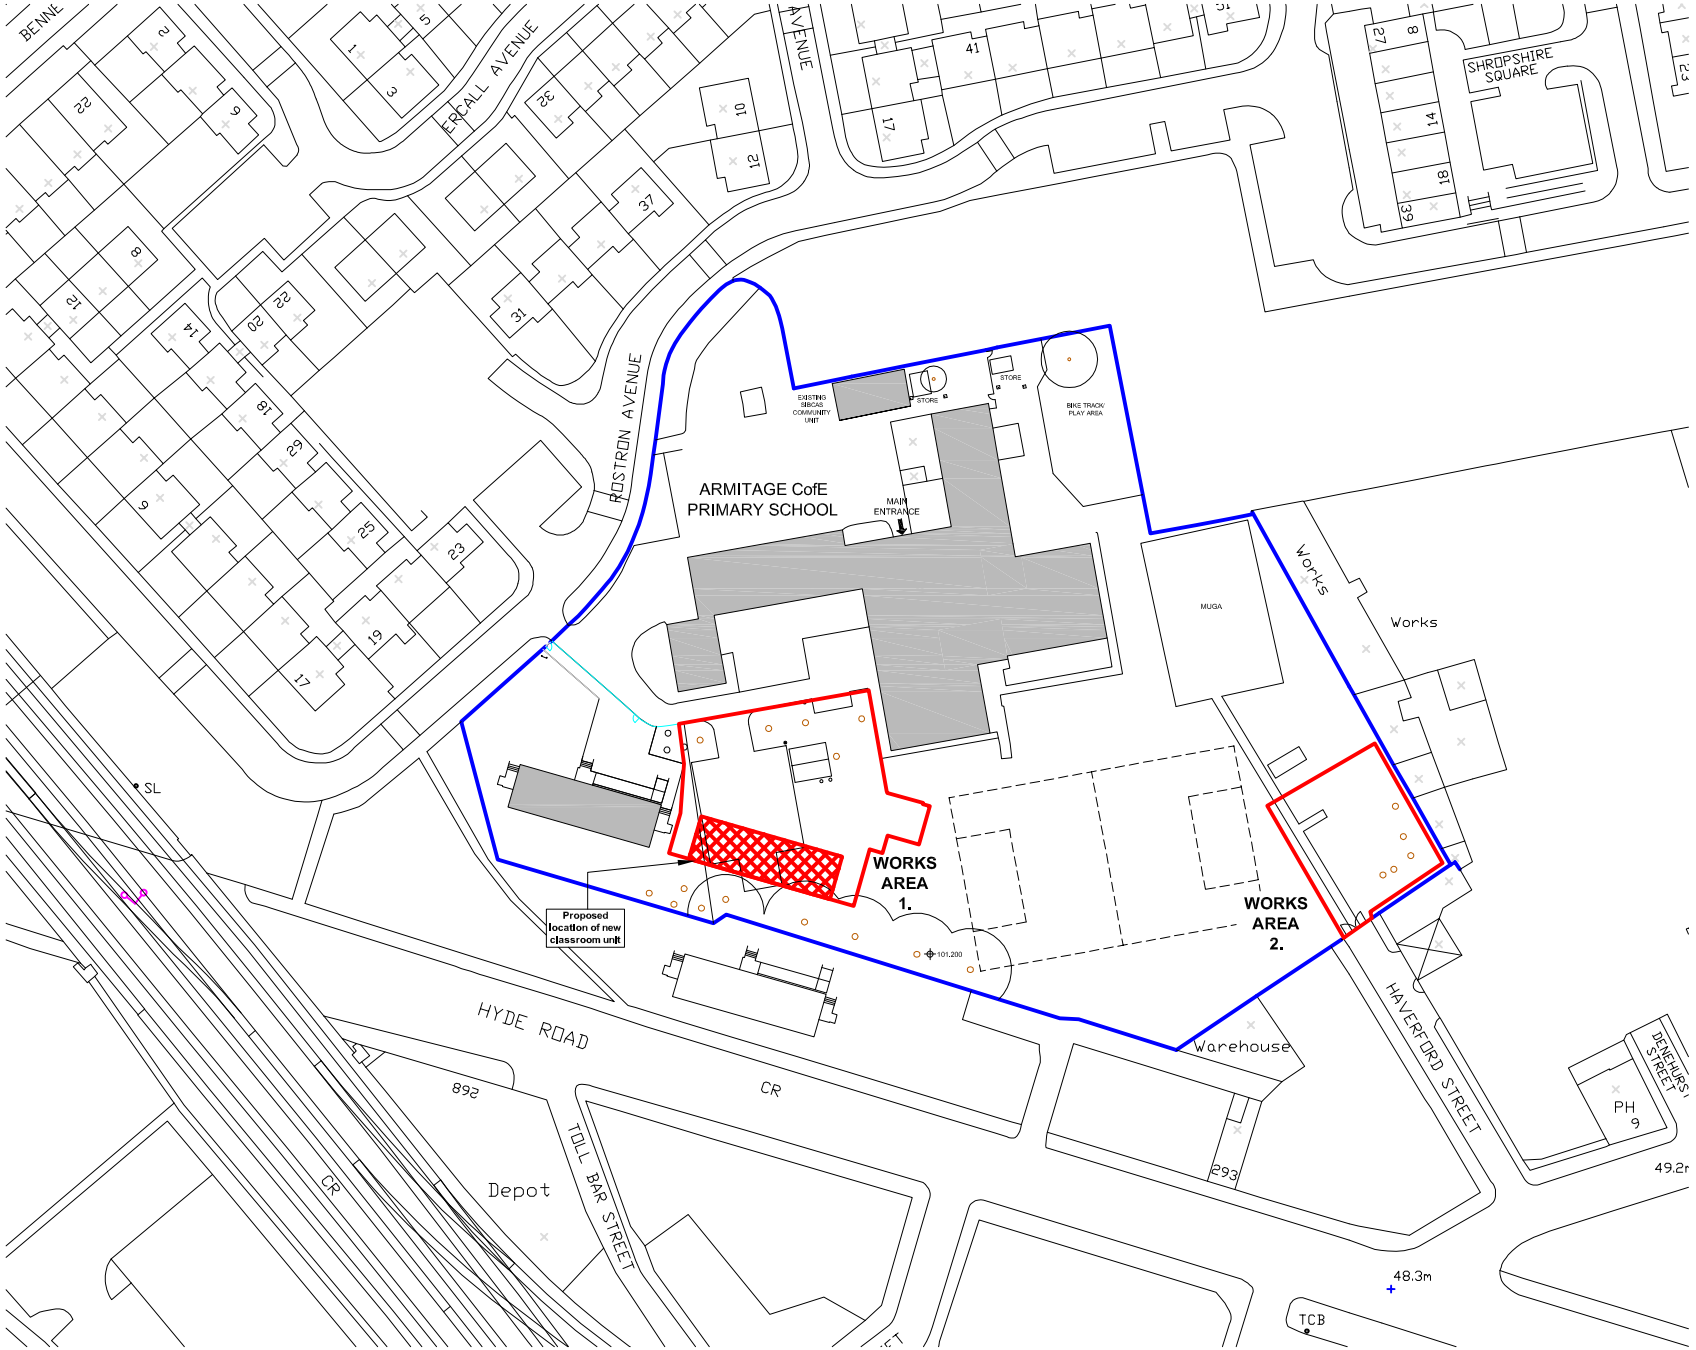


EXISTING OS MAP

Legend:

PLANNING ISSUE

Rev	Description	By	Date

Capital Programme Division
Corporate Technical Services
4th floor , Heron House
47 Lloyd St, Manchester
M2 5LE
Tel: 0161 219 6500
FAX: 0161 219 6501

JOB TITLE: Armitage Primary School, Rostron Avenue, Ardwick, Manchester, M12 5NP	WORKS: Temporary classroom unit
	DWG TITLE: Existing OS Map
JOB NO.: ED 39993	DRAWING NO.: ED 39993/ E01
DATE: February 2012	SCALE: 1:1250 @ A4
DRAWN: BG	REVISION:

MANCHESTER CITY COUNCIL