Surface Water Run-off of New Bitmac Parking Area

Run-off = $\frac{\text{Catchment Area in m}^2 \times 50\text{mm of Rain per Hour}}{\text{Seconds in One Hour}}$

= $\frac{293 \times 50}{3600}$

= 4.07 L/s

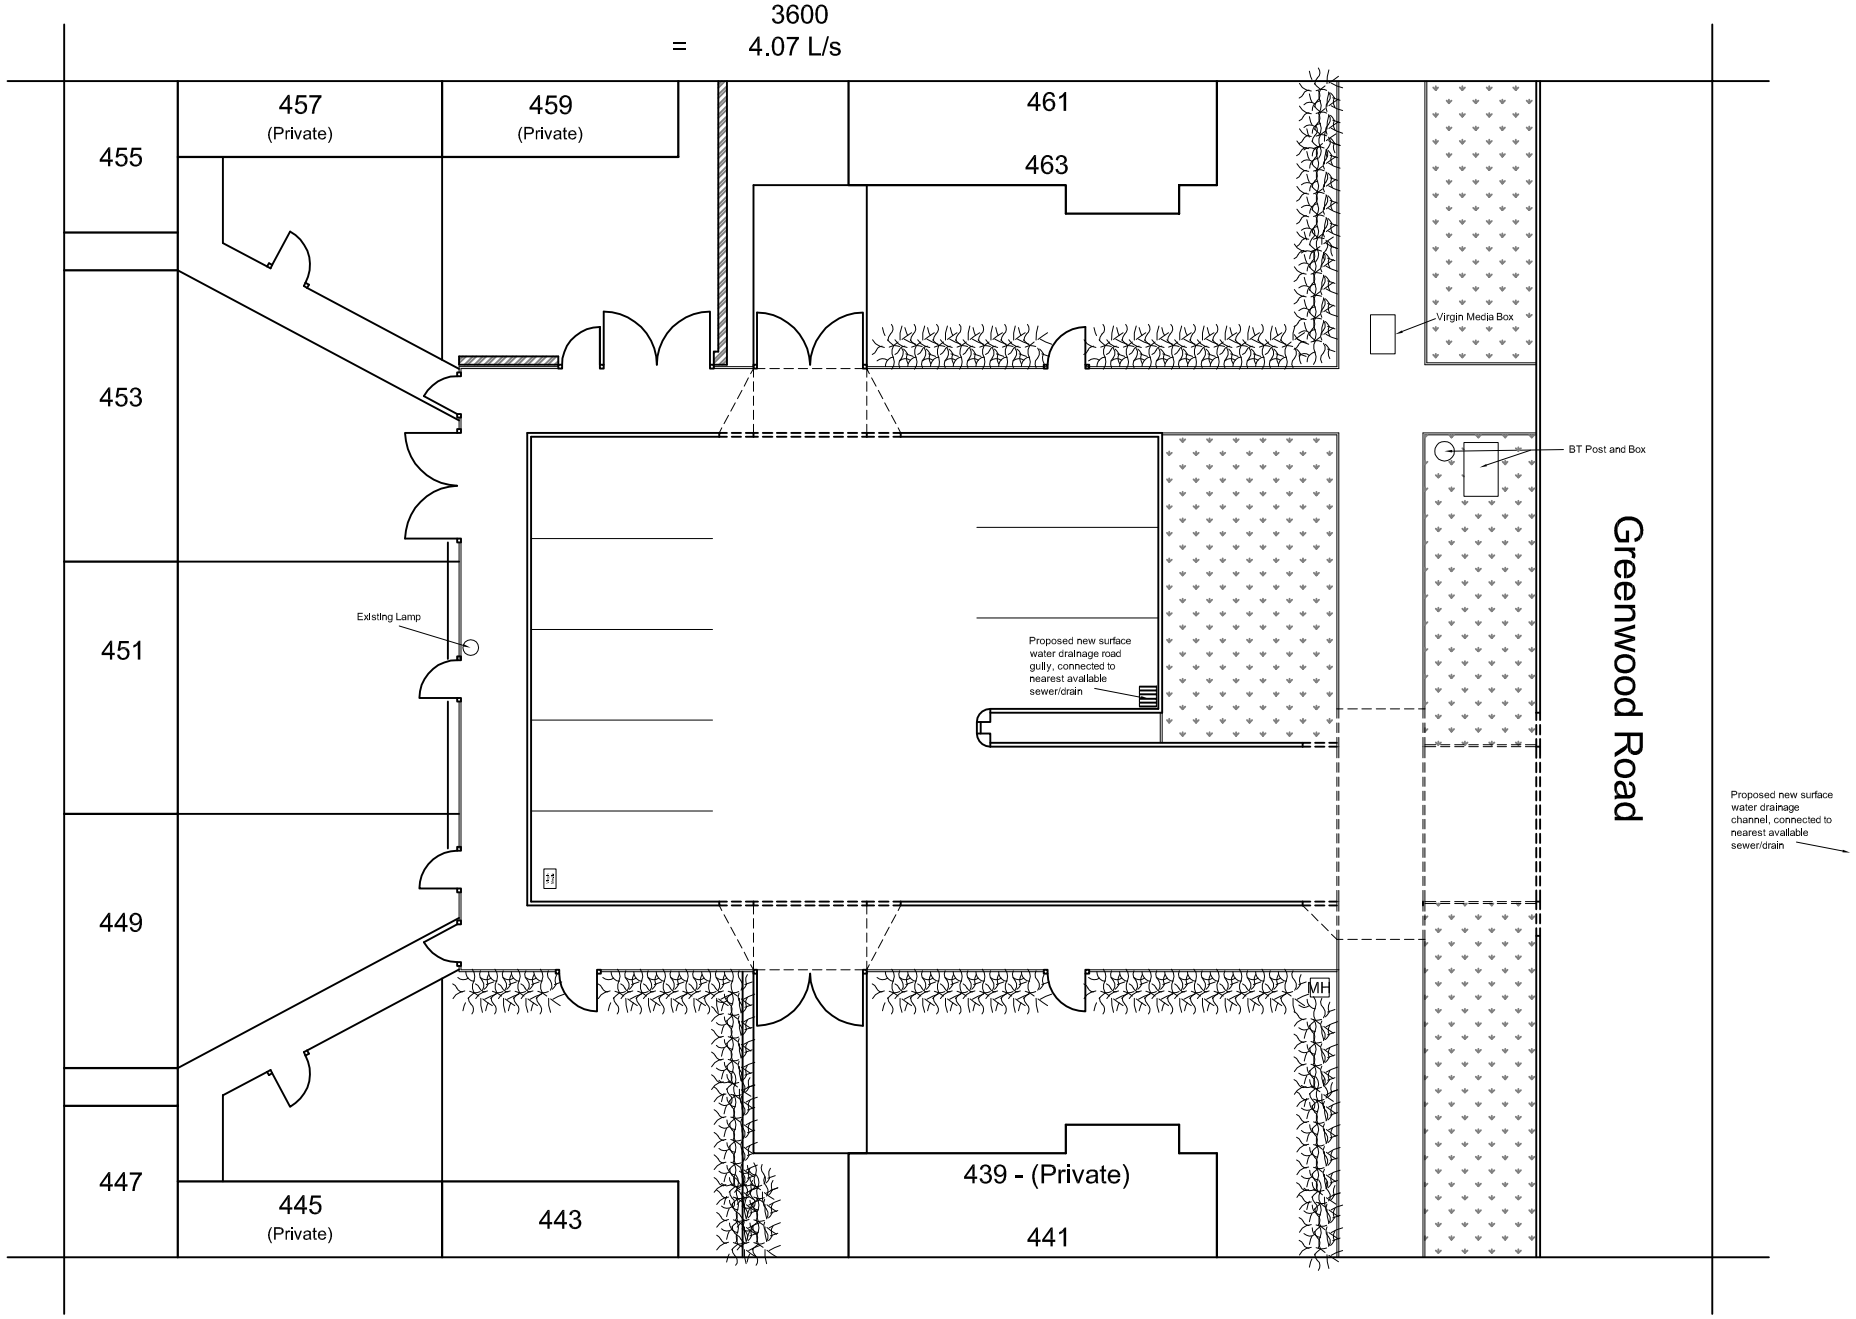

N

GENERAL NOTES

All dimensions and levels are to be checked by the contractor before ordering of materials or commencing work. Drawing not to be scaled, only stated dimensions are to be taken from this drawing.

Drawing to be read in conjunction with The Derek Evans Partnership LLP Specification documents and other detail drawings where relevant.

NOTES

Rev	Date	Description	Chd
-	-	-	-

The Derek Evans Partnership LLP

Chartered Quantity Surveyors,
Building Surveyors and Project Managers

Sovereign House, Stockport Road,
Cheadle, Cheshire, SK8 2EA.
T 0161 491 4500. F 0161 428 8750.
E cheadle@dep.uk.com www.dep.uk.com

Also at Walsall and Ledbury

Client

Wythenshawe Community Housing Group

Project

Environmental Project 2013/14

Drawing Title

439 to 463 Greenwood Road
Proposed Plan

Date	Scale		Chkd
Aug 2013	1:200 on A3	KJ	JT

Dwg. No.	Revision
BS1087 / 14-05	-