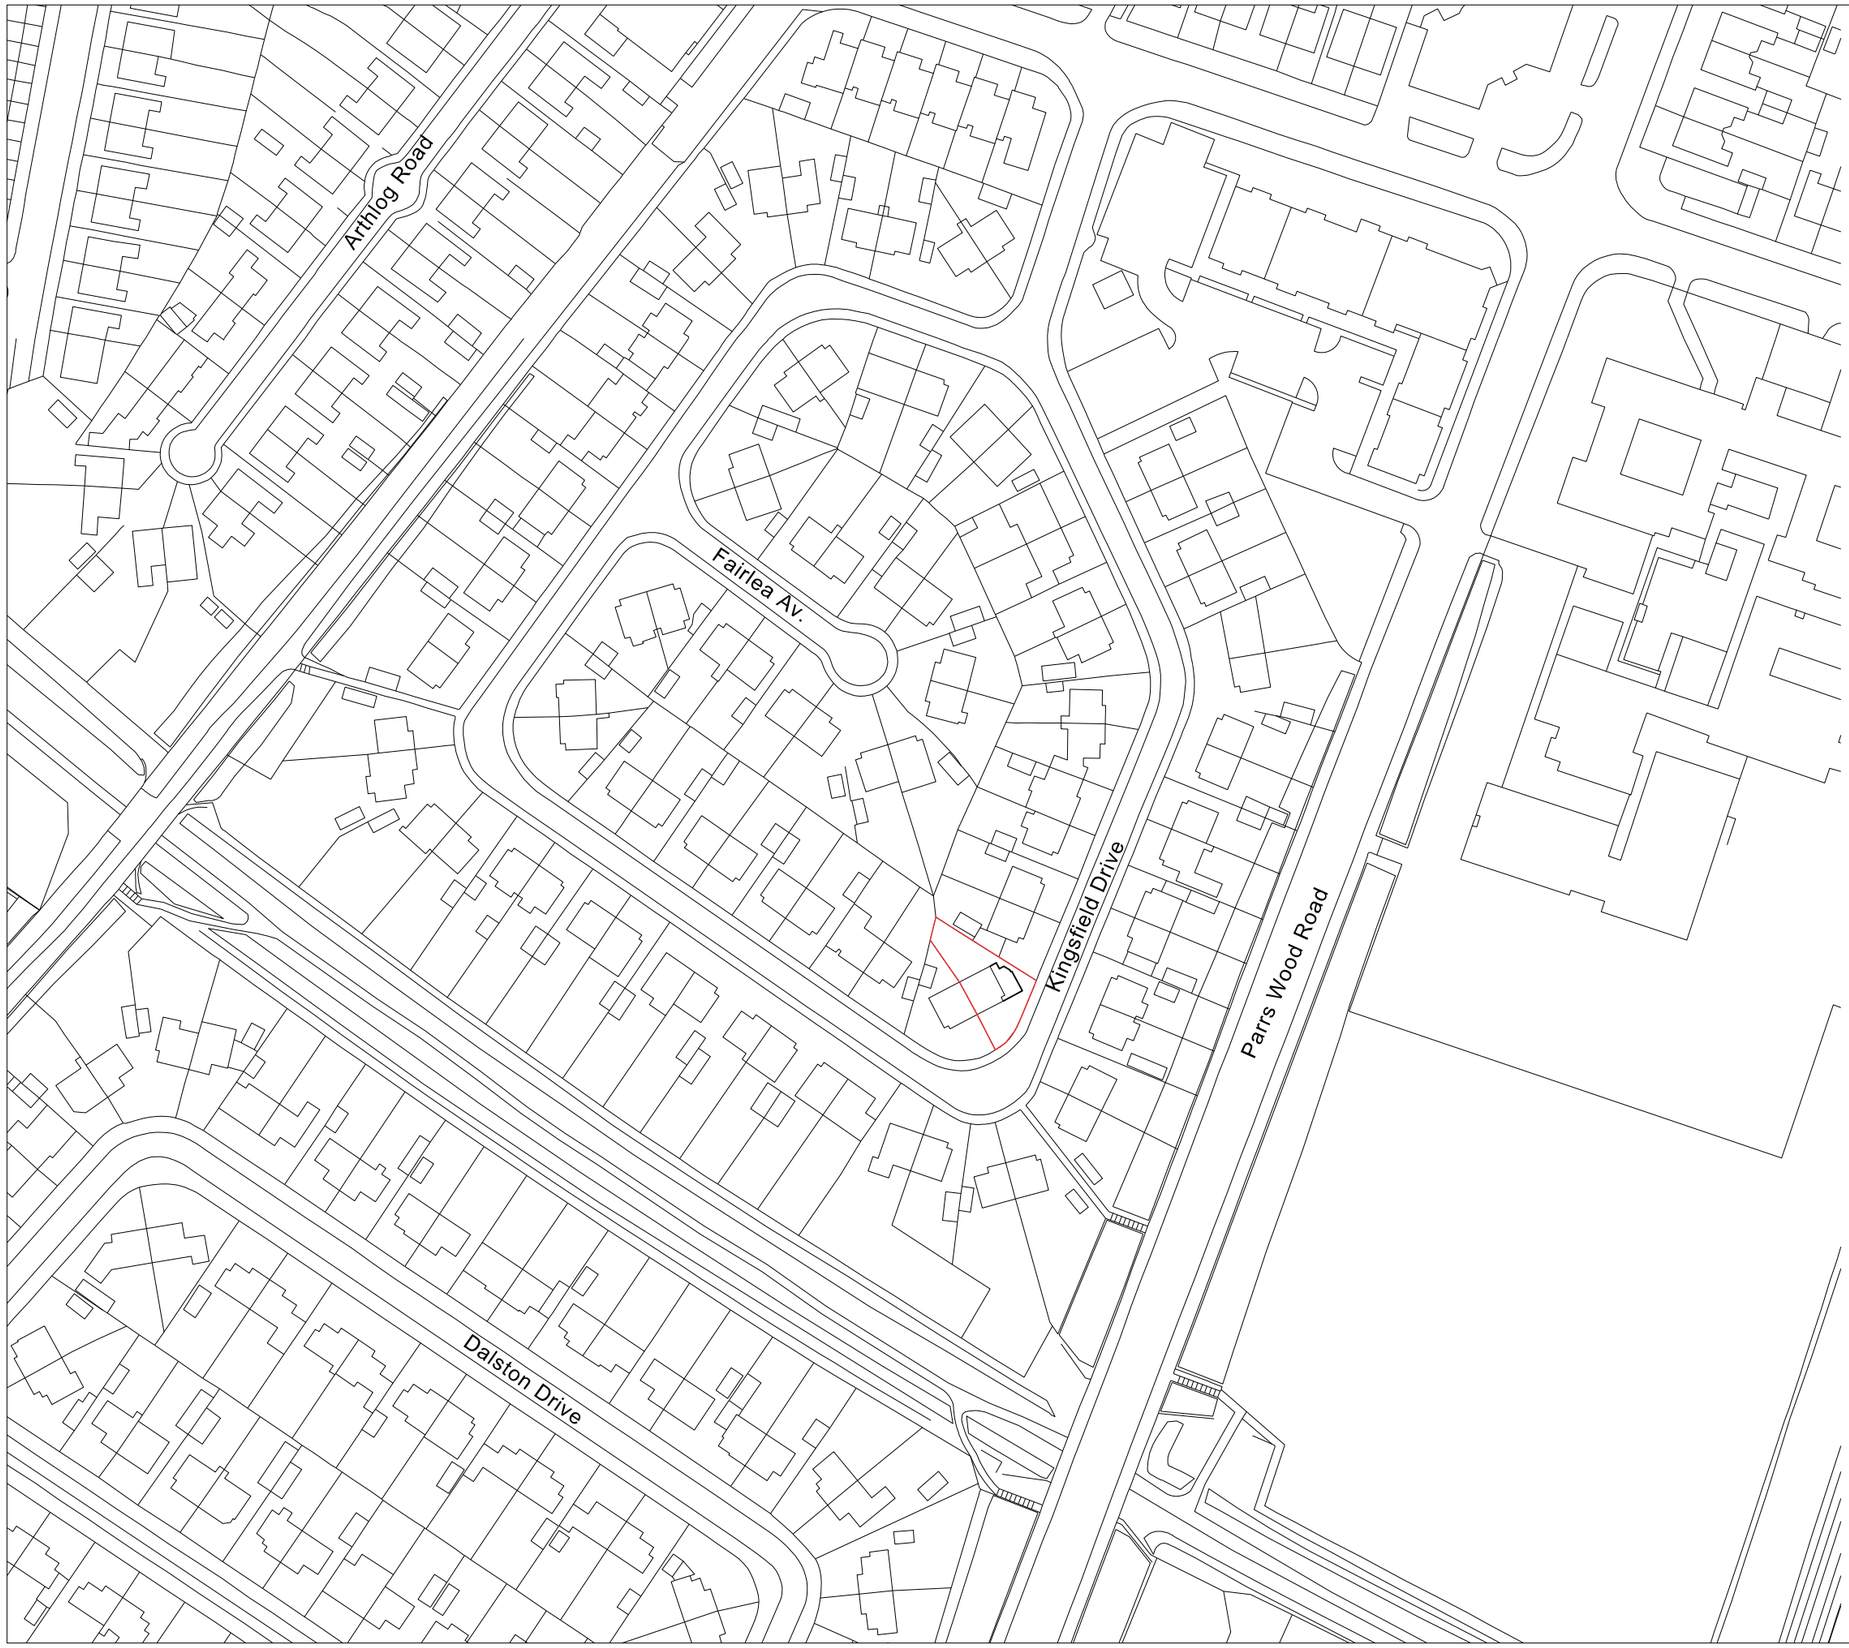

DO NOT SCALE OFF THIS DRAWING ..... IF IN DOUBT ASK

REV:	DATE:	DETAILS:

PROJECT:
30 Kingsfield Drive, Manchester

TITLE:
Site Location Plan

SCALE	DATE:	DRAWN:	CHECKED:
1:1250@A3	Jan '12		

STATUS:
PLANNING APPLICATION

DRAWING NO:	REV:
0020	