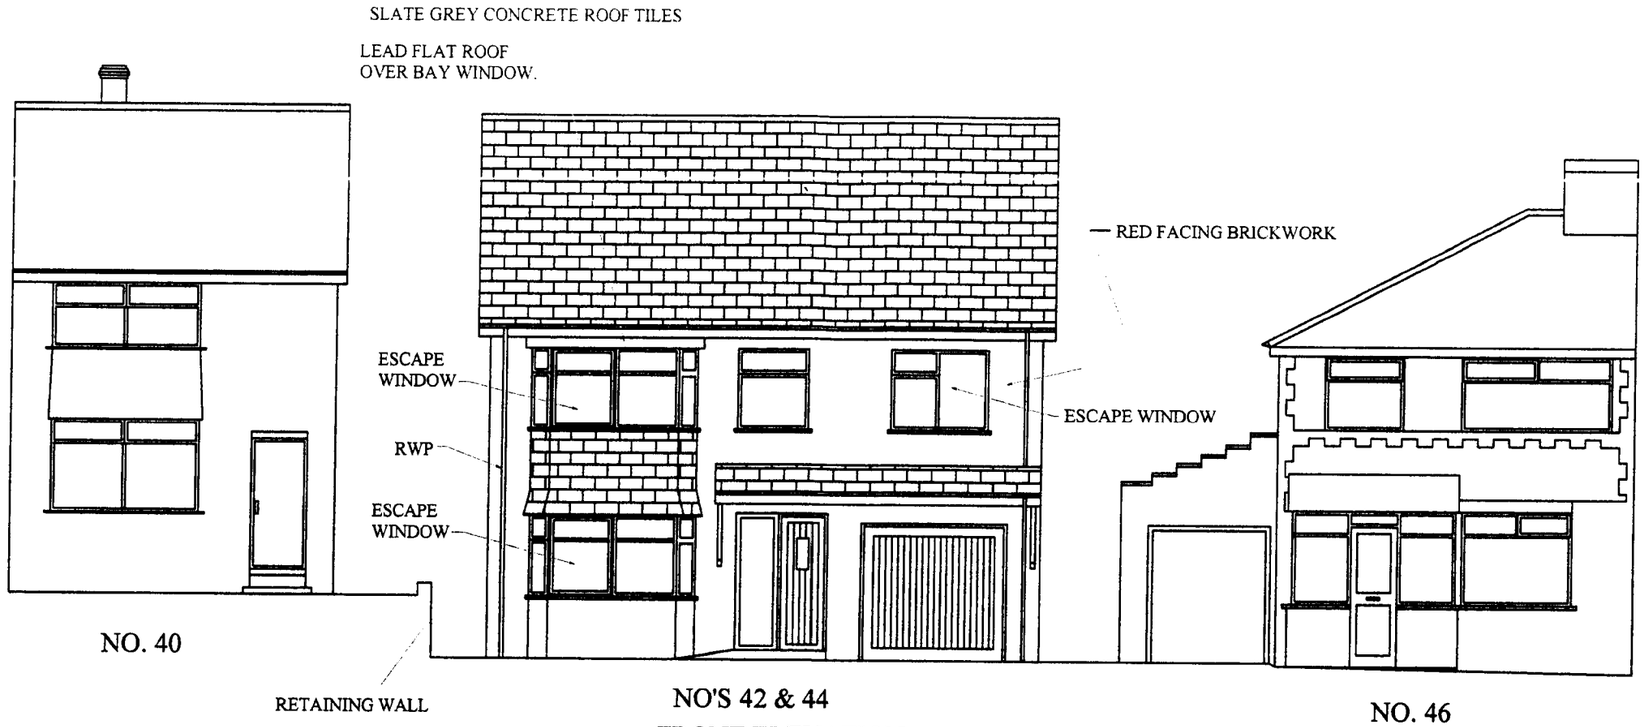

FRONT ELEVATION

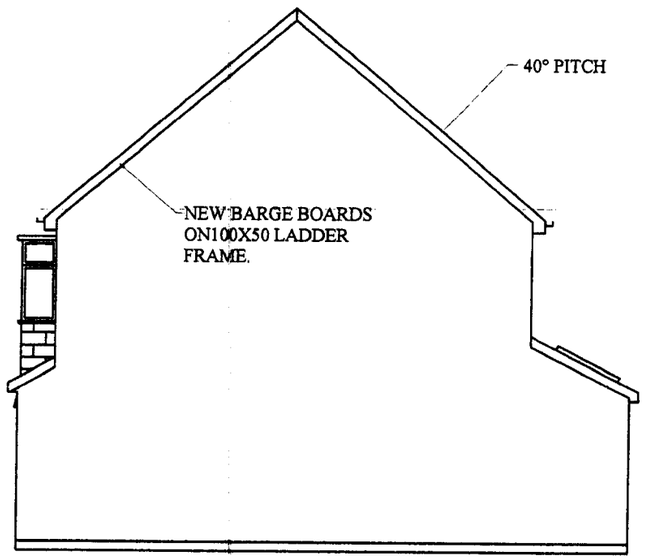

PROPOSED SIDE ELEVATION

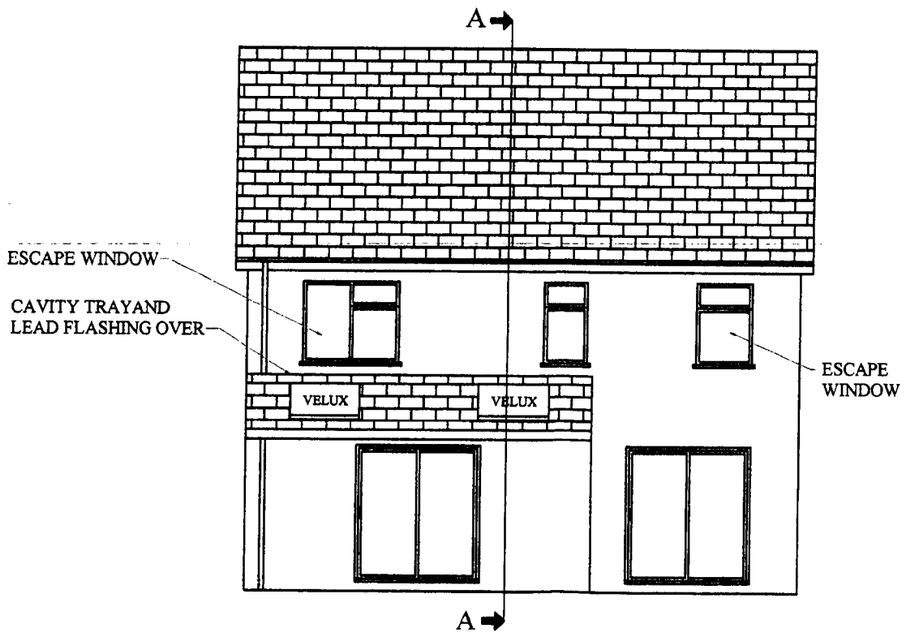

PROPOSED REAR ELEVATION

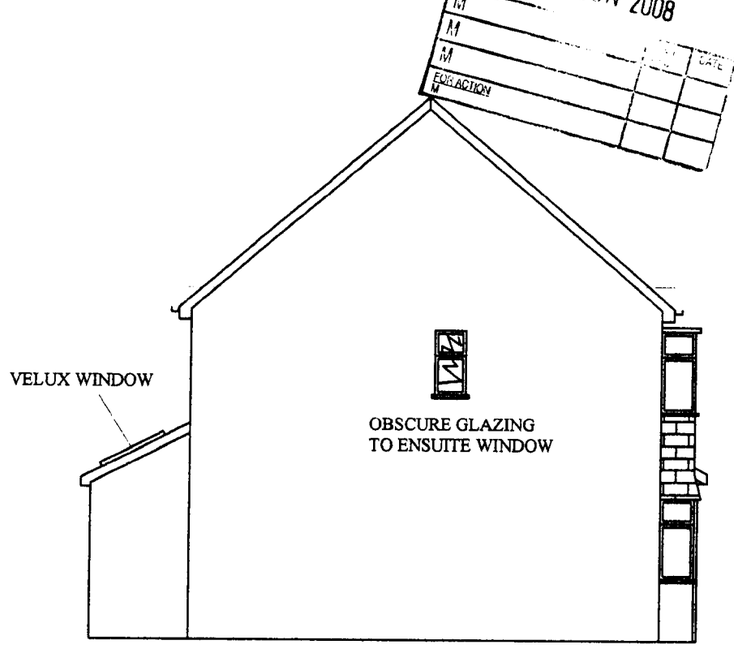

PROPOSED SIDE ELEVATION

RECD 11 JUN 2008
M
M
M
EXTENSION
DATE

TITLE:- 42 & 44 JOYCE STREET, MOSTON, MANCHESTER. ELEVATIONS	
SCALE 1:100	DRG.NO. 122007/1
DATE DEC 2007	