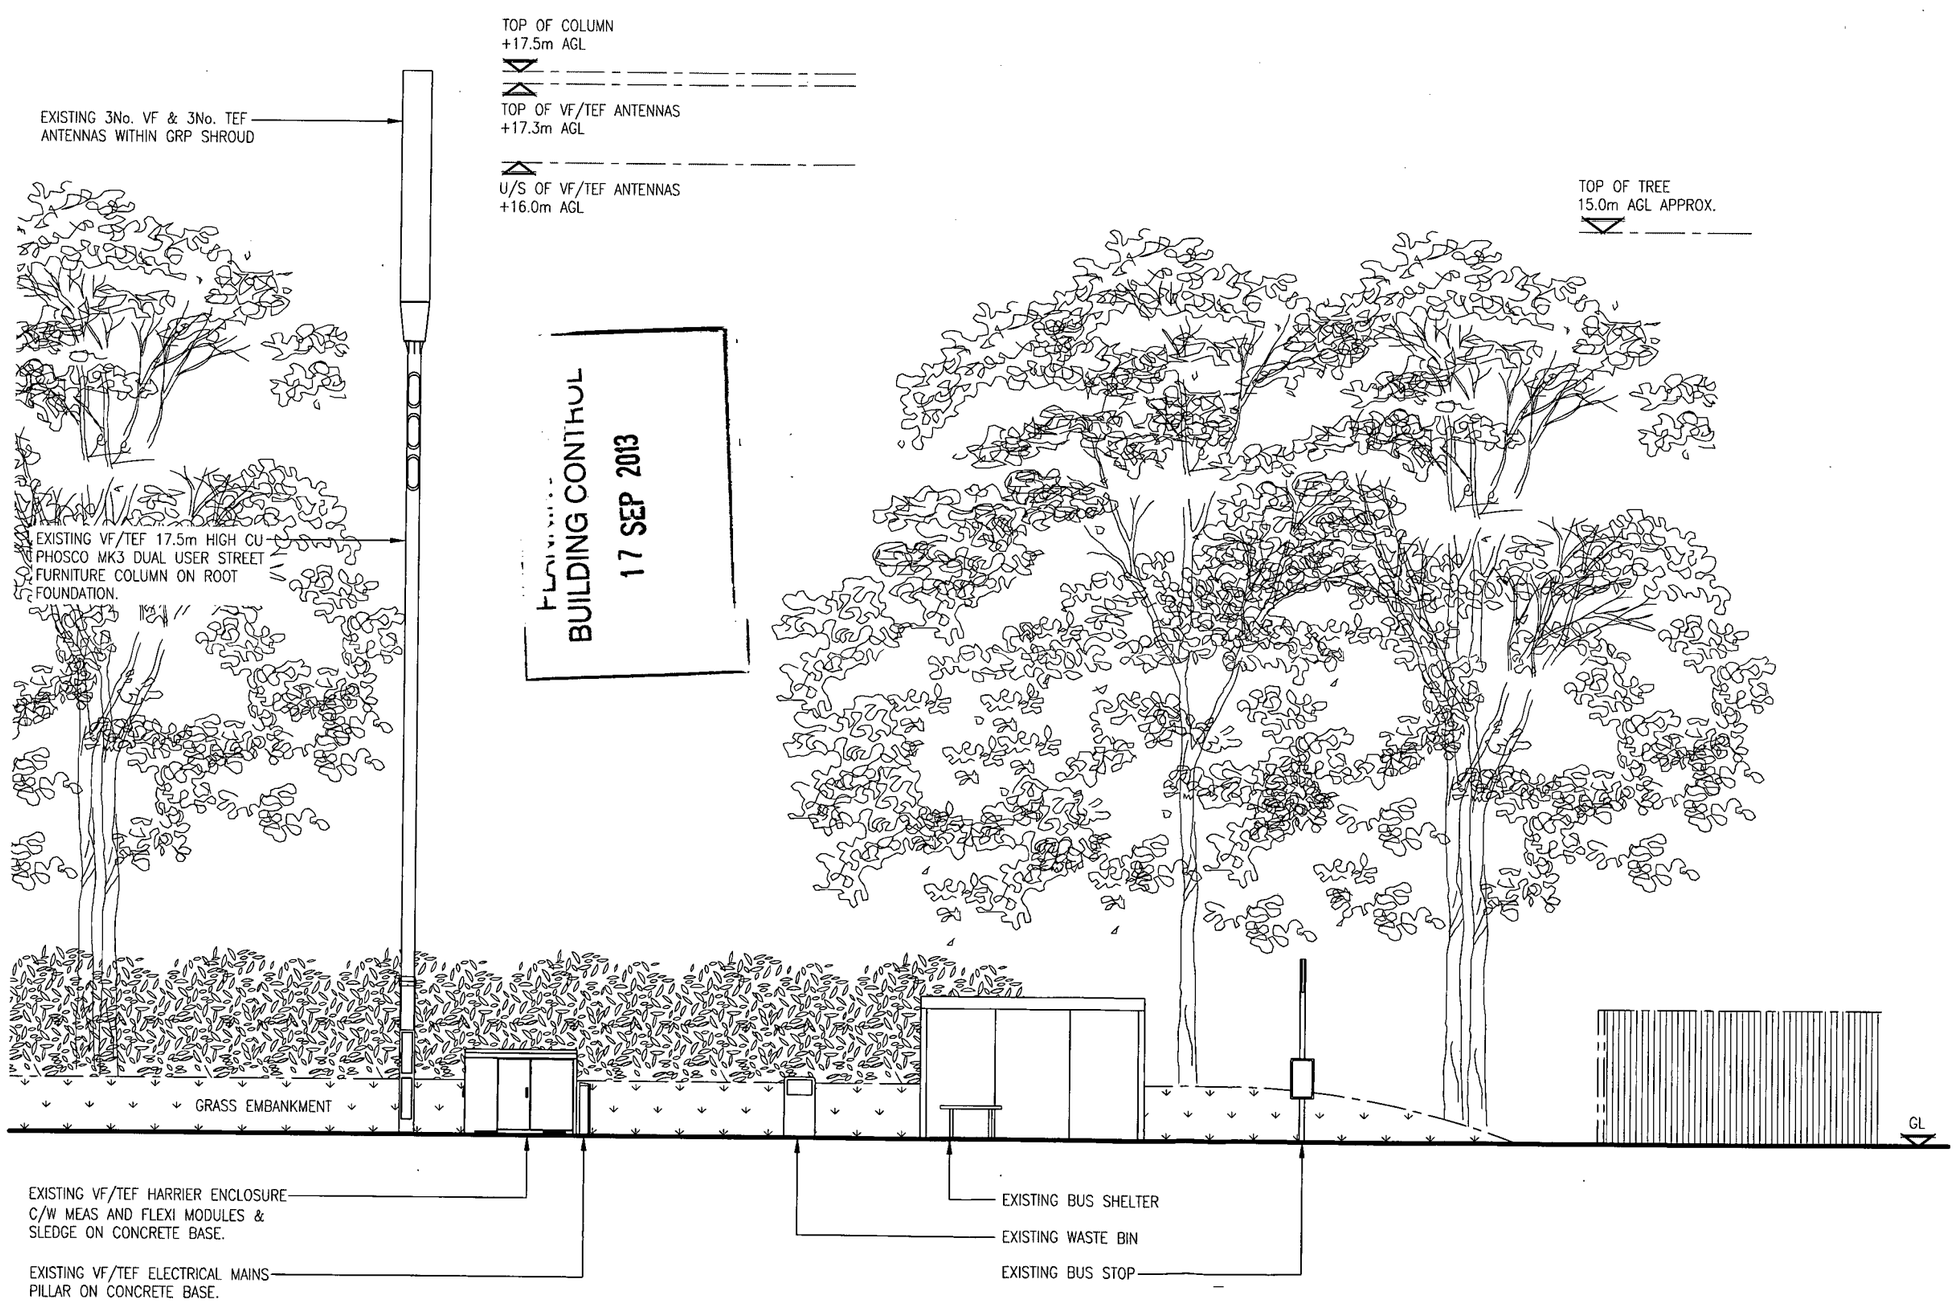

BUILDING CONTROL
17 SEP 2013

EXISTING SOUTH WEST ELEVATION
(1:100)

The drawings comply with TEF & Vodafone Standard ICNIRP guidelines.
Designed in accordance with Cornerstone document: CORN/09/006

Notes:
1 ALL DIMENSIONS ARE IN MM UNLESS NOTED OTHERWISE

N.G.R. E: 385128 N: 396380

REV		BY	CH	DATE
A	Issued for Approval	SPD	SH	20.08.13
	MODIFICATION			

mono
MONO CONSULTANTS LIMITED
No. 58 Cygnet Court
Timothy's Bridge Road
Stratford-upon-Avon
Warwickshire
CV37 9NW
t. 44 (0)1789 206500
f. 44 (0)1789 206529
www.monoconsultants.com

CTIL

Cell Name	Opt
UPPER BROOK STREET	A

Cell ID No

CTIL	Host	Sharer
130092	(VF) 79295	(TEF) 044908

Site Address / Contact Details

UPPER BROOK STREET
MANCHESTER
M13 0HL

Drawing Title: EXISTING SITE ELEVATION

Purpose of issue: PLANNING

Drawing Number: 301

Scale:		Drawn:	Date:	Issue:
As Shown		SPD	20.08.13	A
Checked: SH	Date: 20.08.13	Approved: DS	Date: 20.08.13	