PURPOSE OF ISSUE

- Figured dimensions to be followed in preference to scale
- All dimensions shall be verified by the Contractor(s) on site prior to work commencing and relevant orders being placed.
- Any discrepencies to be brought to the attention of the Contract Administrator for instructions prior to proceeding.
- this drawing is the copyright of the Architect

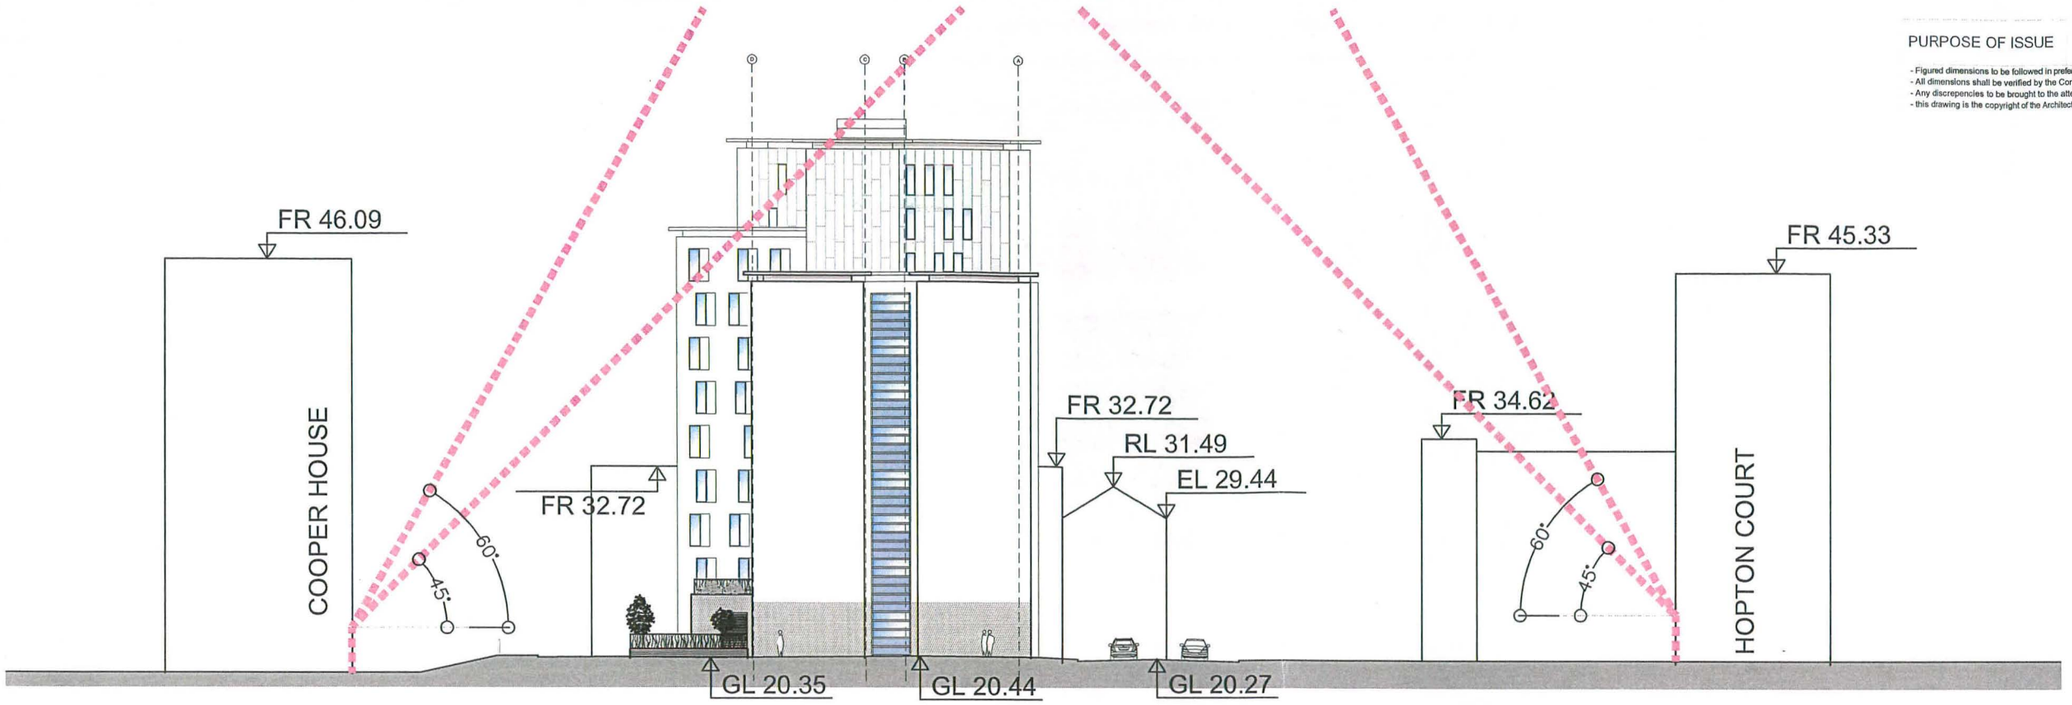

1. east elevation

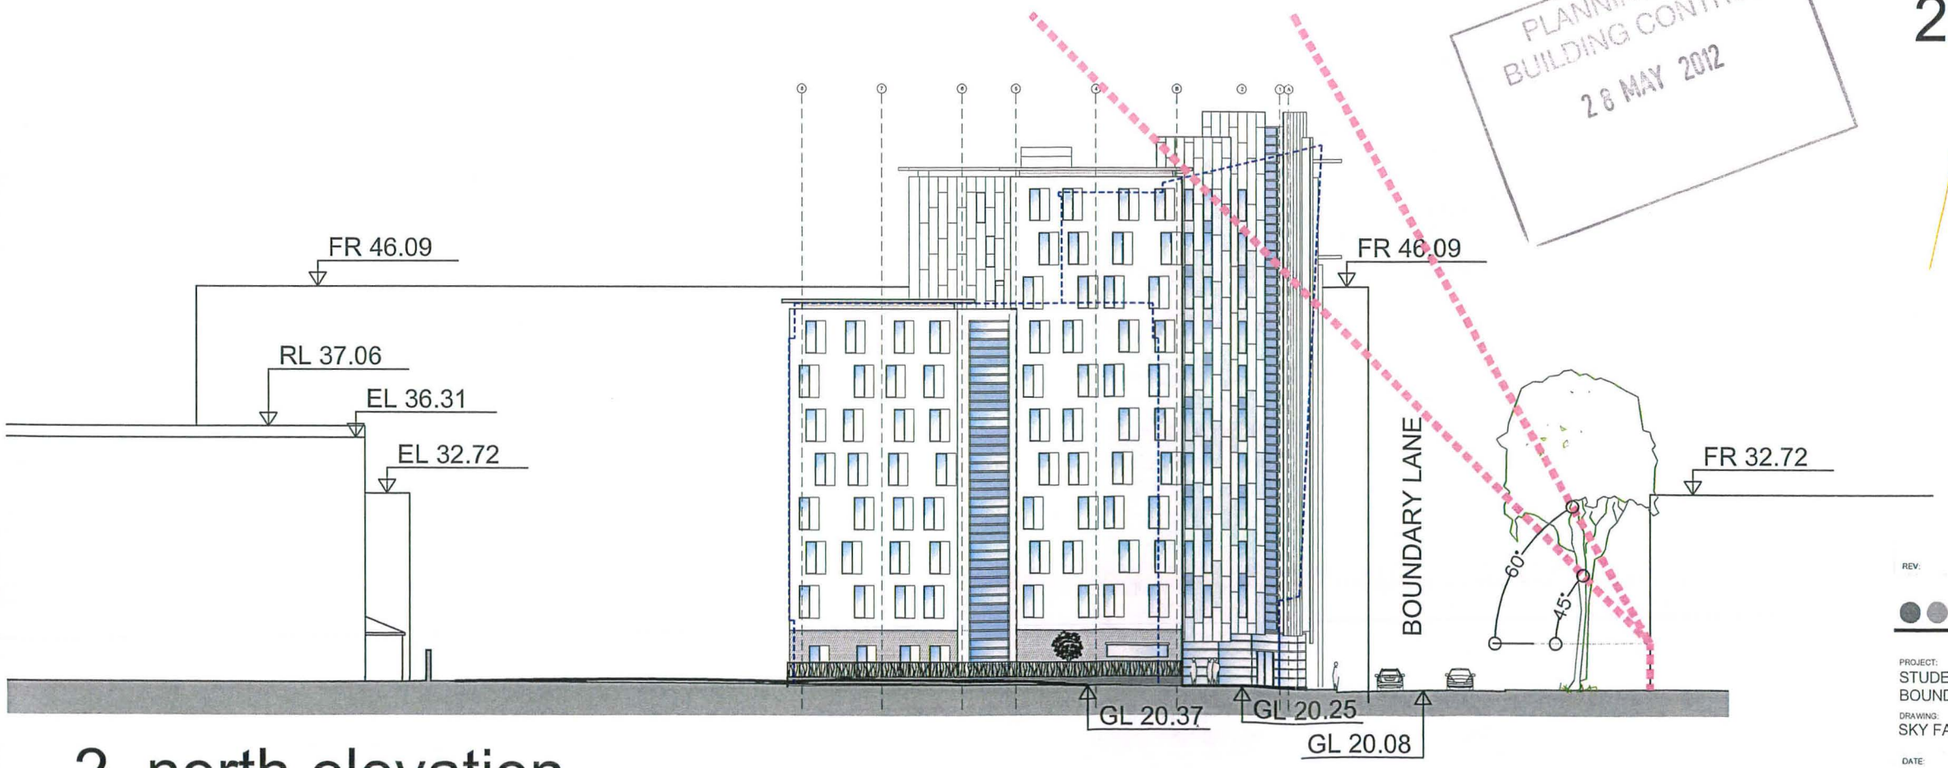

2. north elevation

PLANNING AND BUILDING CONTROL
28 MAY 2012

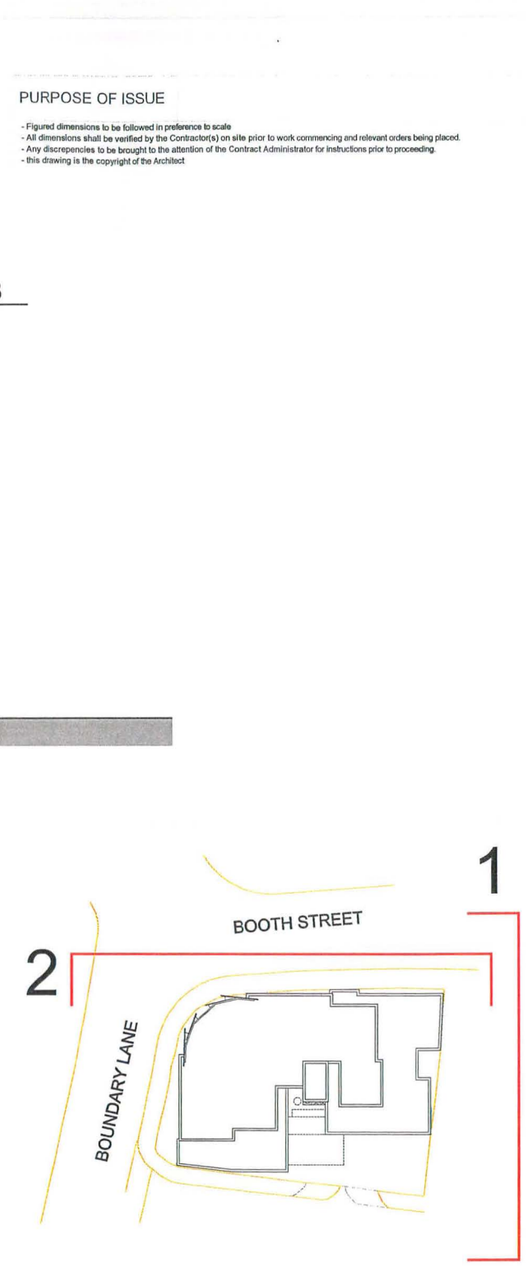

REV: DATE: DRAWN BY: DETAILS:

SW **FOULKES** ARCHITECTS

PROJECT:
STUDENT HOUSING
BOUNDARY LANE, MANCHESTER

DRAWING:
SKY FACTOR STUDY

DATE: MAY 2012
DRAWN BY: MSZ
CHECKED BY:
SCALE: 1:400 A3
DRAWING NO: 611-08.2-400
REV:

Suite 709
Peter House
Manchester
United Kingdom
M1 5AN

T: +44 (0)161 209 3129

info@swfoulkesarchitects.com
www.swfoulkesarchitects.com