

PROPOSED VODAFONE/TELEFONICA 02 ANTENNA PLAN AT 15.00m AGL

(Scale 1:20)

Information on Significant Residual Risks

Construction	Maintenance	Decommissioning
On the basis of information available to the designer at the time of design production, there are no unusual, unobvious or difficult to manage significant risks associated with this design	On the basis of information available to the designer at the time of design production, there are no unusual, unobvious or difficult to manage significant risks associated with this design	On the basis of information available to the designer at the time of design production, there are no unusual, unobvious or difficult to manage significant risks associated with this design

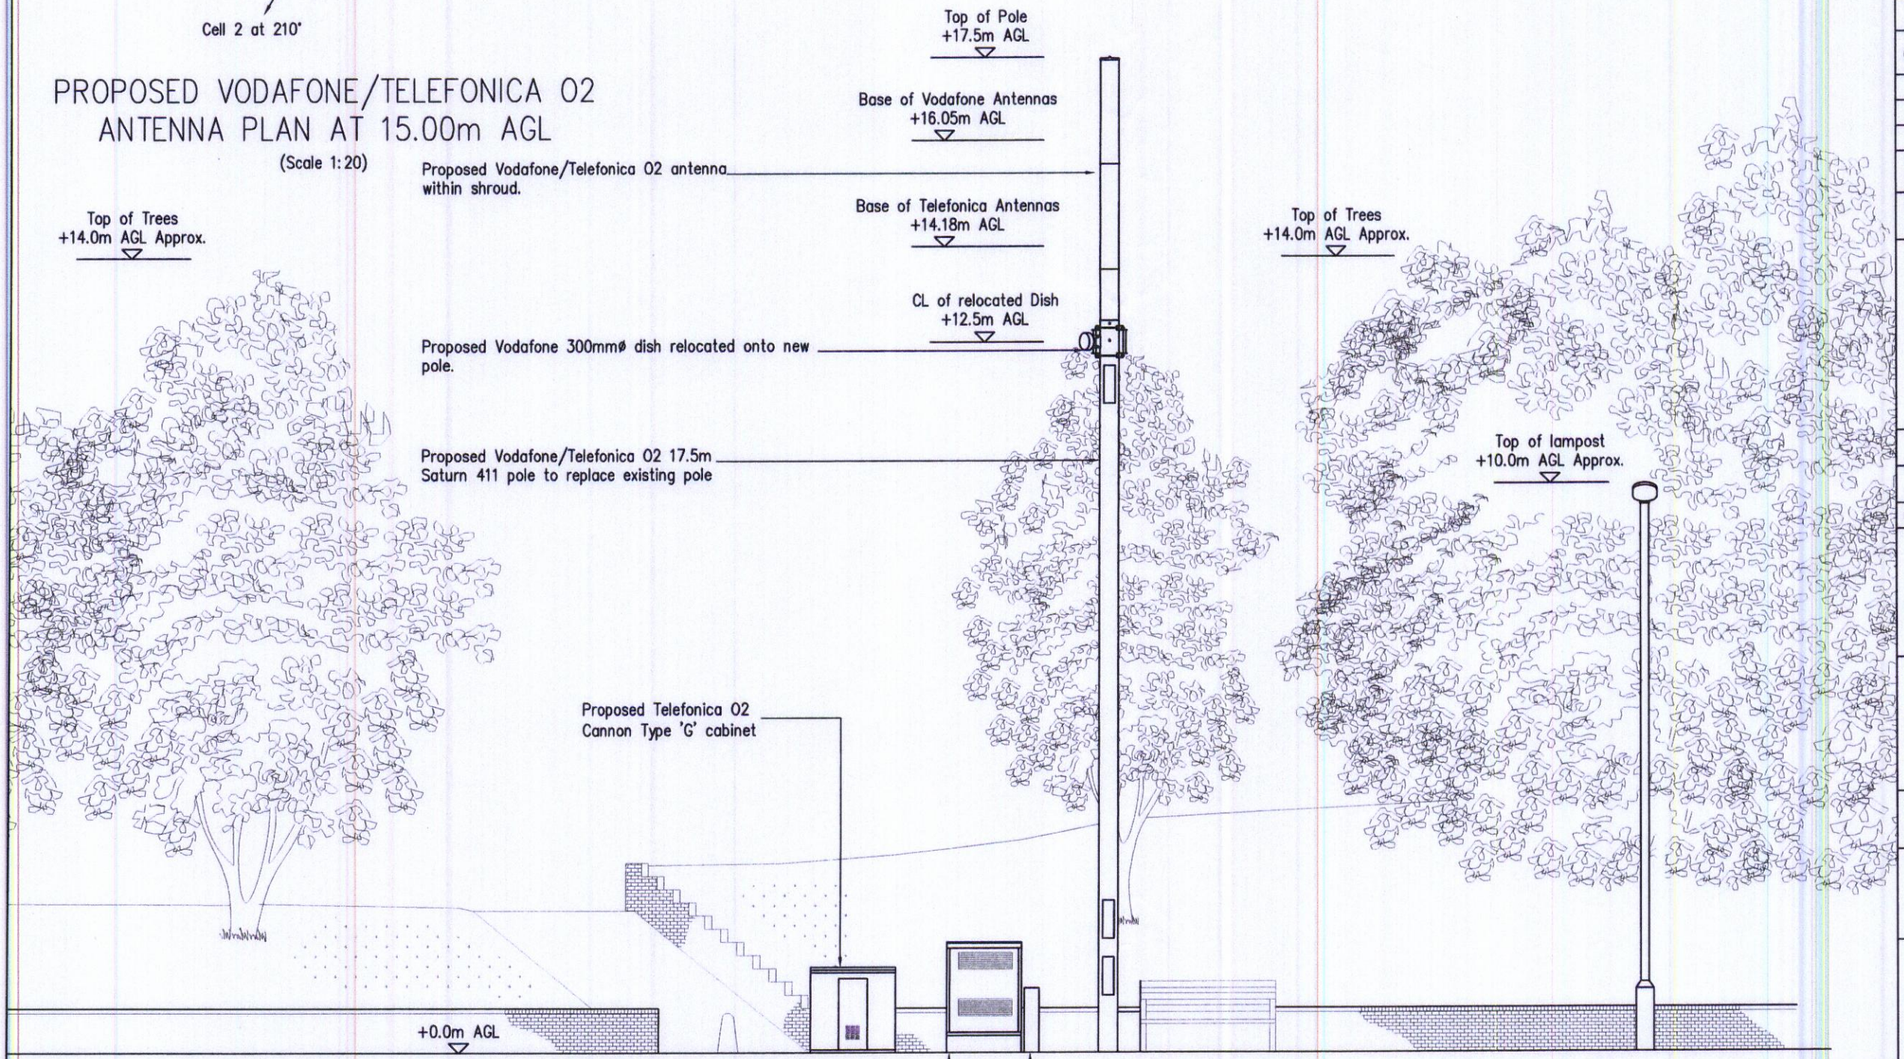

PROPOSED SOUTH WEST ELEVATION

(Scale 1:100)

This drawing complies with the latest issue of Vodafone documentation "HaSP 450" and "NRCS/GUIDE/26".

CAD REF :

Cornerstone ID	3454
Caesar ID	42956
Companero ID	13152

Notes:
All work undertaken on Highways land to be done in accordance with the new Roads & Streetworks Act 1991. (c.22)

The proposed column location shown on this drawing is subject to the receipt of Statutory Authority searches, a CAT scan and a trial dig of the proposed column location.
The final column location is to be determined by Mono Consultants based on the above information using the relevant Statutory Authority guidelines

GENERAL NOTES

Use written dimensions only, do not scale from drawing. Use latest revision of all referenced information.

Proposed Telefonica 02 Antenna Schedule

Cell	Description	Func.	Ht.	Brg	Feeders Type	Feeders L'gth
1	801-898	3G	14.18m	90°	HFC-12	23m
2	801-898	3G	14.18m	210°	HFC-12	23m
3	801-898	3G	14.18m	330°	HFC-12	23m

Proposed Vodafone Antenna Schedule

Cell	Description	Func.	Ht.	Brg	Feeders Type	Feeders L'gth
1	801-898	3G	16.05m	90°	HFC-12	21m
2	801-898	3G	16.05m	210°	HFC-12	21m
3	801-898	3G	16.05m	330°	HFC-12	21m

Bearings to EGN. Height measured to base of antenna. Feeder lengths shown are approximate.

Note: All new feeder cables to be used for Vodafone and Telefonica 02

NOTE:
For all matters relating to Local Authority Planning please contact:
Keith Johnson
Mono Consultants
Tel: 0161 839 8839

Rev	Date	Description	Drawn	Chkd
A	11.11.09	Pole type/trees/bearings revised	RW	SRR

MONO CONSULTANTS LIMITED
Packwood House
Guild Street
Stratford-upon-Avon
CV37 6RP
t. 44 (0)1789 290099
f. 44 (0)1789 290088
www.monoconsultants.com

Drawing Status
PLANNING

Cell No. & Option Name
13152C- VICTORIA AVENUE SW

Site Name & Address
VICTORIA AVENUE
HIGHER BLACKLEY
MANCHESTER
M9 8WQ

PLANNING
ACK'D
REC'D 19 NOV 2009
M
M
FOIL ACTION

Drawing Title
PROPOSED ELEVATION

Scale	AS SHOWN	Date	08.10.09
Drawn By	RB	Checked By	AB

Drawing Number
13152/C/005

Revision
A

ORIGINAL DRAWING SIZE A3