ICON DISPLAY

130-136 Maidstone Road

Sidcup, Kent DA14 5HS, UK

Telephone: +44 (0) 20-8302 4921/9787

Facsimile: +44 (0) 20-8302 3971

Planning
Chief Executive's Regeneration Division
Manchester City Council
PO Box 463
Manchester
M60 3NY

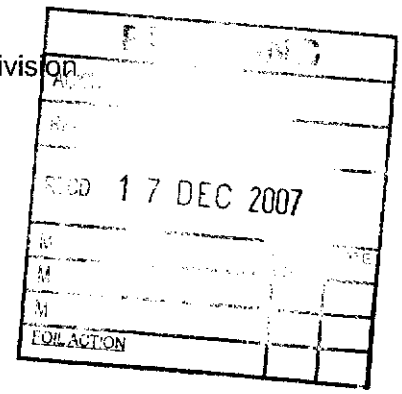

14th November 2007

Dear Sir

REF: PLANNING APPLICATION

Please find attached the following planning application.

Icon Display has been asked to manufacture and install a hanging sign at the entrance to the Royal Mills on Redhill Street.

This sign is to identify the entrance to their new Serviced Office space, which is located inside the building.

I have attached the following drawings/visuals

AV1-Sign manufacturing drawing.

AV2-Sign superimposed in position

AV3-OS Extract

As you can see there is similar existing signage at this location.

The sign panel is 4ft wide x 5ft high and hangs from a 100mm square steel box section.

The design includes the Royal Mills branding so it does not stand out from any existing signage.

ICON Display Limited, ISDN: +44 (0) 20-8308 1291 Email: enquiries@icondisplay.co.uk Web: http://www.icondisplay.co.uk
Directors: John Francis FCMA (Managing), Keith Goodwin, Andrew Hodson, Sally-Ann Vine
Company Registered in England No. 463076 at above address

Event Branding • Commercial Property Signage • Sales Promotion/POS Display • Exhibition Design & Build
Permanent Signage Production & Installation - UK and International

There will be no illumination to this sign.

The sign projects out around 1500mm from the wall with the bottom of the sign being 3m to the ground.

I have enclosed the fee of £75.00 to accompany this application.

If you have any questions please do not hesitate to call.

Yours faithfully

JOHN HORNE
Special Projects Manager

☐ Encl

Ordnance Survey®

AV 3

OS Sitemap™

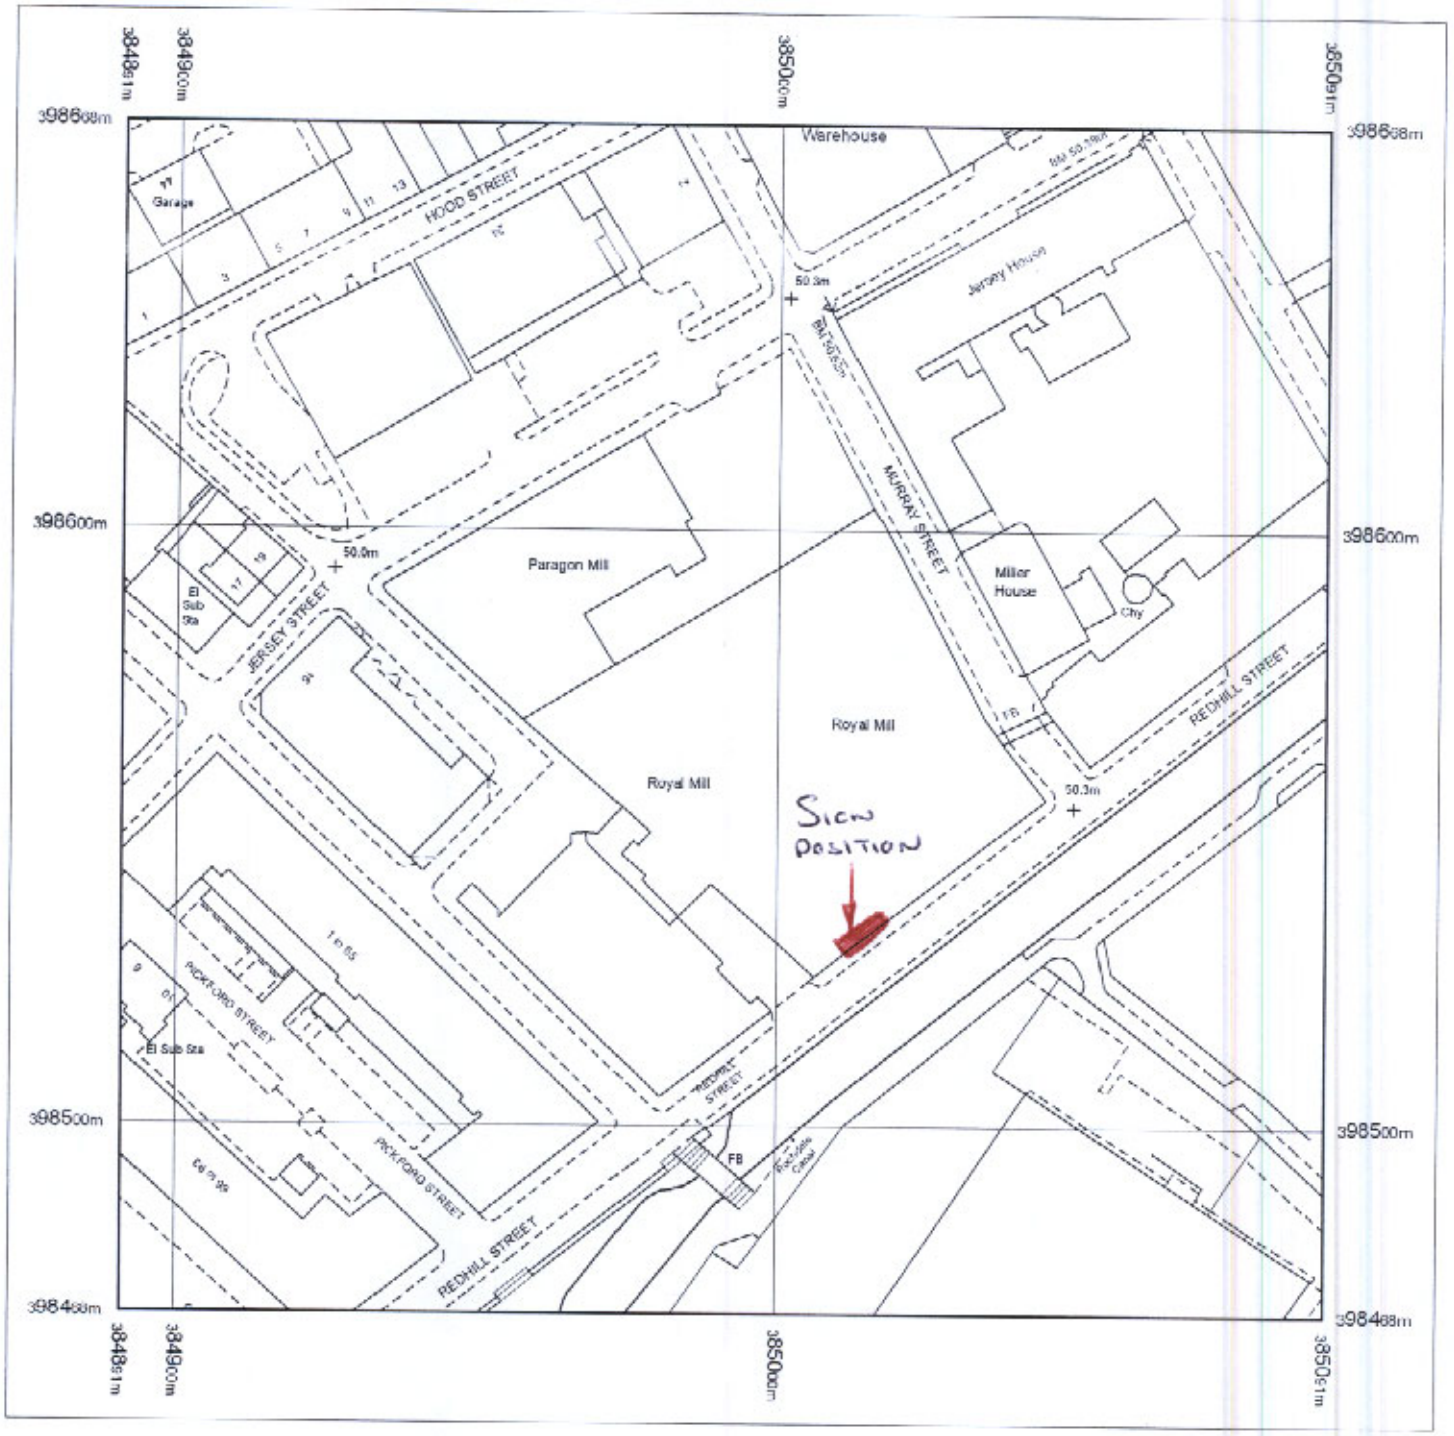

Produced 13.12.2007 from the Ordnance Survey National Geographic Database and incorporating surveyed revision available at this date. © Crown Copyright 2007.

Reproduction in whole or part is prohibited without the prior permission of Ordnance Survey.

Ordnance Survey and the OS Symbol are registered trademarks and OS Sitemap is a trademark of Ordnance Survey, the national mapping agency of Great Britain.

The representation of a road, track or path is no evidence of a right of way.

The representation of features as lines is no evidence of a property boundary.

Metres
0 20 40

Scale 1:1250

Supplied by: **Latitude - Southampton**
Serial number: 00707600
Centre coordinates: 384991 398568

Further information can be found on the OS Sitemap Information leaflet or the Ordnance Survey web site:
www.ordnancesurvey.co.uk



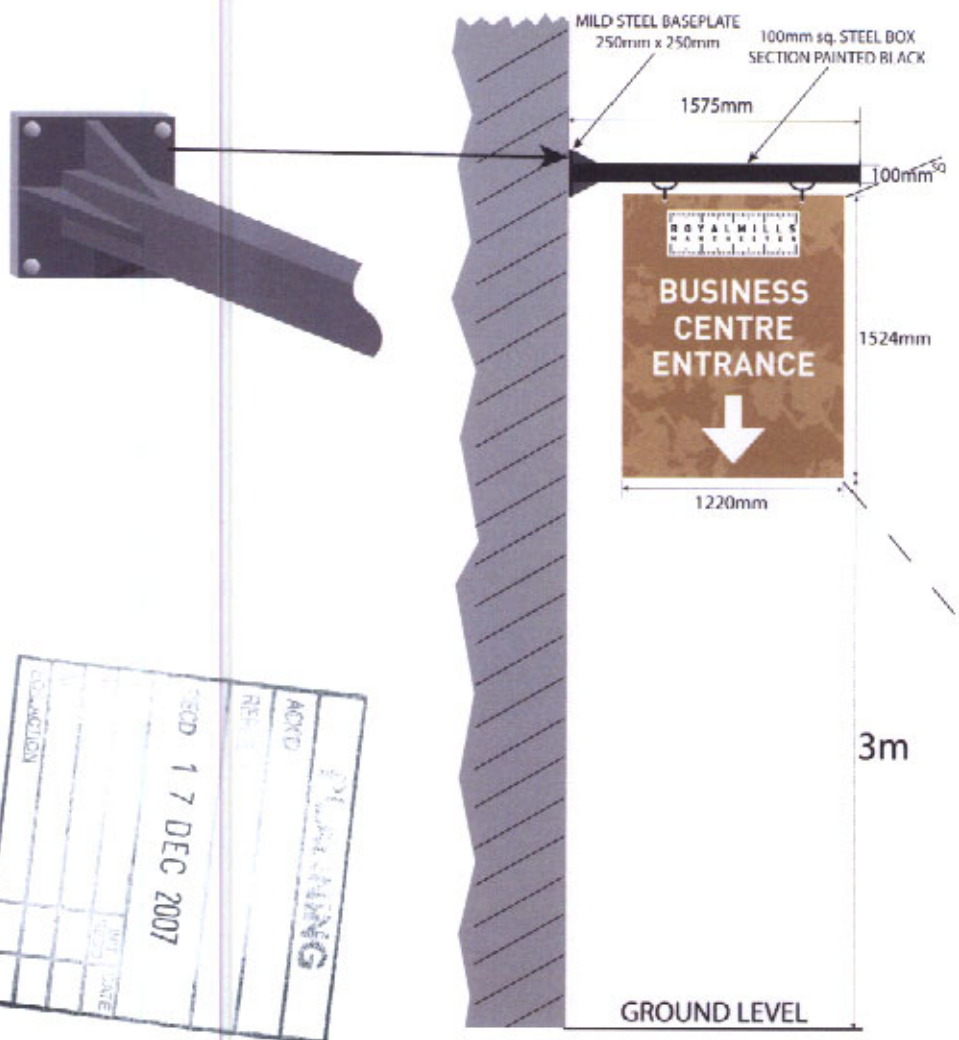

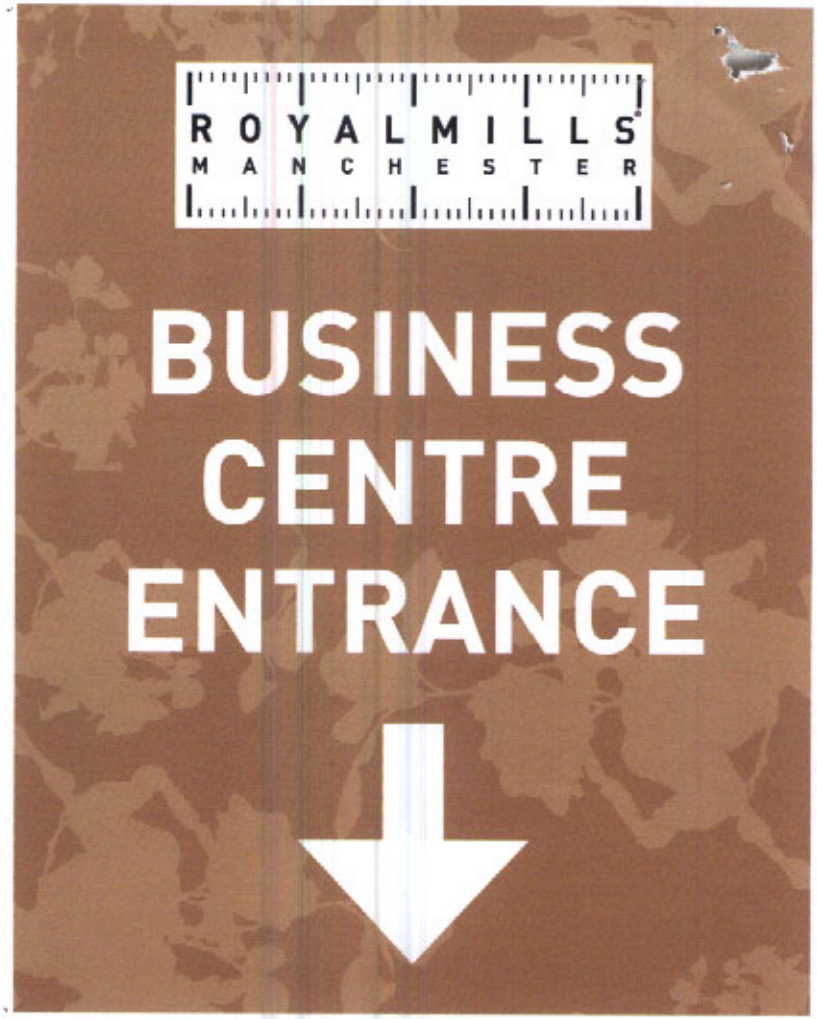

Material / Specification : 2mm ALUMINUM SHEET COVERED IN DIGITAL PRINT

Layout Artist GLM

Job Number AV1

Description
SWING SIGN
1220mm x 1524mm

Colours
☐ TBA

Signed

Date 12/12/07

Date *Revision*

ICON
130 - 136 Maidstone Road,
Sidcup, Kent DA14 5HS
Tel: +44 (0)20 8302 4921 / 9787
Fax: +44 (0)20 8302 3971
email: enquiries@icondisplay.co.u



RECD 17 DEC 2007
ACKD
REQUIRED
FOR ACTION

Material / Specification :			Layout Artist
Job Number AV2	Description Superimposed Swingsign	Colours	Signed
Date 12/12/07			Date Revision

ICON DISPLAY
130 - 136 Maidstone Road, Sidcup, Kent DA14 5HS
Tel: +44 (0)20 8302 4921 / 9787
Fax: +44 (0)20 8302 3971
email: enquiries@icondisplay.co.u
ISDN: +44 (0)20 8308 1291