
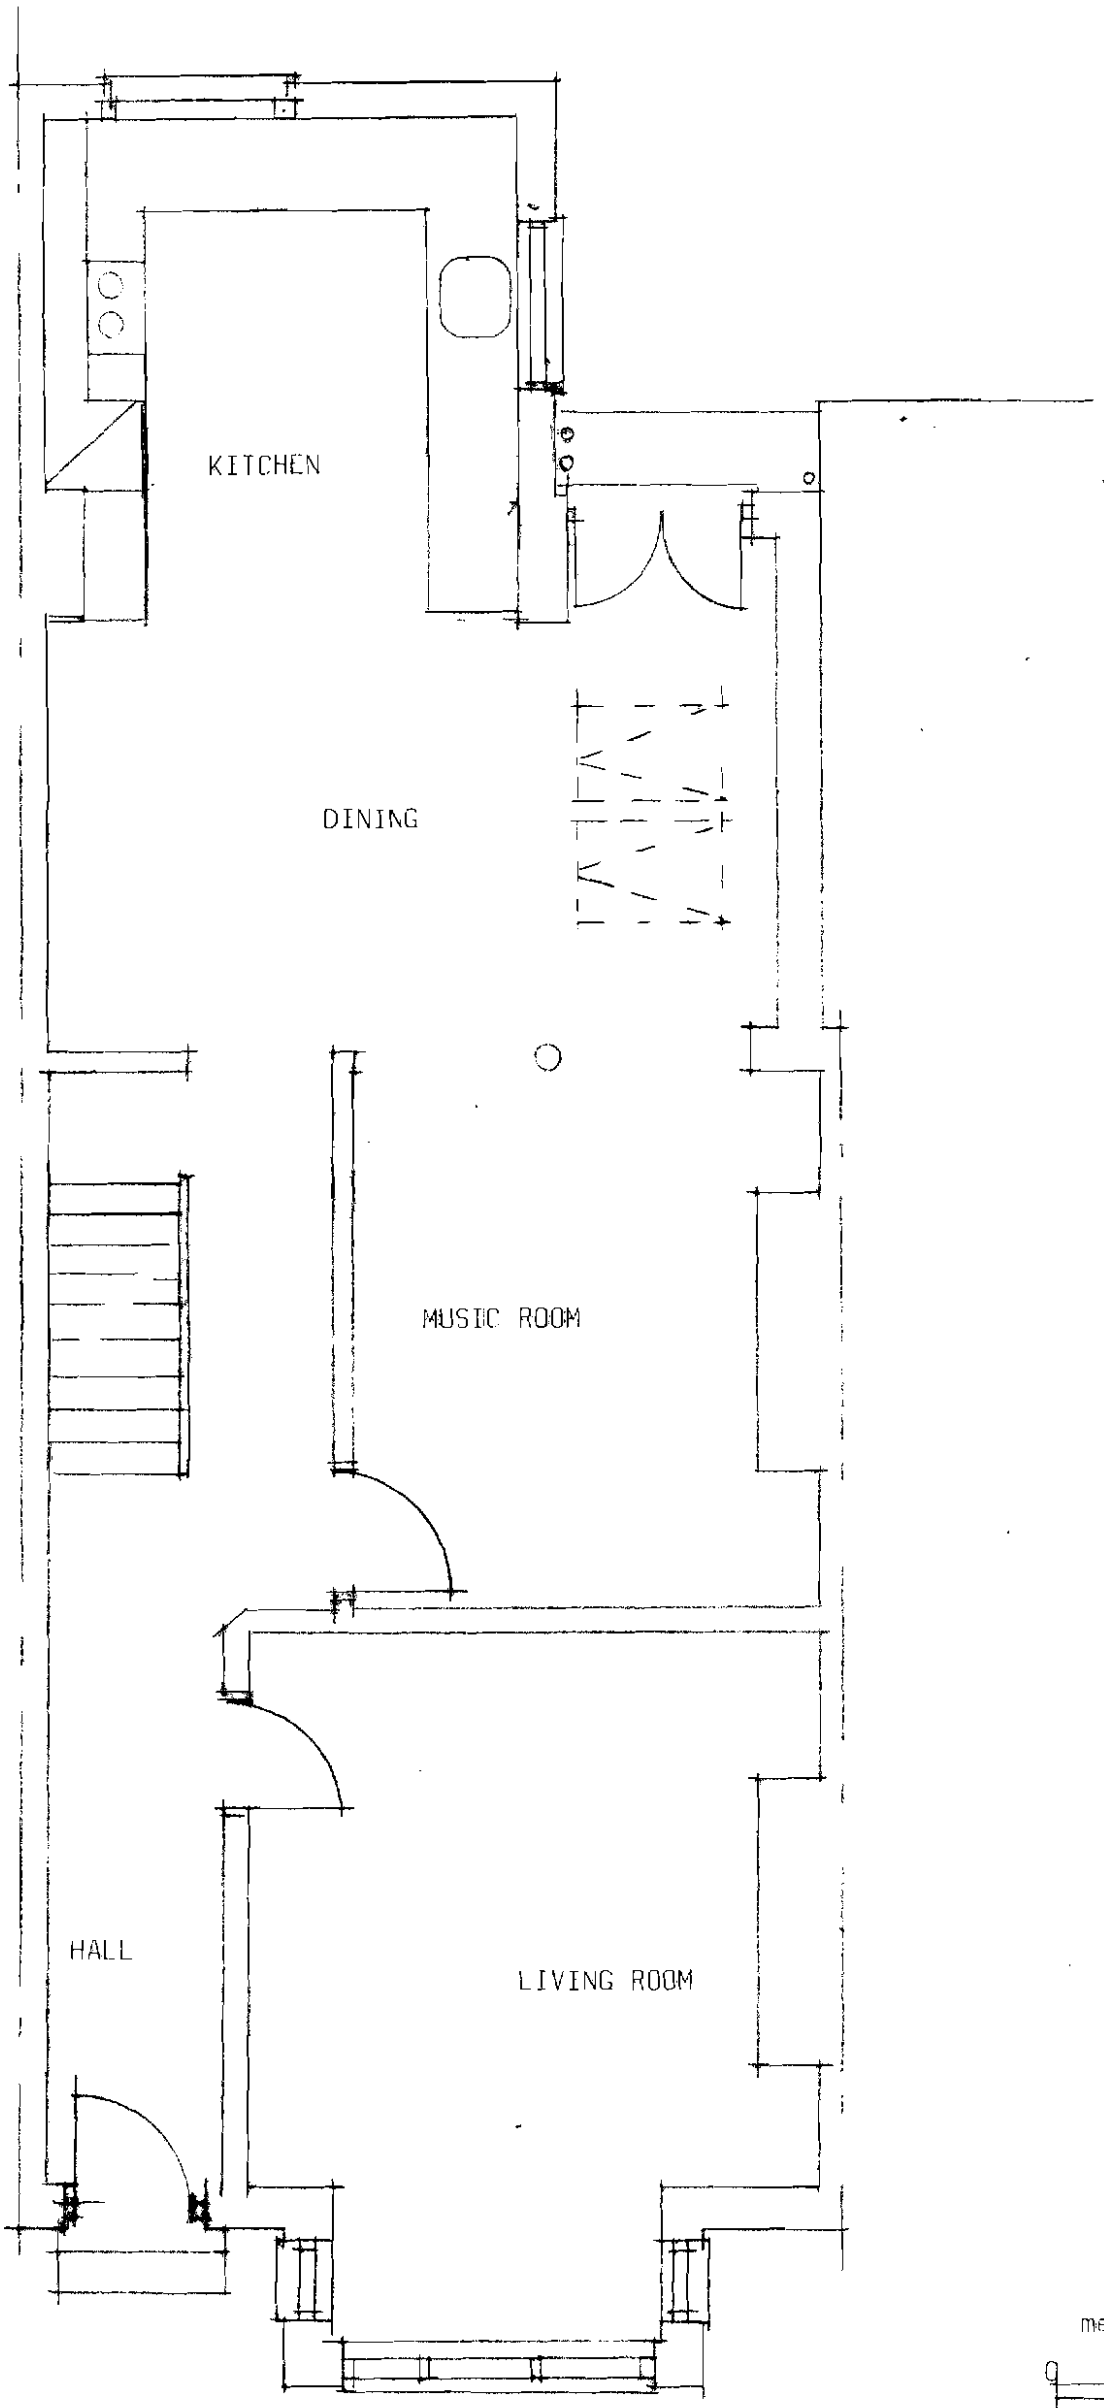


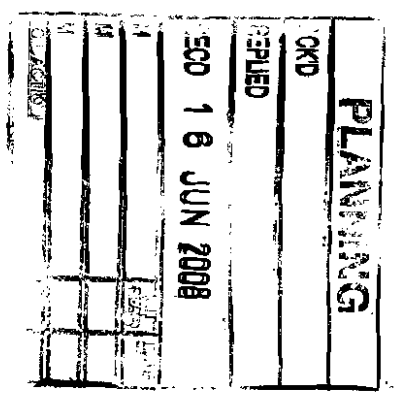

GROUND FLOOR PLAN PROPOSED


metres

0 1 2

scale 1:50


19 BURTON ROAD
DIDSBURY

dwg. 4

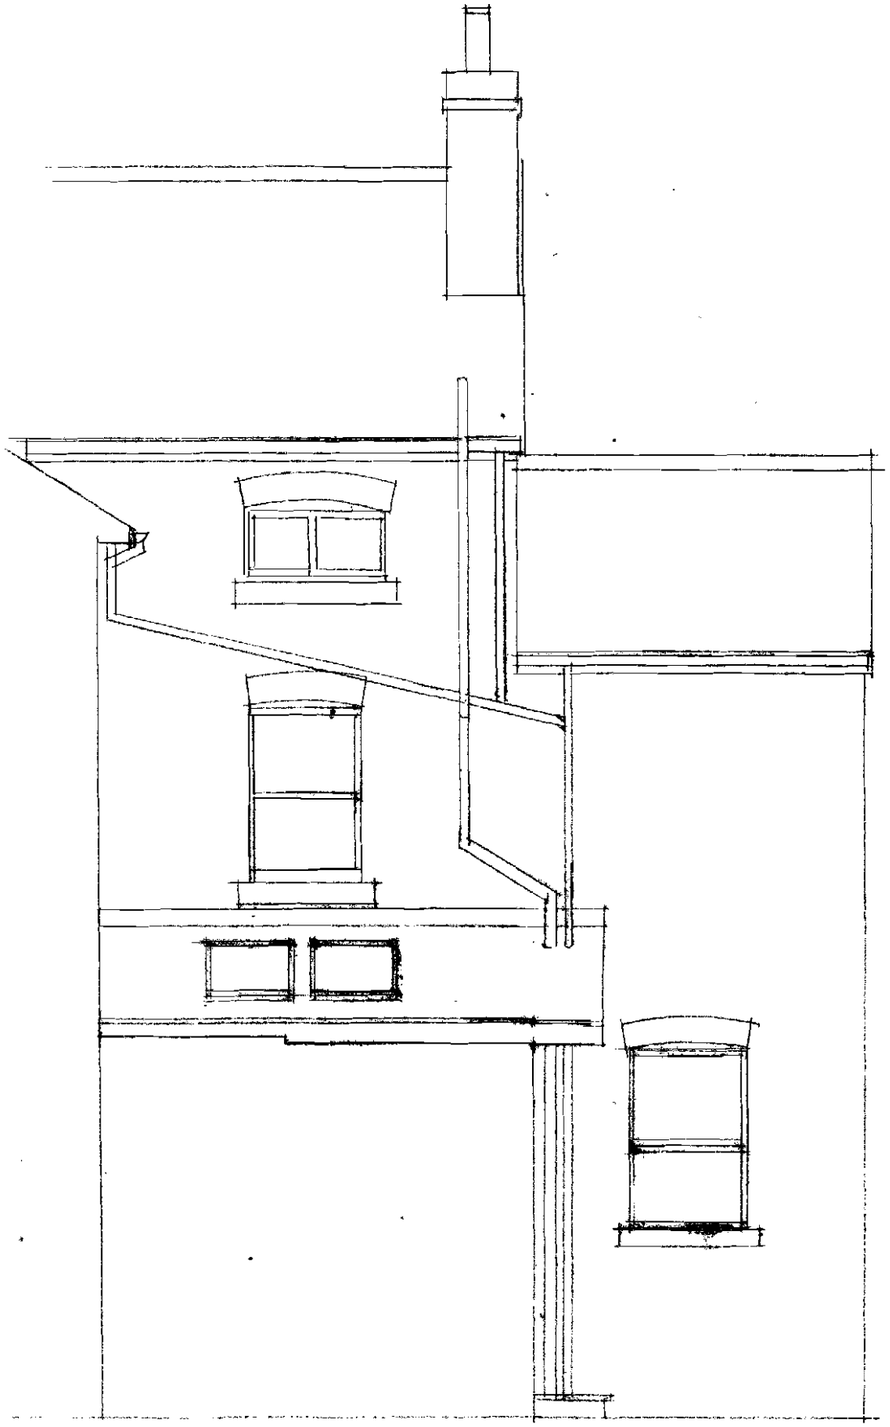

PROPOSED SIDE ELEVATION

scale 1:50

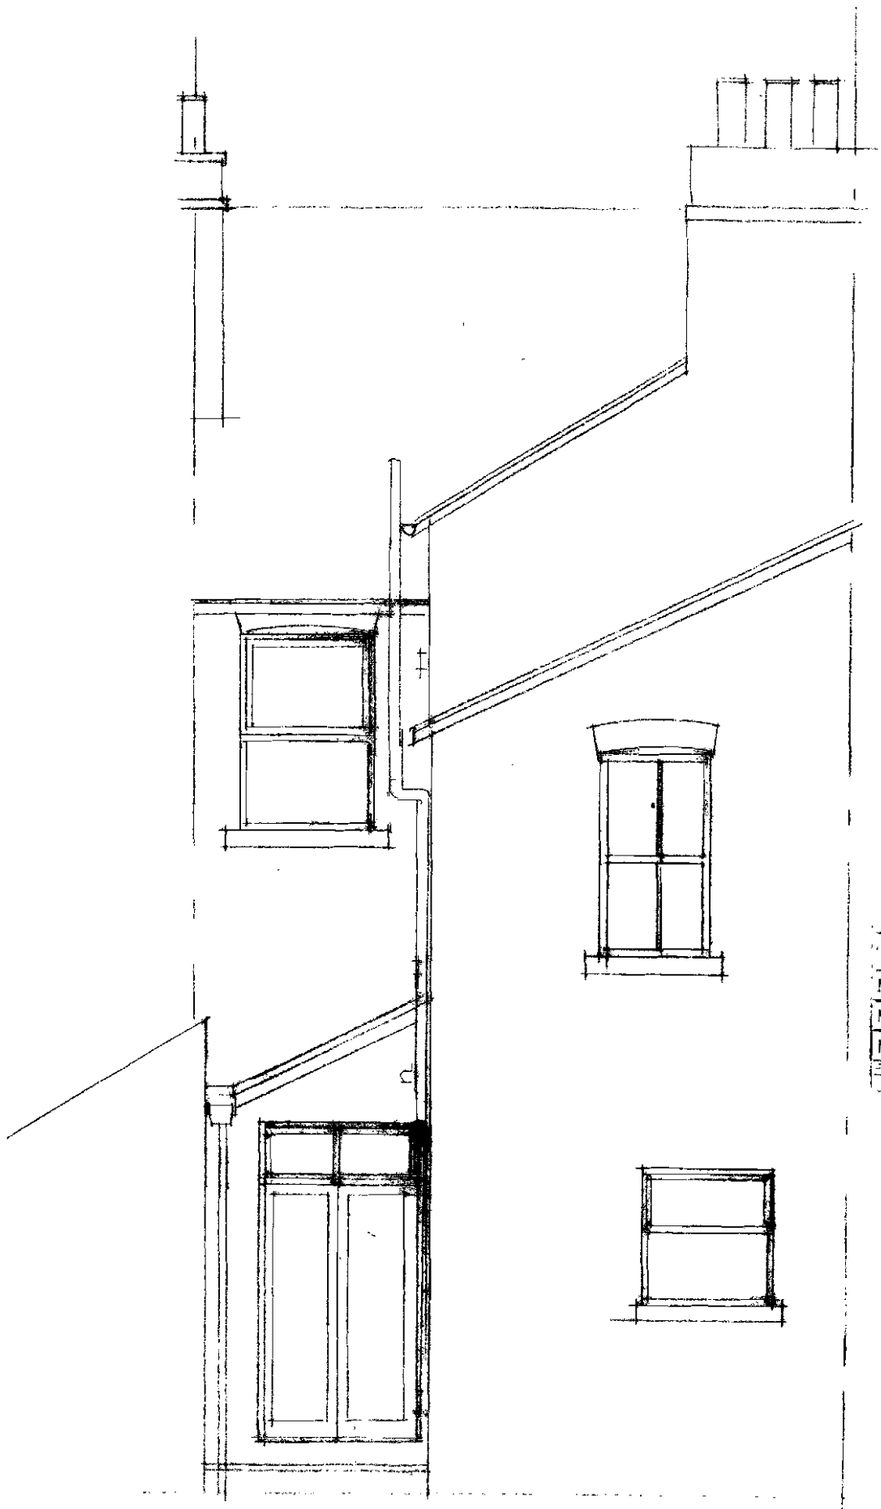

PROPOSED REAR ELEVATION

...NG
...AD
...PLIED
RECD 16 JUN 2008
M
M
M
FOIL ACTION
INIT
RECD
DATE

19 BURTON ROAD
DIDSBURY
dwg. 3